
©Design Copyright reserved. Written consent must be obtained before copying or reproducing this drawing. Do not scale from this drawing, use dimensioned figures only. Contractors are responsible for taking and checking site dimensions. Any discrepancy must be reported to the architect immediately.

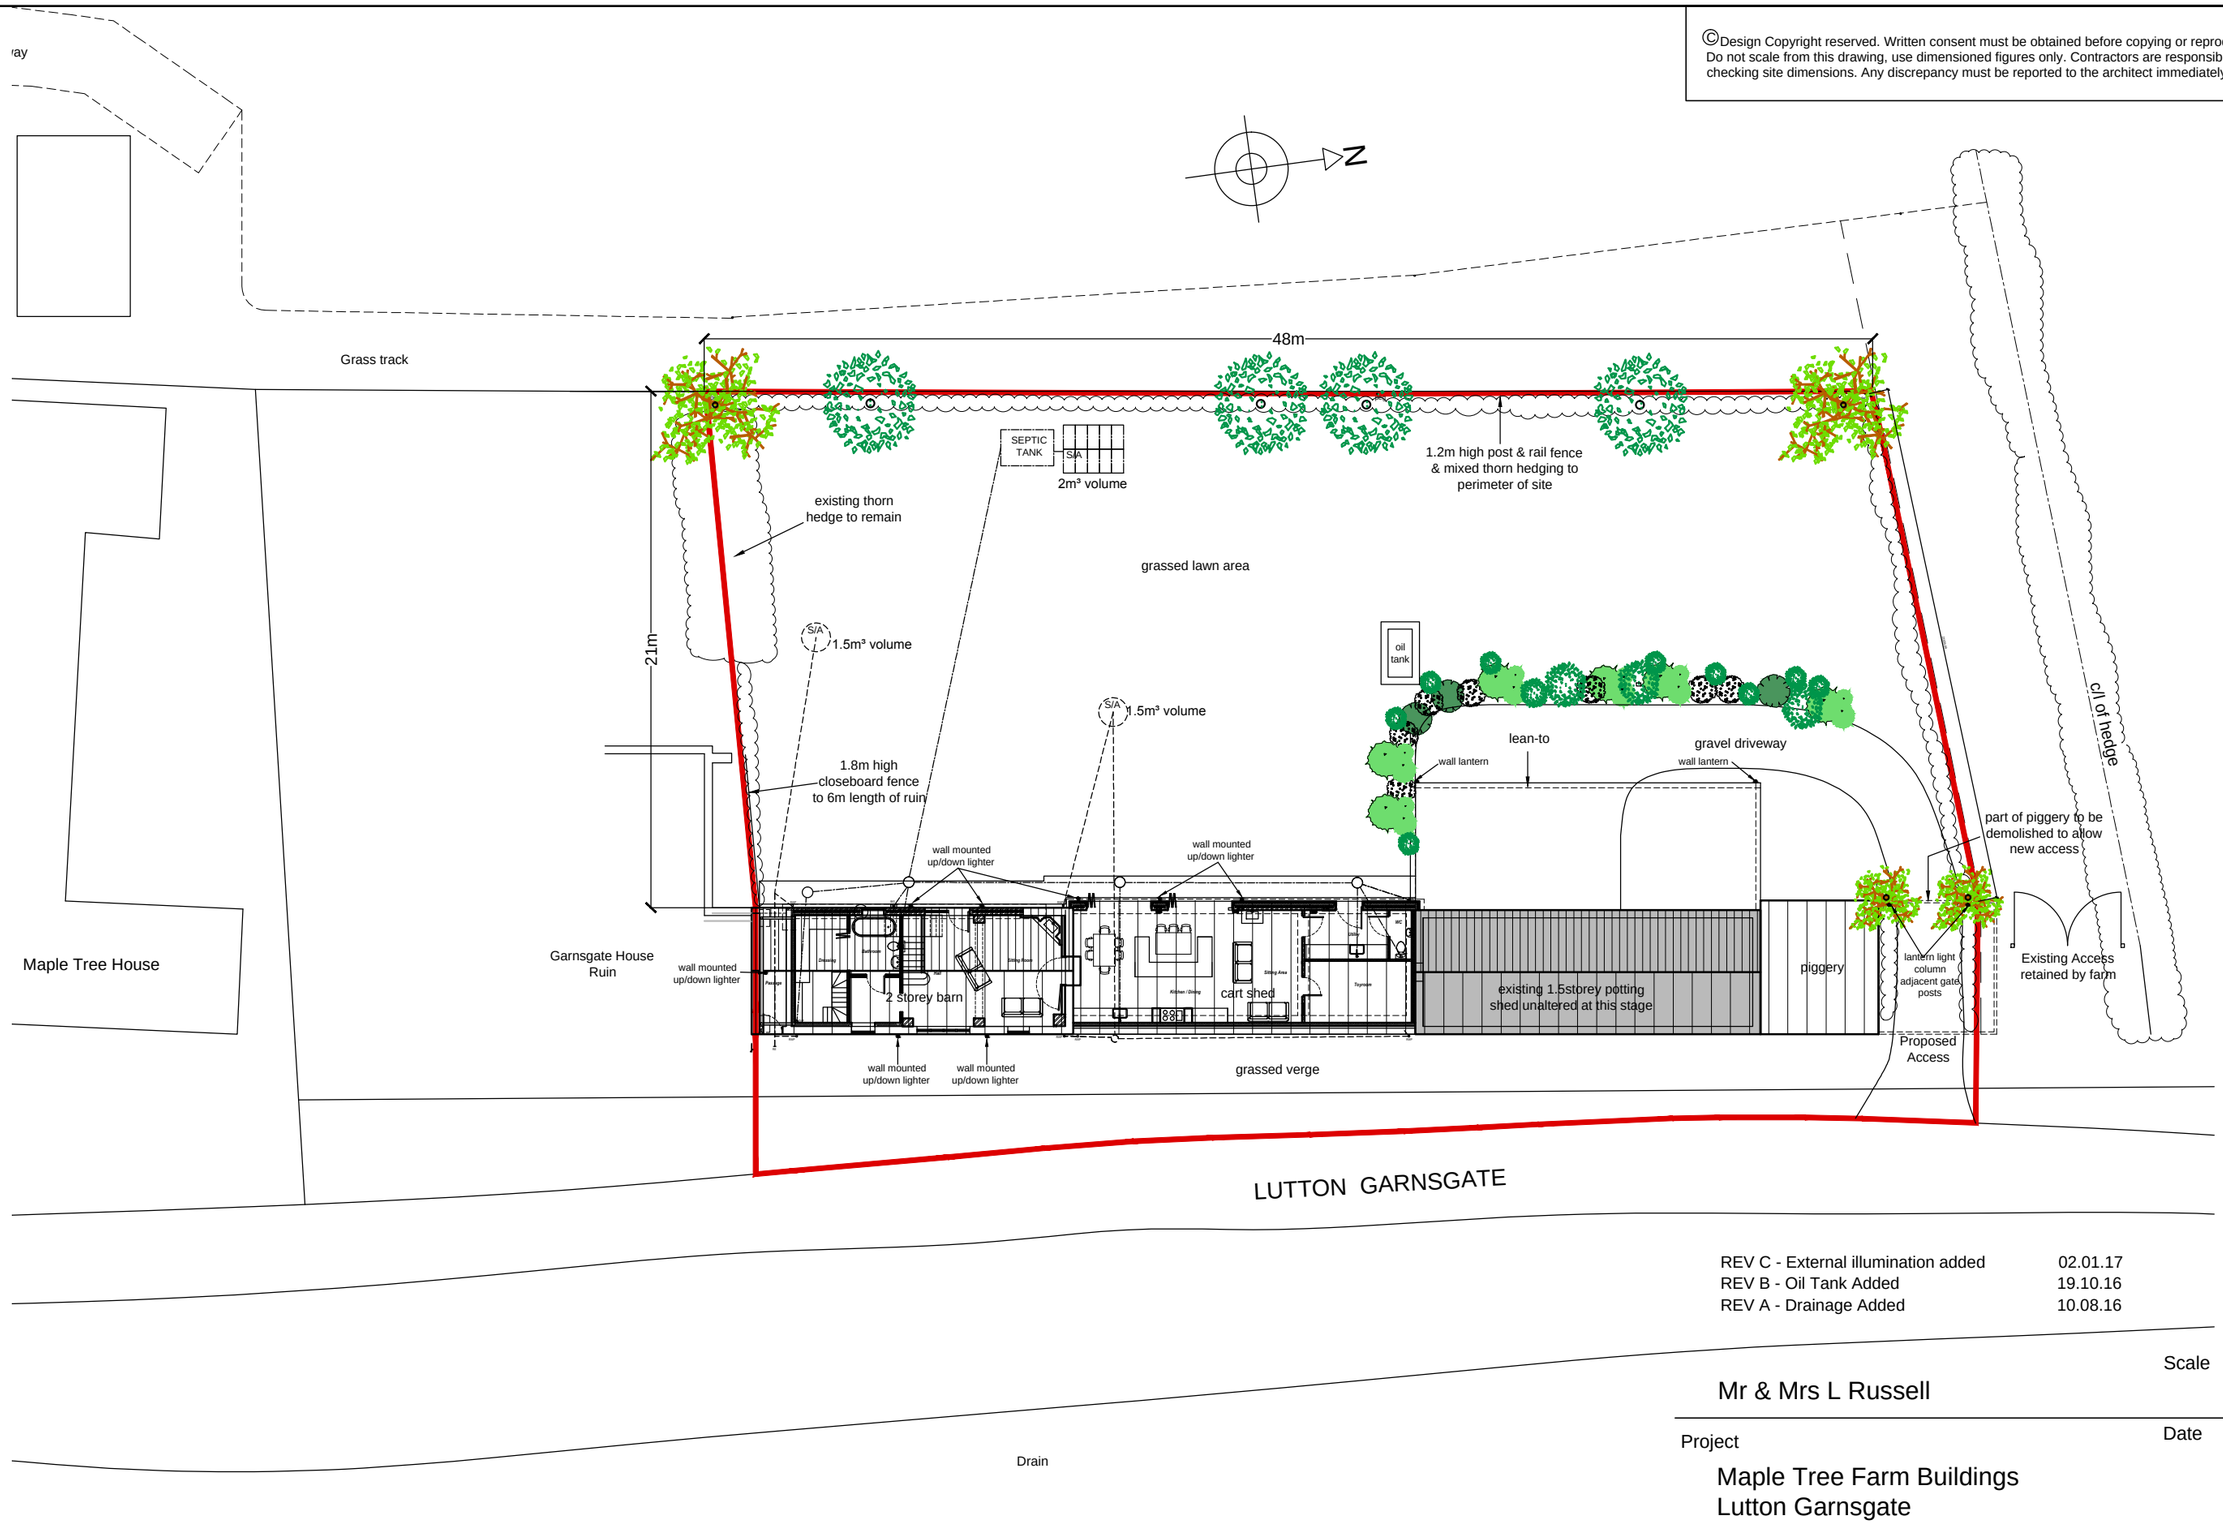

REV C - External illumination added	02.01.17
REV B - Oil Tank Added	19.10.16
REV A - Drainage Added	10.08.16

Mr & Mrs L Russell

Scale: 1:250@A3

Project:
Maple Tree Farm Buildings
Lutton Garnsgate
Long Sutton
Lincolnshire
PE12 9JP

Date: Jan 2016

Drawing No.: A101

Title: Proposed Site Plan

Revision: C

A3