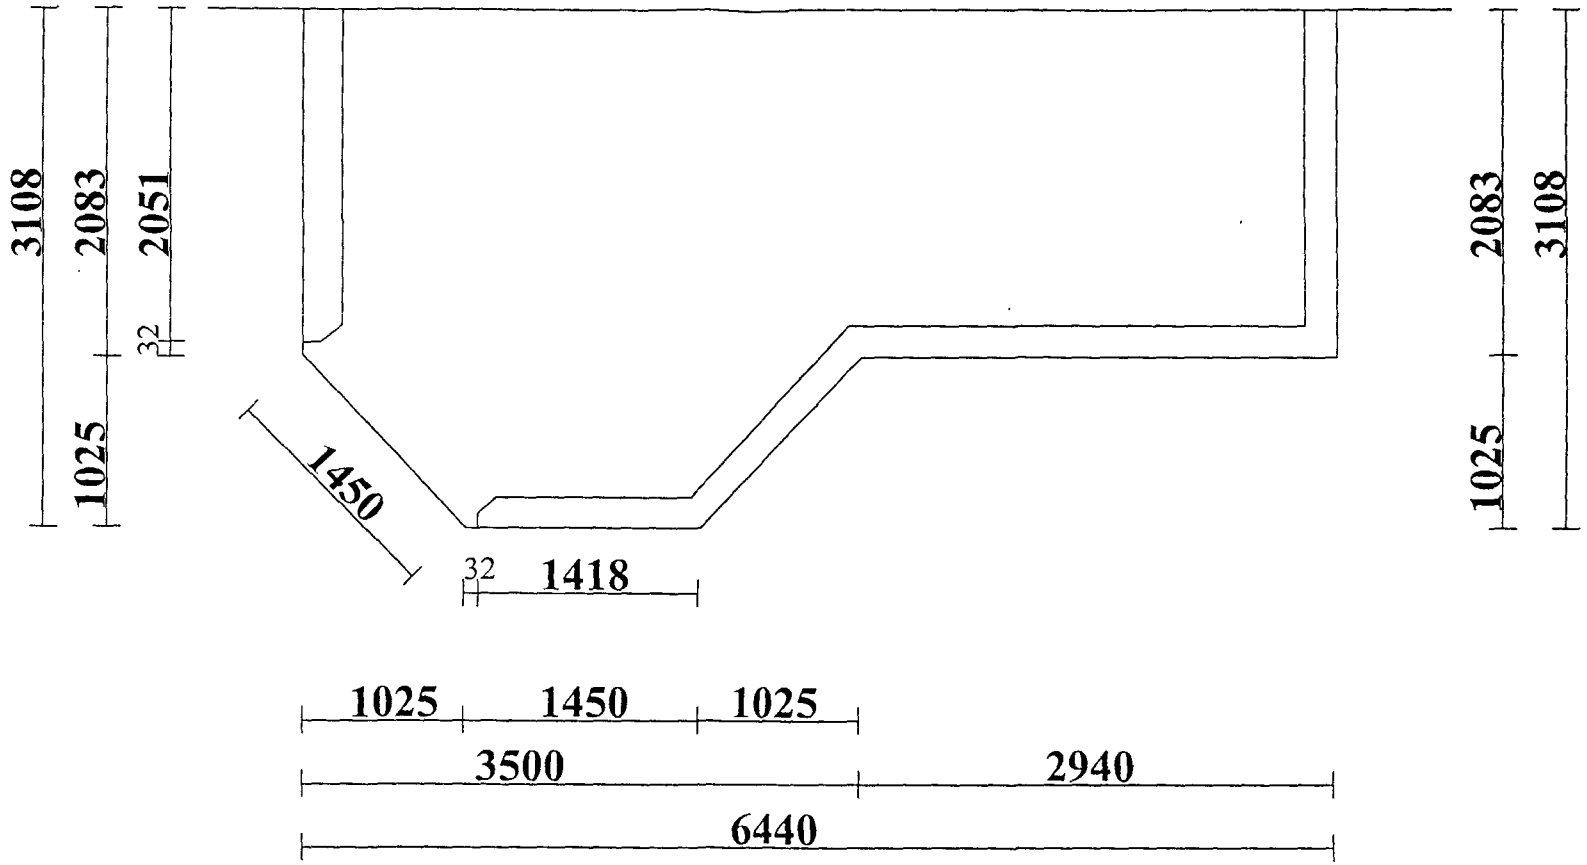


The BalticPine Timber Corporation Ltd.

DWARF WALL PLAN

DWARF WALL HEIGHT - 600mm
DWARF WALL THICKNESS - 250mm
ALL HEIGHTS FROM D.P.C LEVEL
NOTE: Door frame opening is overall frame size, allow tolerance of 3 - 5mm each side of frame.


MR HUTCHINSON


RevA.14/1/02. Add roof vent.

DRAWN BY STEVE
DATE 08.01.02
DRAWING NO. C 107844


JAN

0071/02

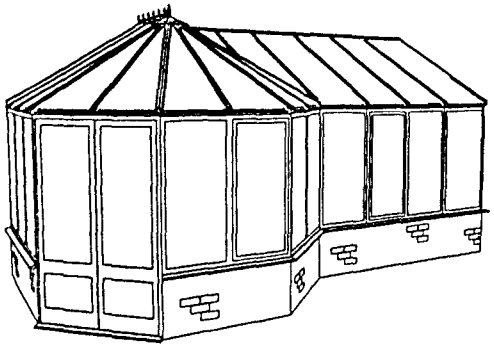


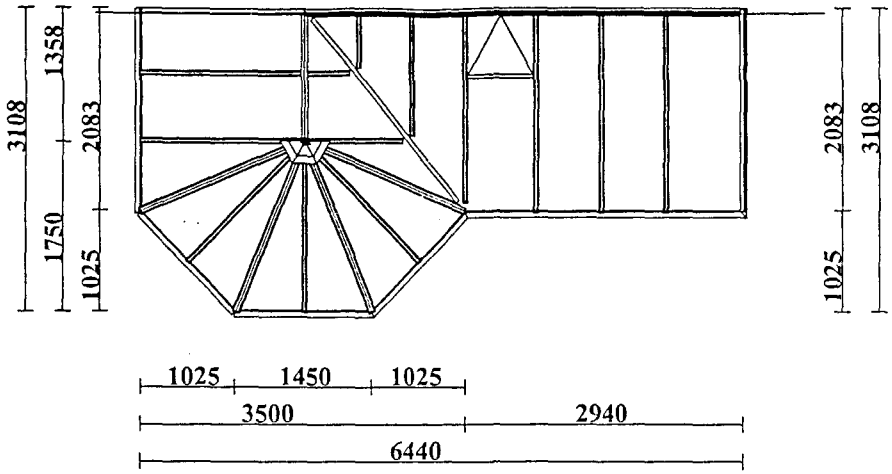


Roof Plan Roof Pitch Vict- 30°
Lean to- 25.88 °

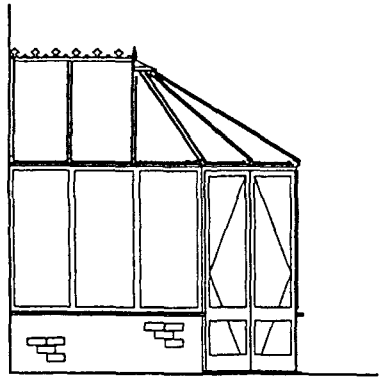

SIDE ELEVATION

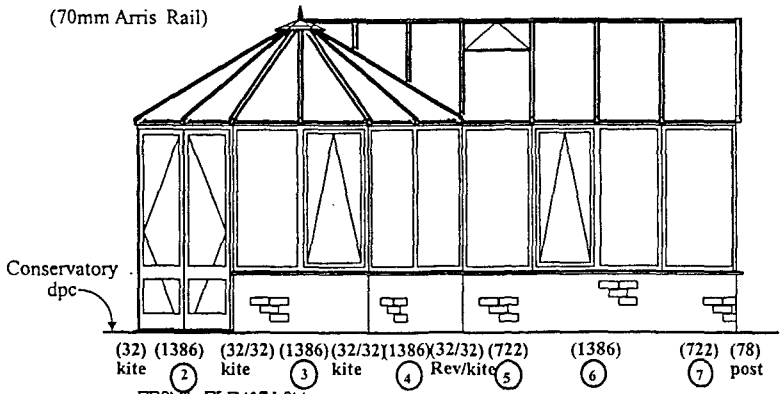

FRONT ELEVATION

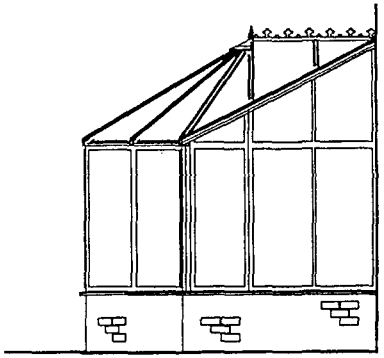

SIDE ELEVATION

The BalticPine Timber Corporation Ltd.

ALL DIMENSIONS IN MM
ALL HEIGHTS FROM D.P.C. LEVEL
DO NOT SCALE OFF DRAWING
DOORS OPEN OUT, LH DOOR OPENS FIRST
ALL DIMENSIONS ARE EXTERNAL

MR HUTCHINSON
PP/NW
RevA.14/1/02. Add roof vent.

DRAWN BY STEVE
DATE 08.01.02
DRAWING NO. C107844

affecting the land

ject to the following rights reserved by title dated 10 May 1984 made between (1) ndors) and (2) Colin Robert Henry James (Purchasers):-

Vendors or their successors in title port light and air and other services etained property being the residue of 988, 989, and 1001 as they would be y conveyed and the Vendors said retained p and indefeasible rights as at present said retained property had been ct 1832 "

REGISTER

the date on which the entry was made in the Register February 2000.

H.M. LAND REGISTRY

TITLE NUMBER LL180074

Scale 1/1250 Enlarged from 1/2500

© Crown copyright 1988


SECTION A

DISTRICT SOUTH HOLLAND

TF4126

ORDNANCE SURVEY PLAN REFERENCE

COUNTY LINCOLNSHIRE

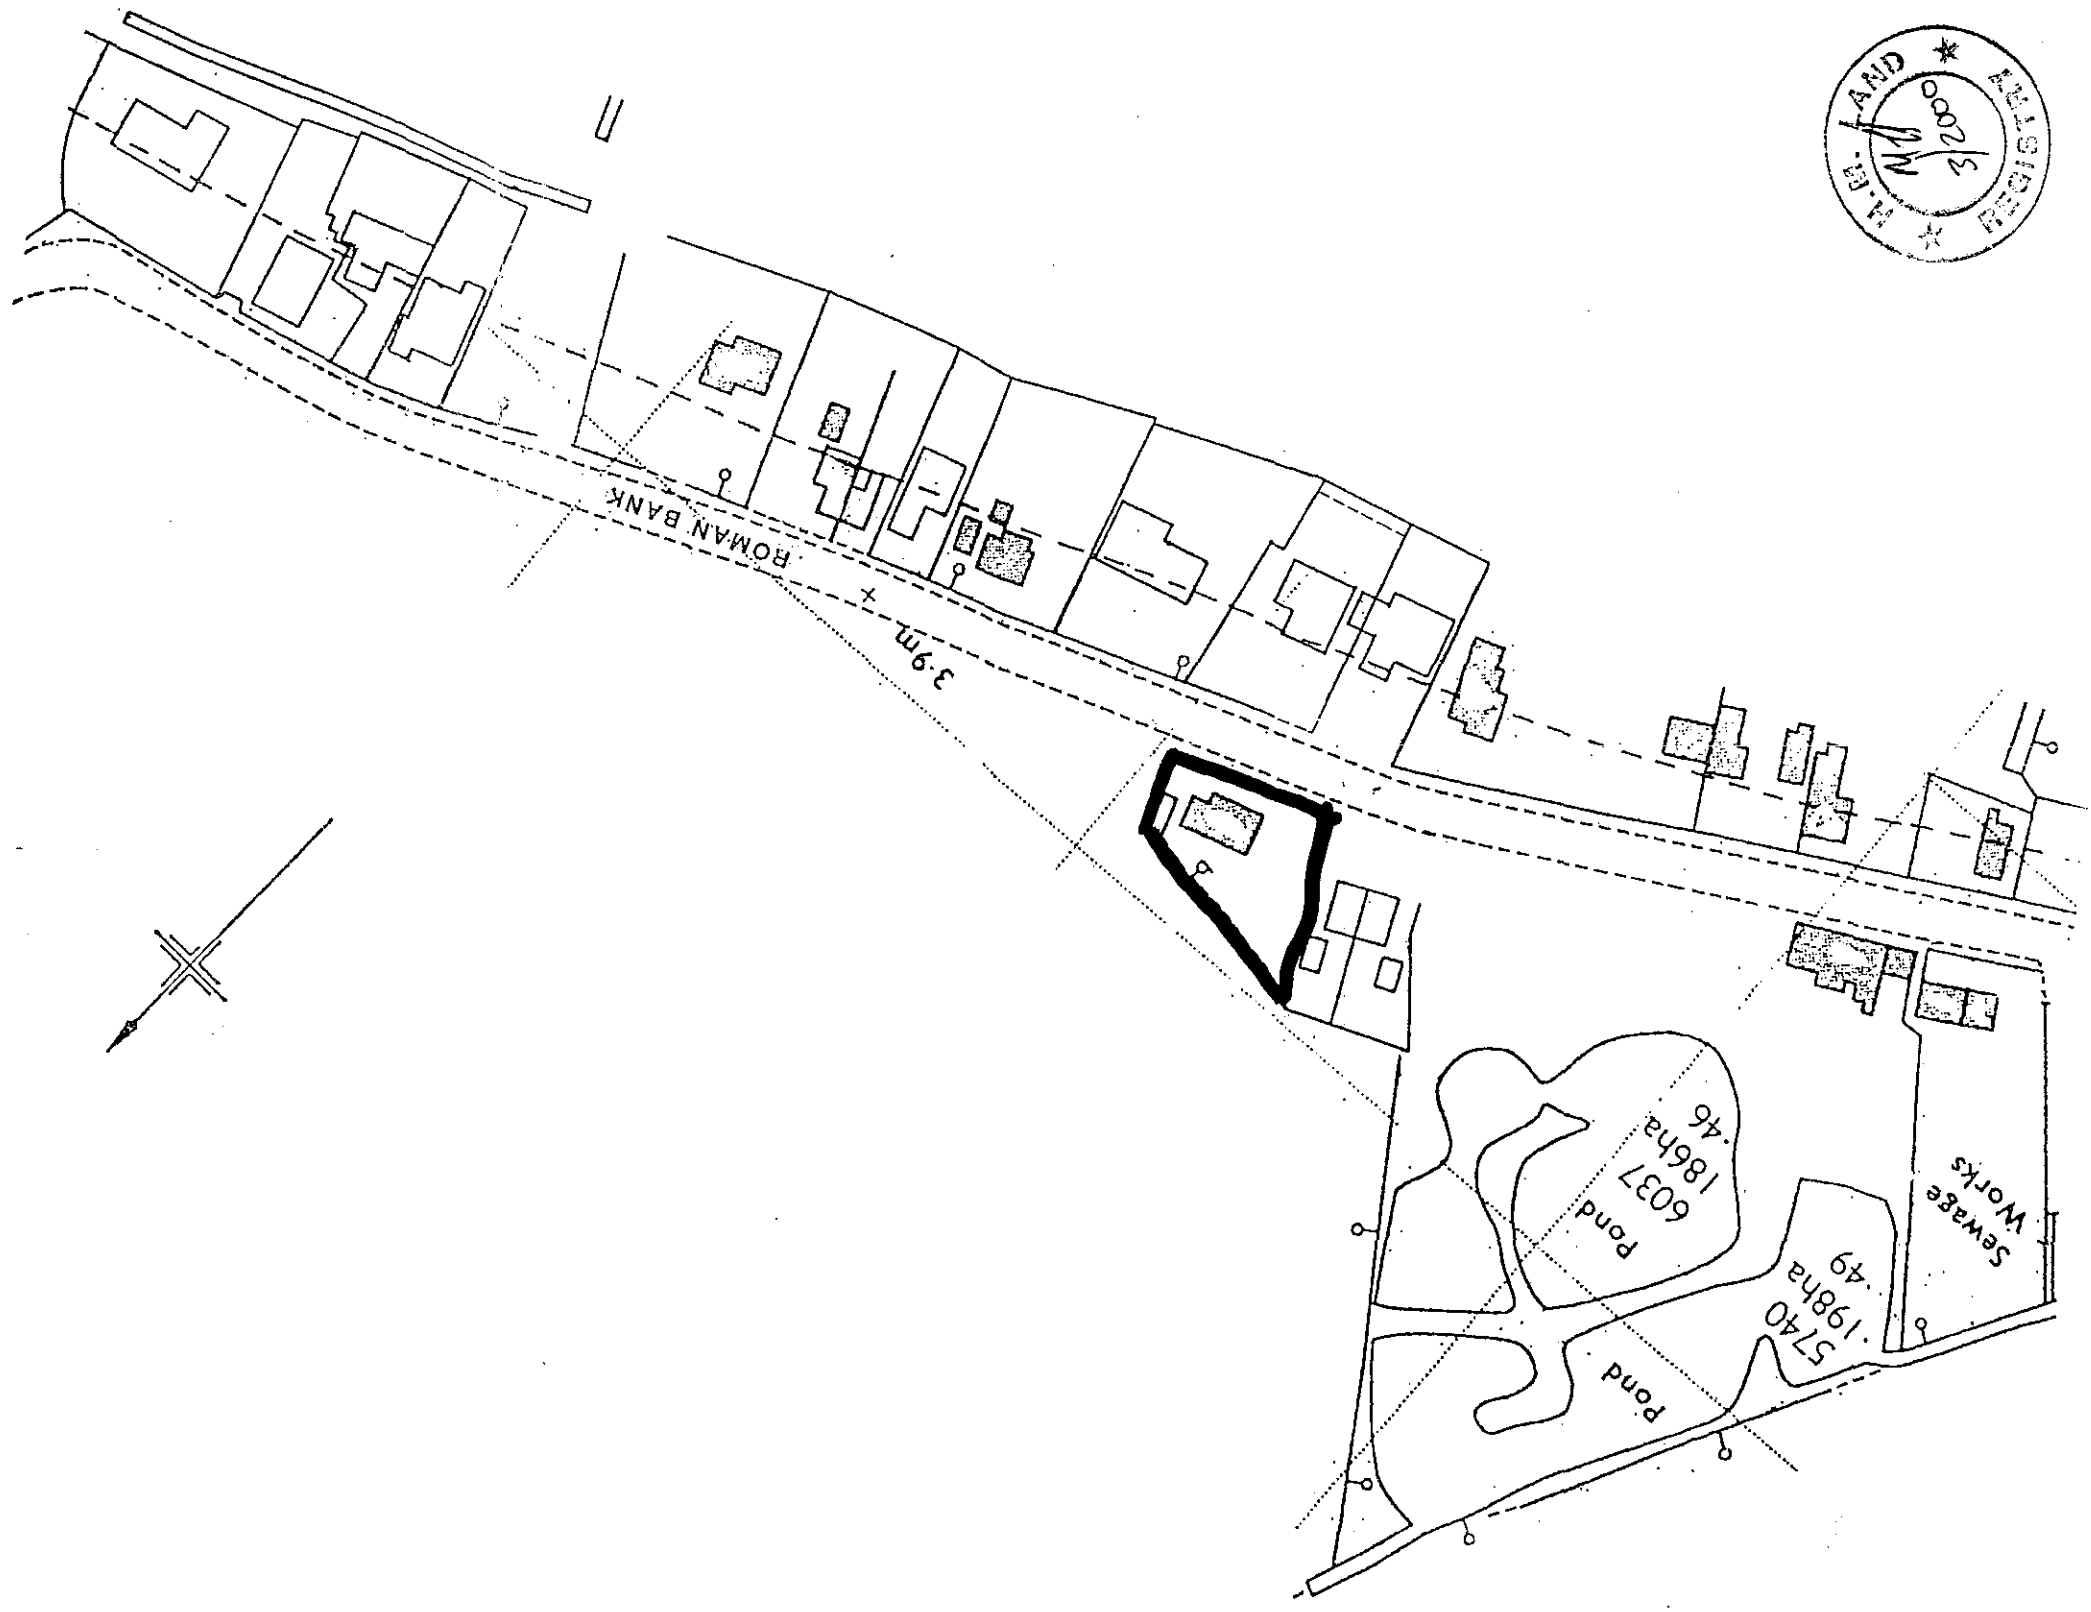

H.M. LAND REGISTRY 31 AUG 2000

20/1/00