


Proposed Front Elevation 1:100

Proposed Side Elevation 1:100


Proposed Rear Elevation 1:100

Proposed Side Elevation 1:100

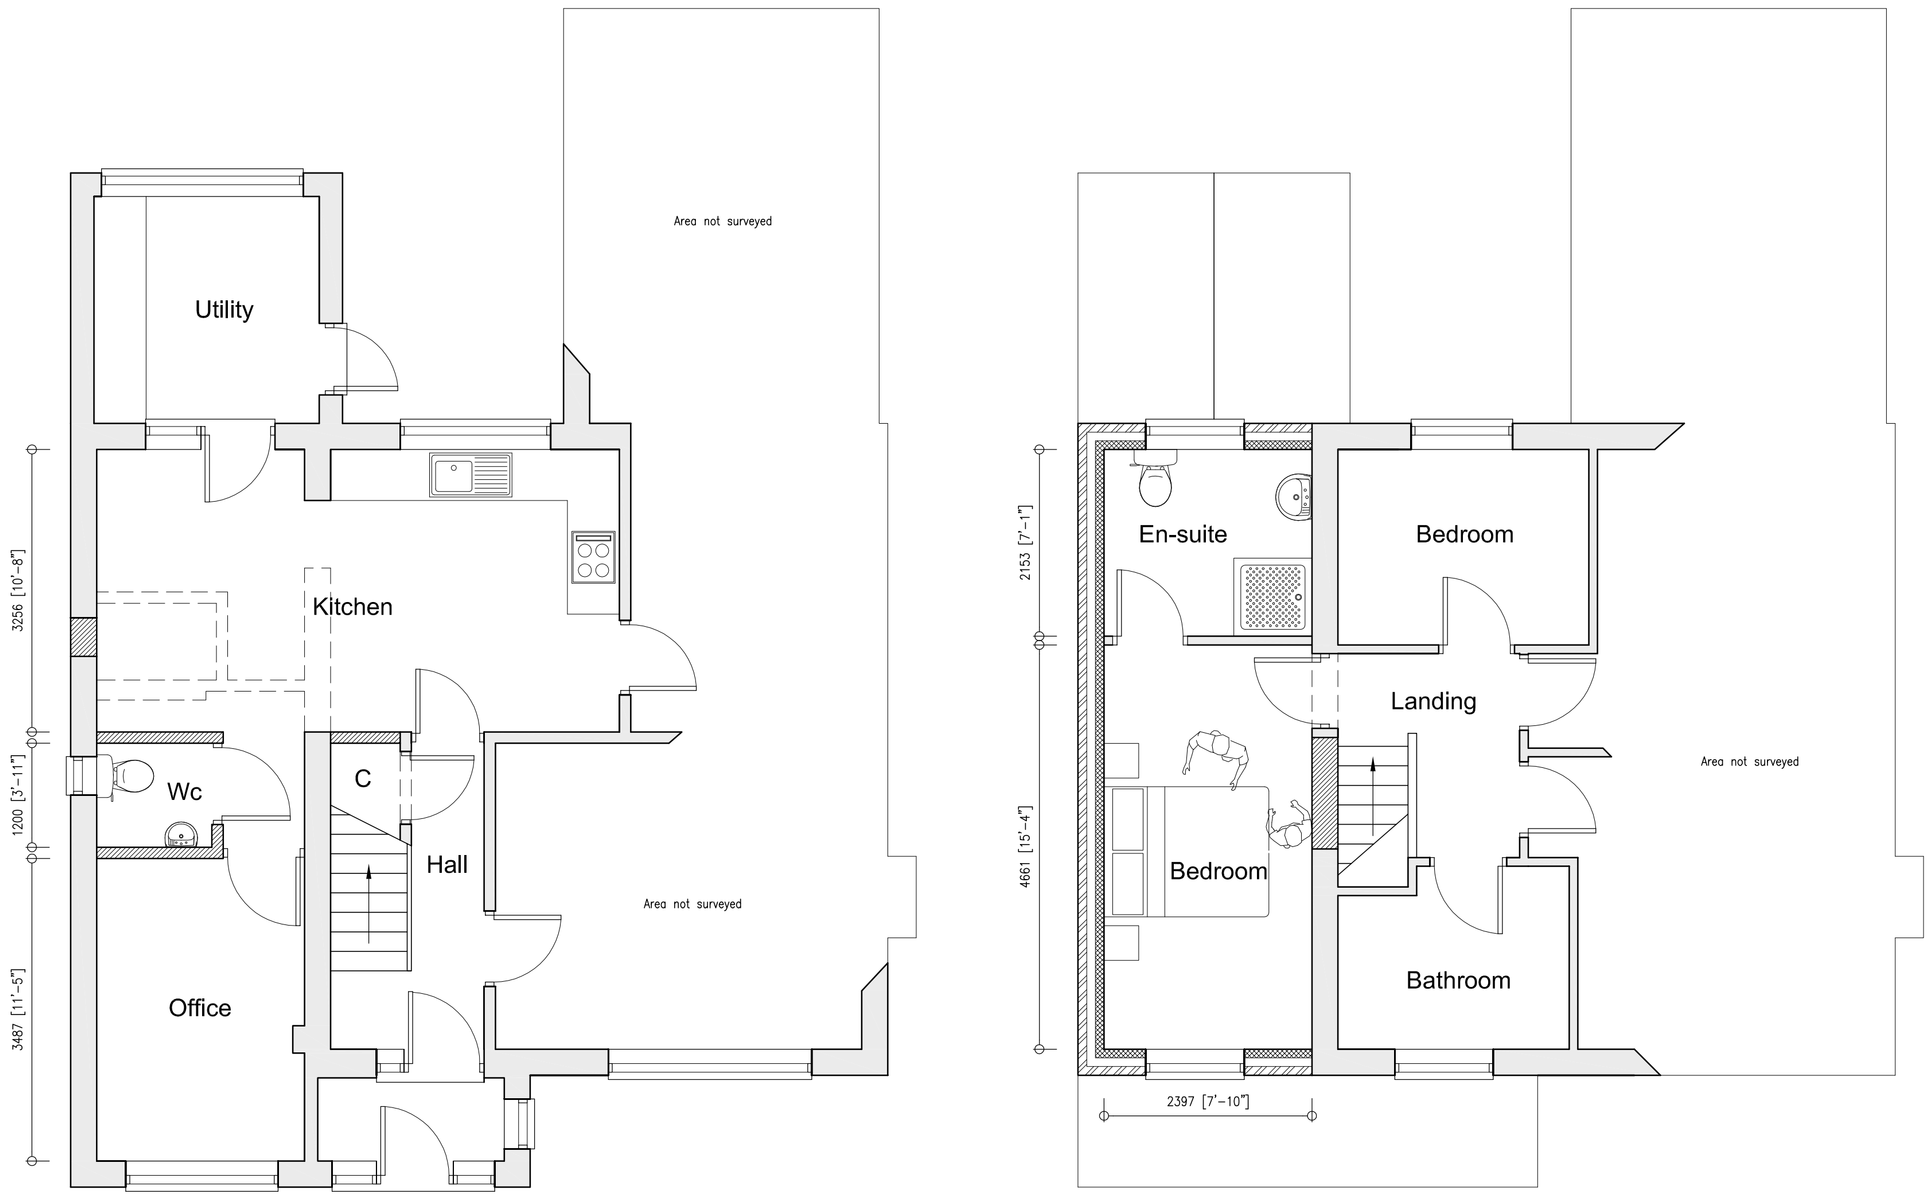


Proposed Ground Floor Plan 1:50

Proposed First Floor Plan 1:50

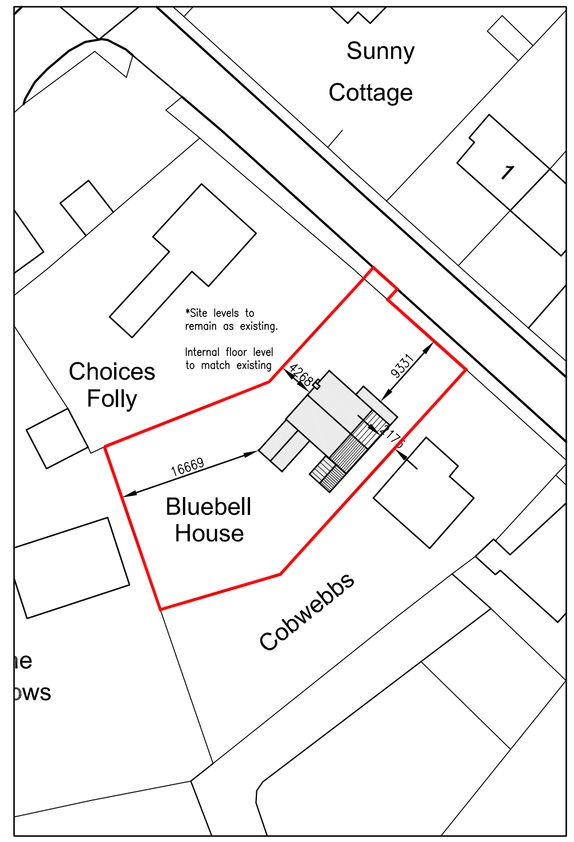

N

Proposed Site Plan 1:500

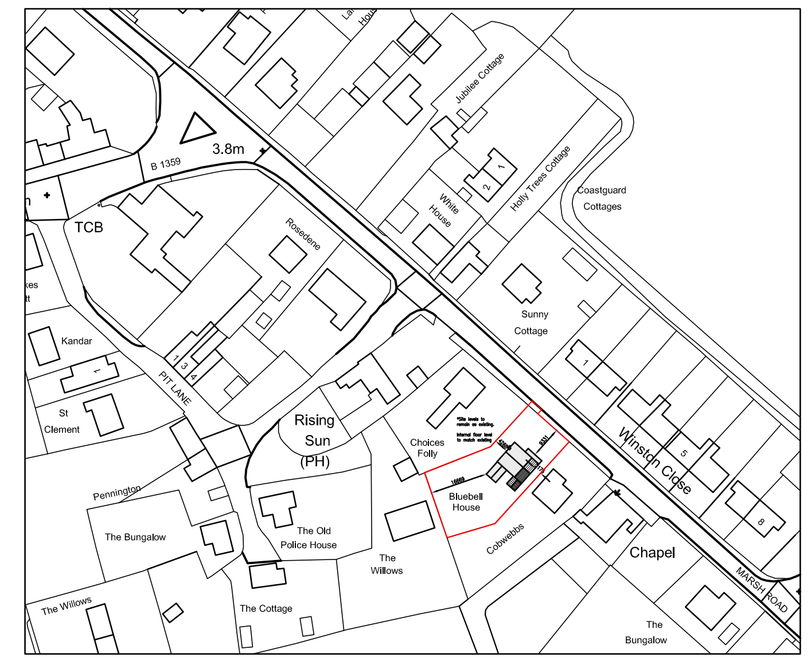

Location Plan 1:1250

Peter Humphrey Associates Ltd.
ARCHITECTURAL DESIGN AND BUILDING

PROJECT
PROPOSED EXTENSION AND ALTERATIONS
TO DWELLING

SITE
BLUEBELL HOUSE
MARSH ROAD
GEDNEY DROVE END
PE12 9PJ

DRAWING
PROPOSED DRAWING

CLIENT
Mr S Nifton

DATE DEC 2016 SCALE As Shown JOB No. 5616/02

DO NOT SCALE FROM THIS DRAWING
COPYRIGHT: THIS DRAWING MUST NOT BE ISSUED, LOANED OR COPIED
WITHOUT THE CONSENT OF PETER HUMPHREY ASSOCIATES

Peter Humphrey Associates
ARCHITECTURAL DESIGN AND BUILDING
TELEPHONE: 01945 466 966
FAX: 01945 466 433
E-MAIL: info@peterhumphrey.co.uk
30 OLD MARKET WISBECH CAMBS PE13 1NB

Fenland District Council
Building Design Awards
Building Excellence in Fenland
Category Winner 08,09,10
Overall Winner 2010