



FRONT ELEVATION - EXISTING

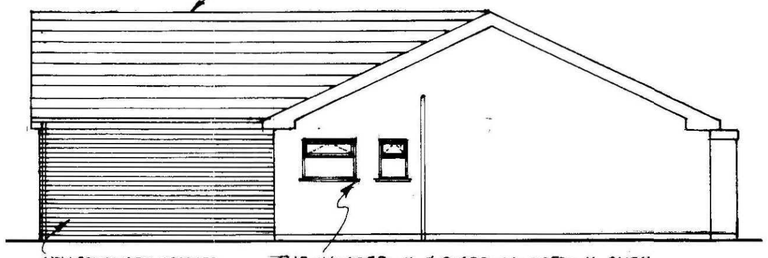


SIDE ELEVATION

1210mm W x 1050mm H & 0·600m W x 1050mm H PVCU OBSCURE DOUBLE GLAZED WINDOWS BUILT INTO EXISTING WITH NEW LINTELS OVER OPENINGS.

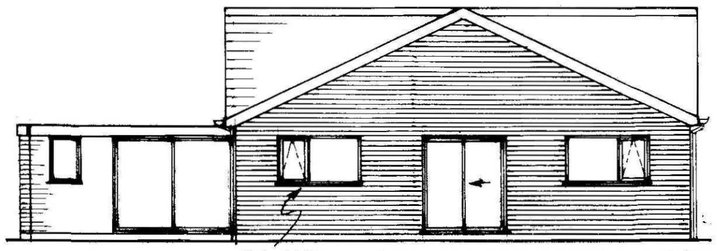

REAR ELEVATION

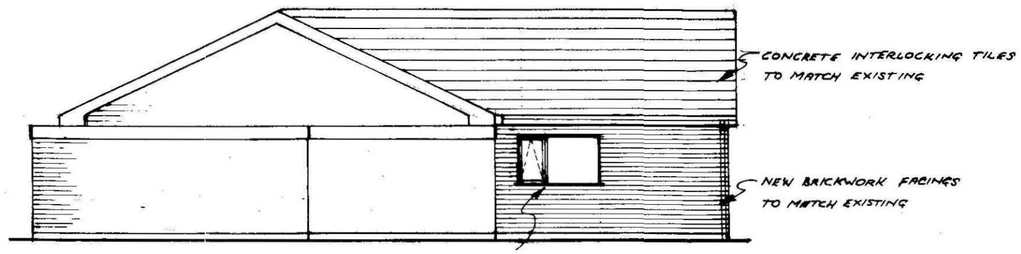


SIDE ELEVATION

SHDC
Planning & Development
- 6 FEB 2009

PROPOSED EXTENSION FOR MR & MRS S. CLARK

MALERDA, LOWGATE, GEDNEY DYKE, SPALDING, LINCS PE11 2LX

DATE: AUG '08 BY: Mark Rayson SCALE 1:100 DRG No SC/08/02

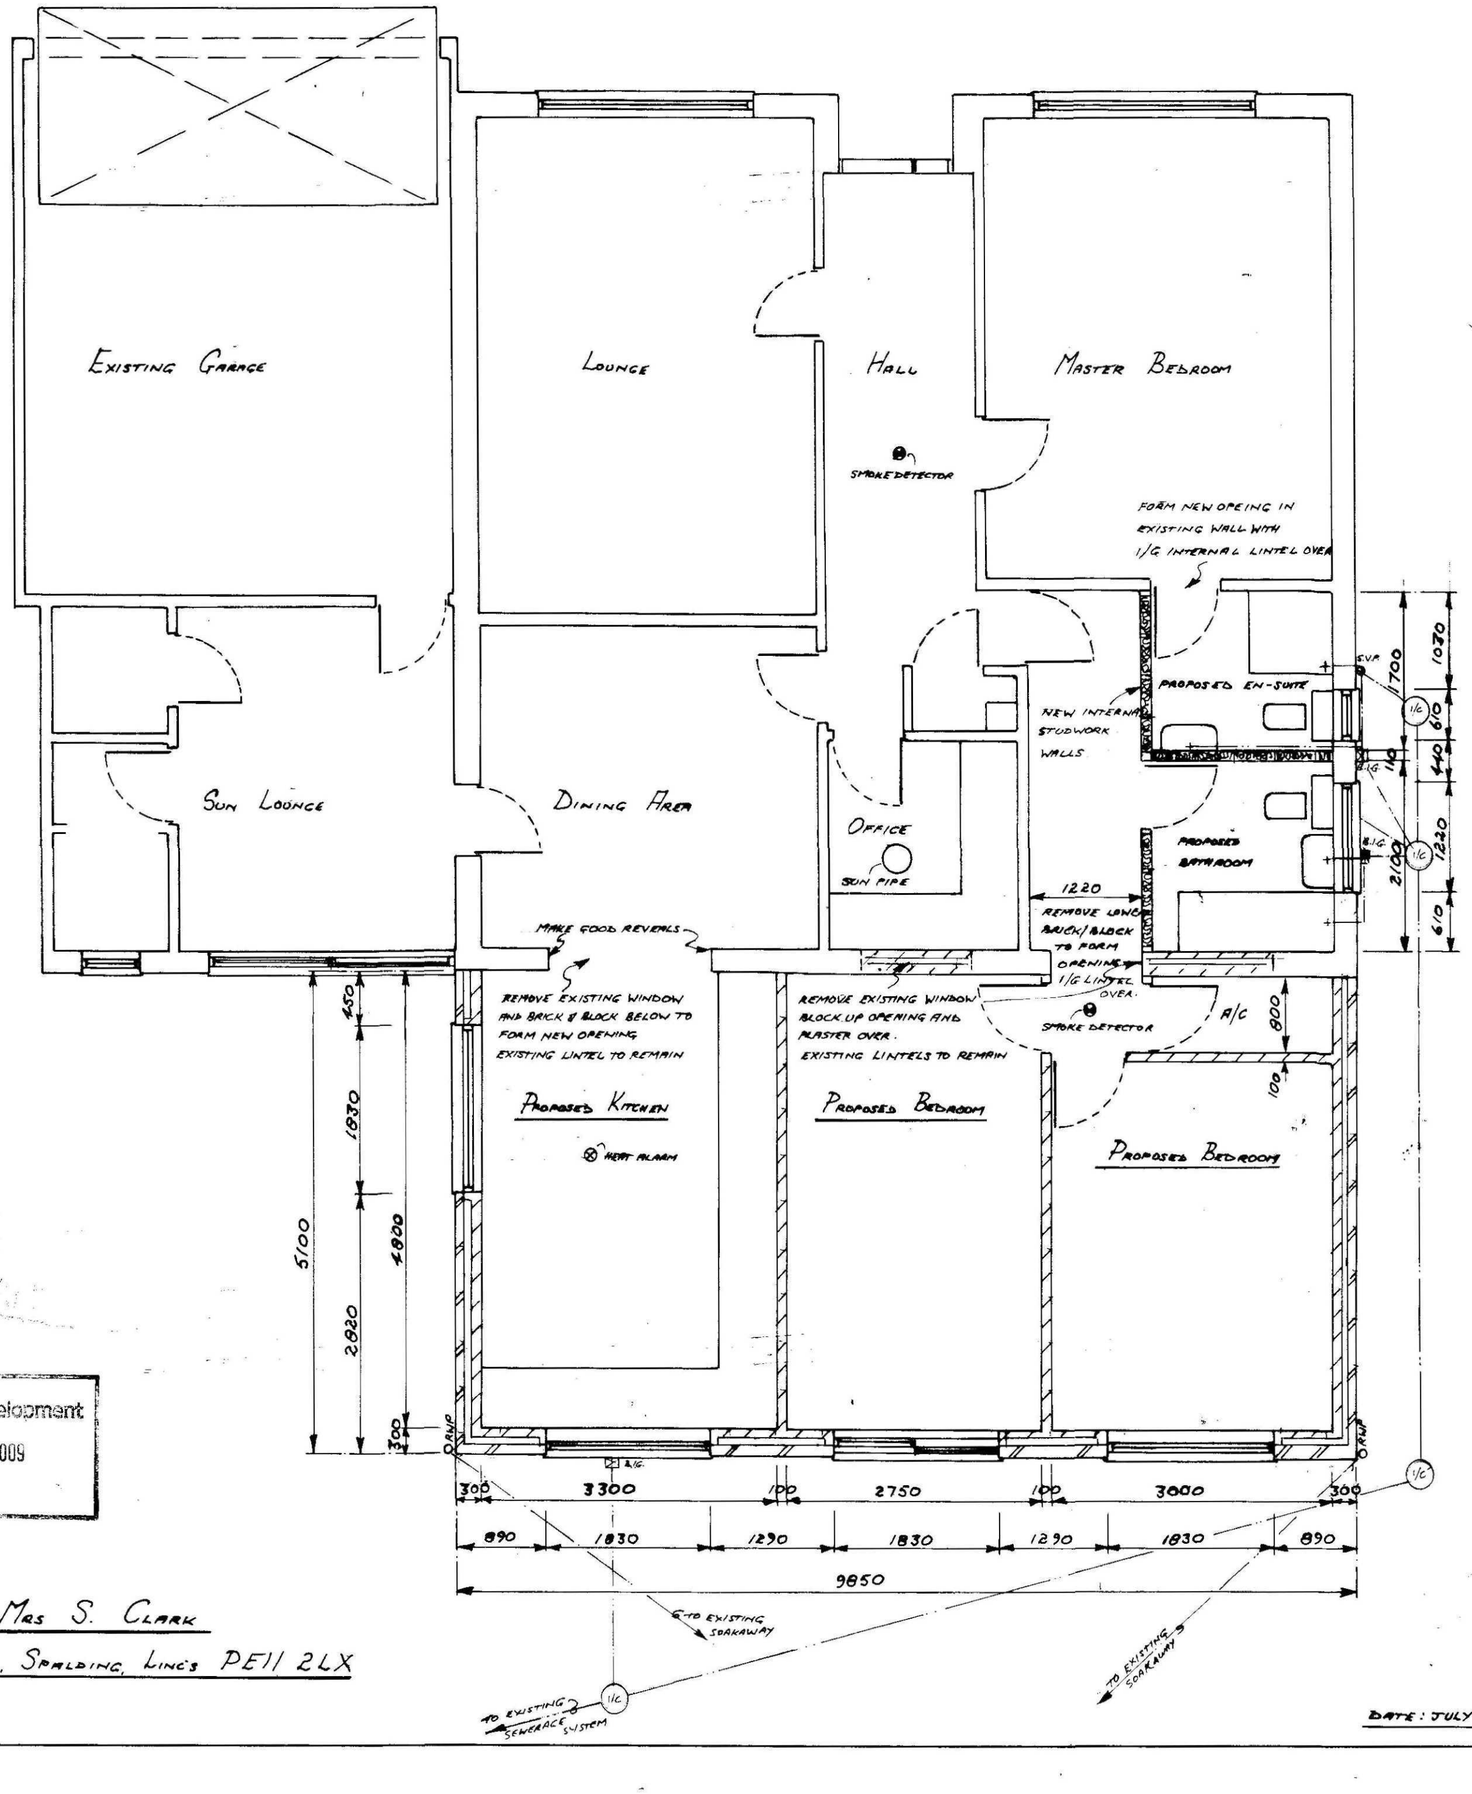



SHDC
Planning & Development
- 6 FEB 2009
Ref:

PROPOSED EXTENSION FOR MR & MRS S. CLARK

MALEADA, LOWGATE, GEDNEY DYKE, SPALDING, LINCS PE11 2LX

DATE: JULY '08 BY: Mark Ayers SCALE 1:50 DRG No. SC/08/01

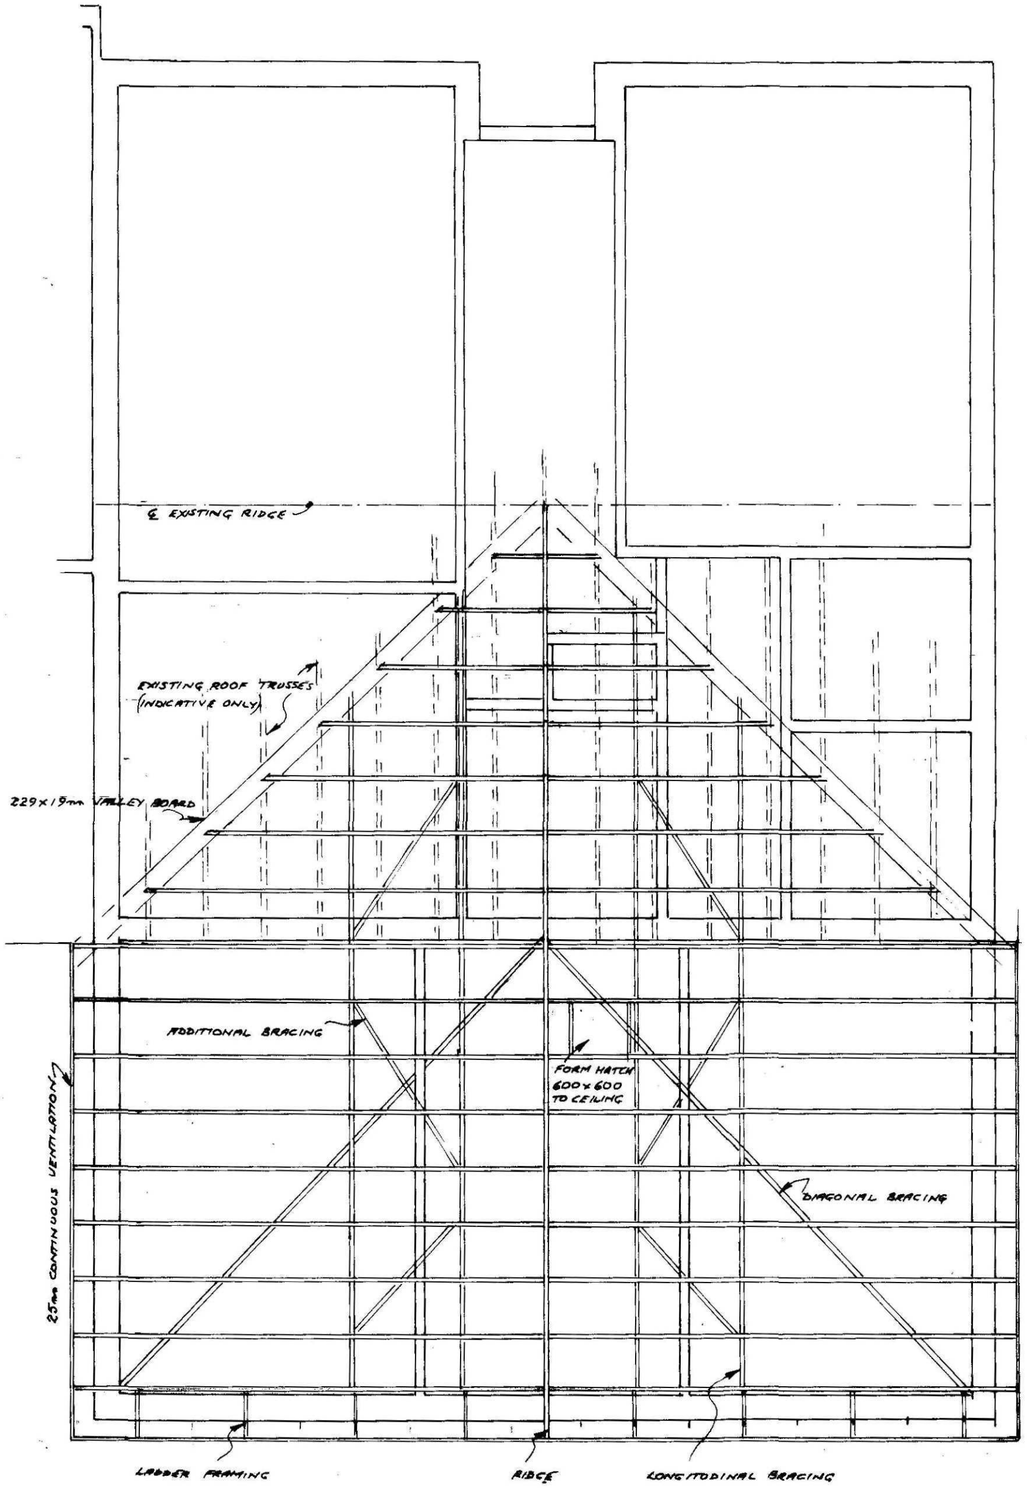

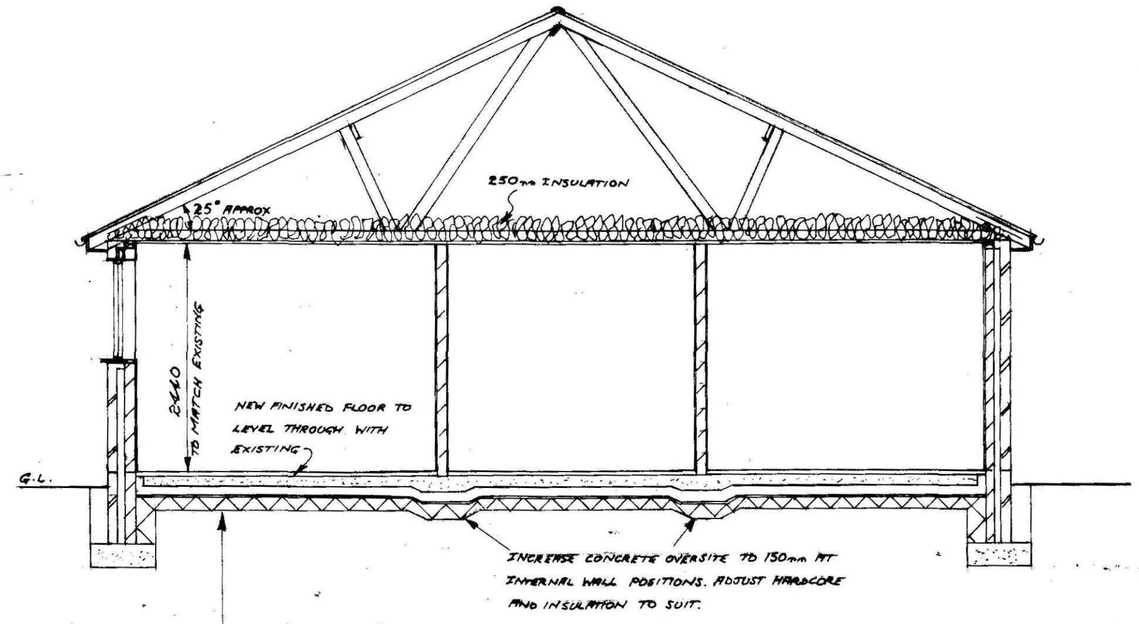

SHDC
Planning & Development
- 6 FEB 2009

PROPOSED EXTENSION FOR MR & MRS S. CLARK

MALEADA, LOWGATE, GEDNEY DYKE, SPALDING, LINCS PE11 2LX

DATE: AUG '08 BY: Mark Rogers SCALE 1:50 DRG No. SC/08/