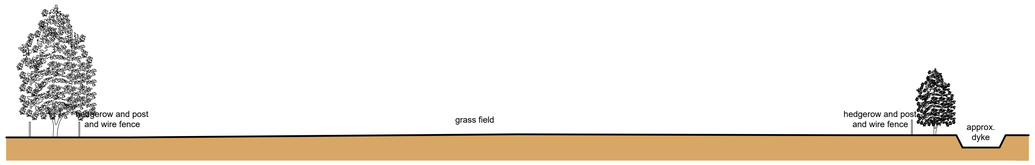

Site Section A-A

Scale: 1:200

0 2 4 6 8 metres

Site Plan

Scale: 1:200

0 2 4 6 8 metres

SITE PLAN KEY

Indicates un-surveyed trees and hedging

Indicates site levels

9.915

Indicates site risks

S02

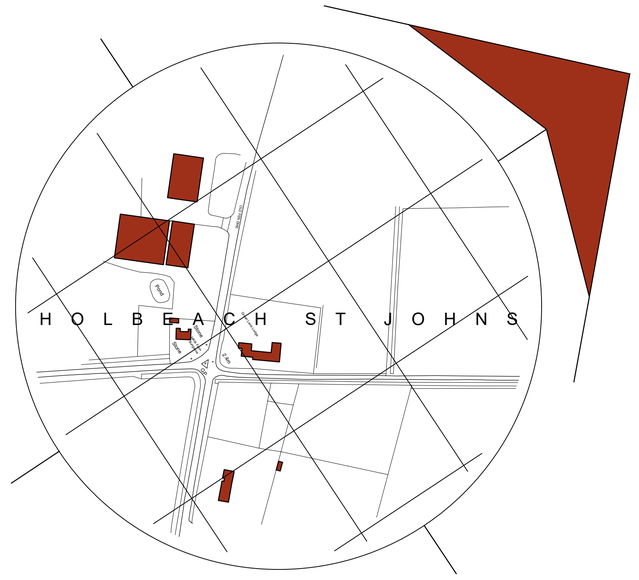

Location Plan

Scale: 1:2500

0 25 50 75 100 metres

General Notes

1. All dimensions are shown in 'mm' unless otherwise stated.
2. The contractor, sub-contractors and suppliers must verify all dimensions on site prior to the commencement of any work.
3. This drawing is to be read in conjunction with all relevant engineers and specialist sub-contractors drawings and specifications.
4. Any discrepancies are to be brought to the designers attention.

SITE RISK NOTIFICATION KEY

To be used with reference to the accompanying Project Risk Register

S01	TP & Overhead Cables	S02	Electric Fencing

Status

AS EXISTING

SWANN EDWARDS ARCHITECTURE

Swann Edwards Architecture Limited, Black Barn, Fen Road, Guyhirn, Wisbech, Cambs. PE13 4AA
t 01945 450694 e info@swannedwards.co.uk w www.swannedwards.co.uk

Job Title: Proposed Dwelling Adj. Green Lane, Holbeach St Johns For: Mrs K Doubleday-Collishaw

Drawing Title: Survey Drawing Site & Location Plans & Site Section

Date	October 2023
Drawn by	CW
Checked by	GE
Job No.	SE-2029
Sheet Size	A1
Dwg No.	100
Revision	

Swann Edwards Architecture Limited ©