

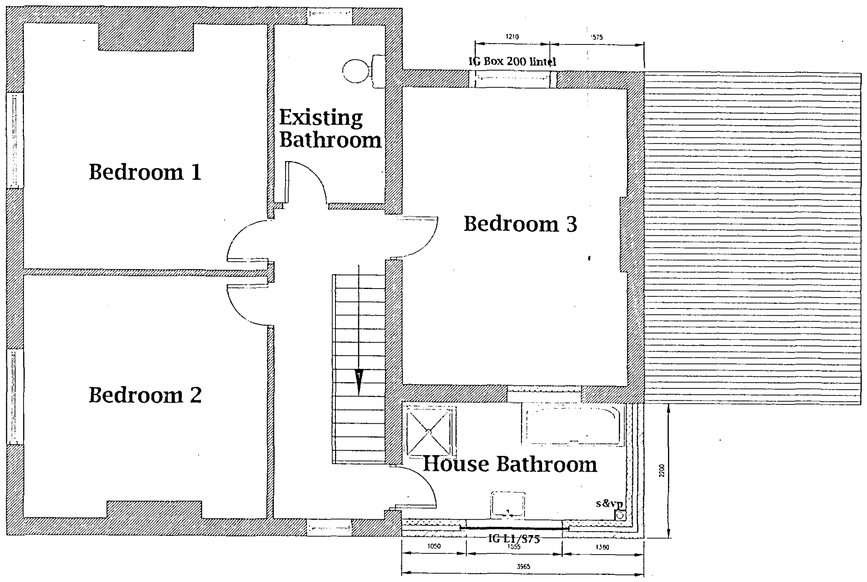



FIRST FLOOR PLAN

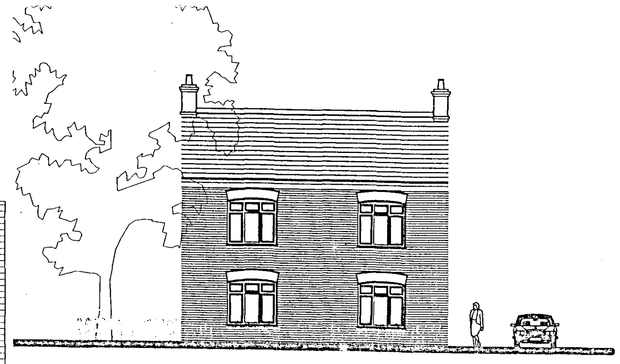


PROPOSED WEST ELEVATION

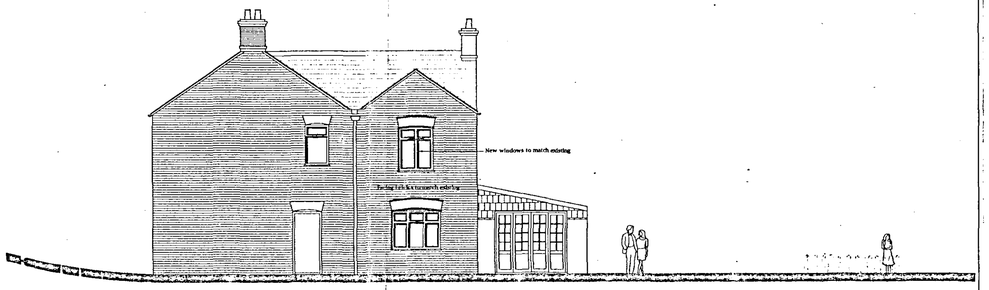

PROPOSED SOUTH ELEVATION

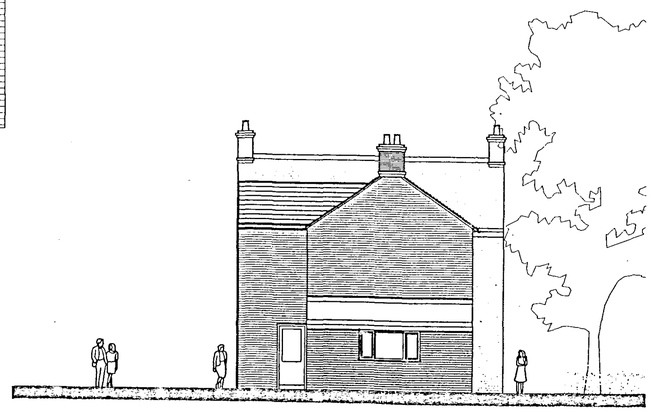


PROPOSED EAST ELEVATION

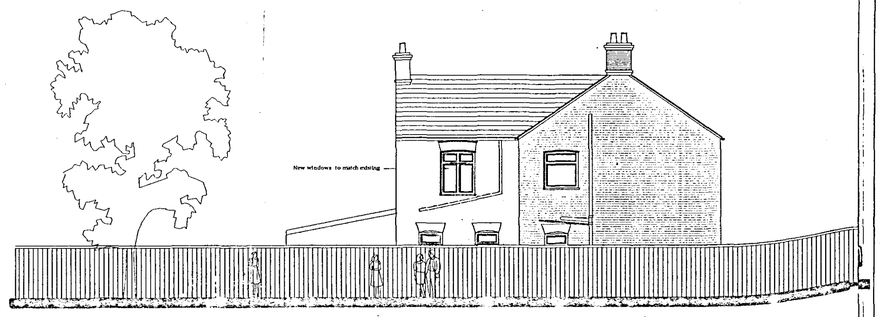


PROPOSED NORTH ELEVATION

Site Boundary

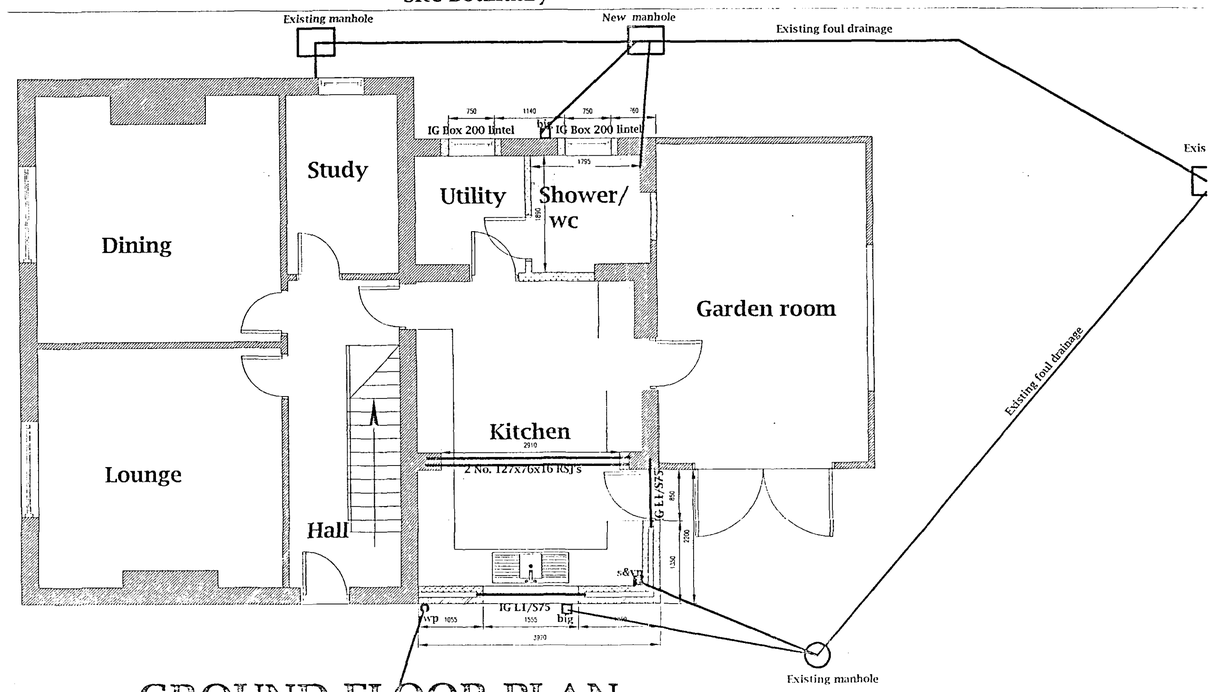

GROUND FLOOR PLAN

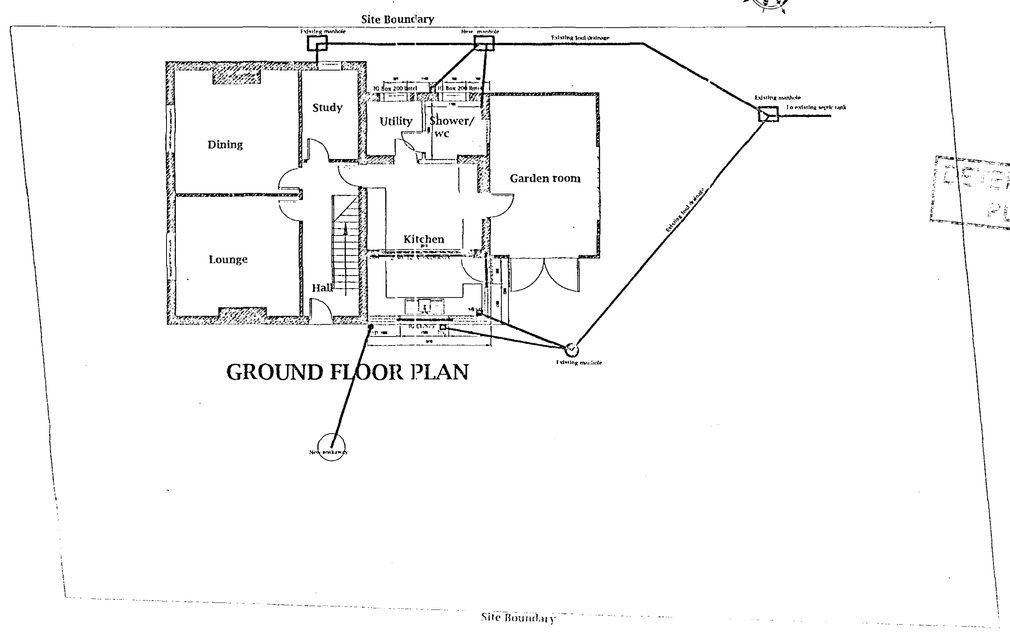

GROUND FLOOR PLAN

SITE PLAN Scale 1:100

Ref: 06/1244/03 4.11.03

The deposited plans have been examined against the criteria set out in the Building Regulations. It is neither practical or reasonable to show all relevant matters on working drawings, the fact that minor matters are not mentioned does not alleviate the builder from the responsibility of non-compliance in the carrying out of site operations.

Developers are advised to establish there is no made ground or wide variations in the type of subsoil within the loaded area and no weaker type of soil exists below the soil on which the foundations rest within such depth as may impair the stability of the structure.

DETERMINES PLAN

SHDC
Planning & Development
30 JAN 2004
Ref 0120b4

Client:-
Ms Karen Perry

Project:-
Alterations & Extensions to Japonica House

Drawings
Plans & Elevations

Date :	*Drawn*
Sept. 2003	**JDL**
Job No. **1596**	*Drawing No.* **WD1**
Scale. **1:50 & 1:100**	*Revision No.* **A**