




North West Elevation

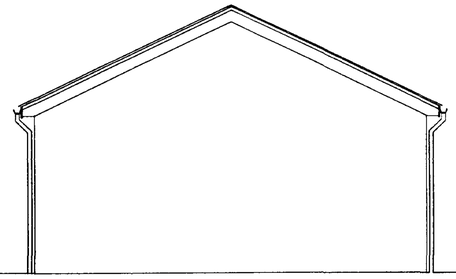


Side Elevation

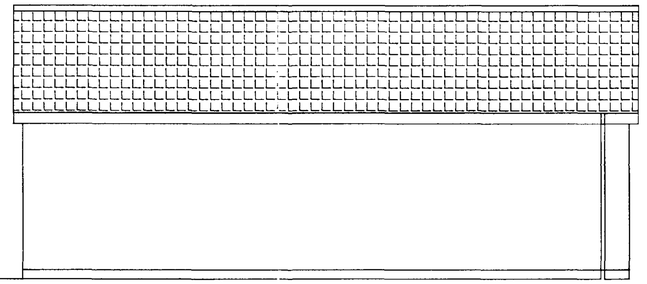


South East Elevation

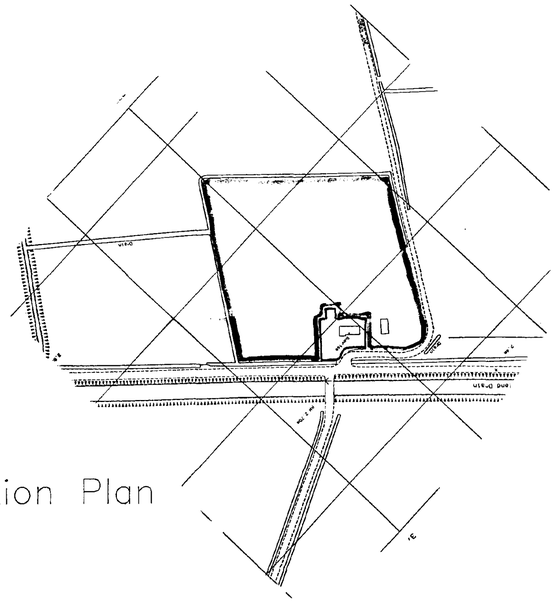


Location Plan

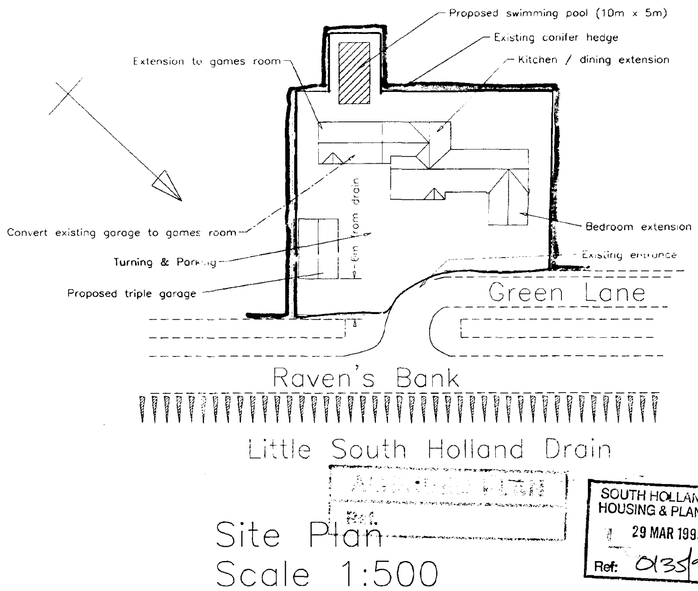

Site Plan
Scale 1:500

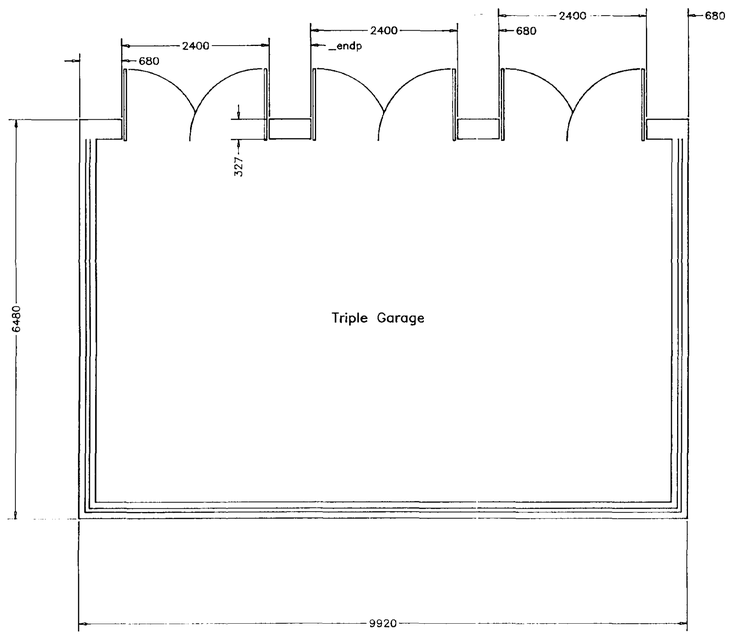

Plan View

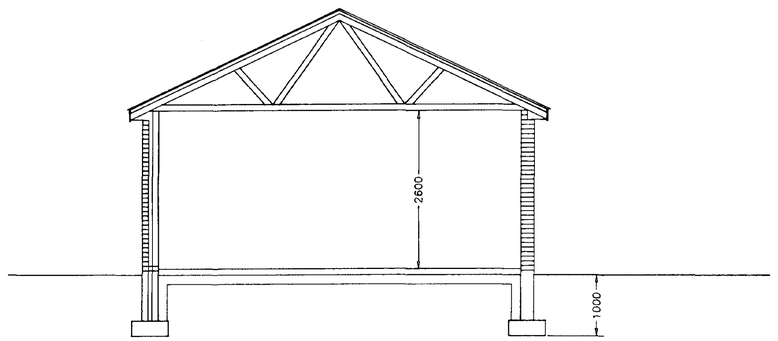

Section X–X

SOUTH HOLLAND DC
HOUSING & PLANNING
29 MAR 1999
Ref: 0135/99

DETERMINED
PLAN

REF	DATE	ALTERATION
3	26.3.99	GARAGE REPOSITIONED.

PROJECT

Proposed triple garage at
Sunrise, Raven's Bank, Sutton St James.
Spalding. Lincs.


DRAWING	SCALE
Plan & elevations	1:50


CLIENT
Mr A.Drewry

JOHNSON DESIGN PARTNERSHIP
Architectural & Engineering Design, CAD, Project Management
121 Elliott Road, March, Cambs. PE15 8BT
01354 654903
01354 650501
Johnsondesign@Compuserve.com


DATE	PLAN No	SHEET	ISSUE
5.1.99	1680	2	3

FILE

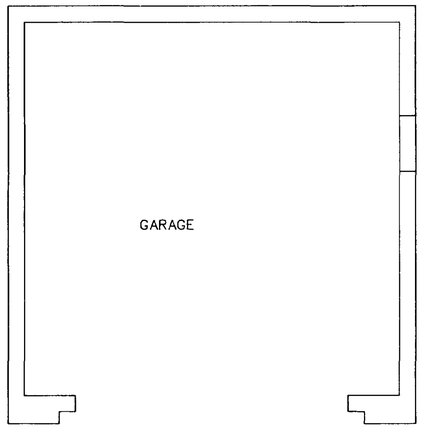


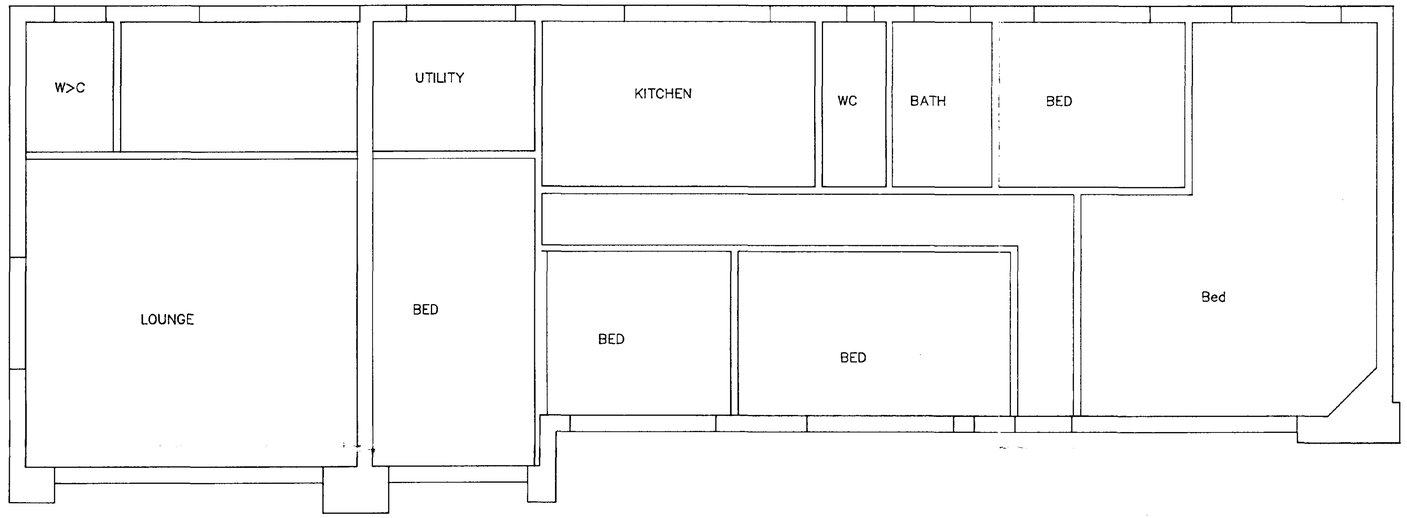


Existing Plan View

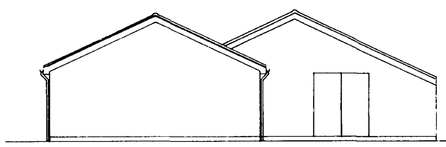


South East Elevation

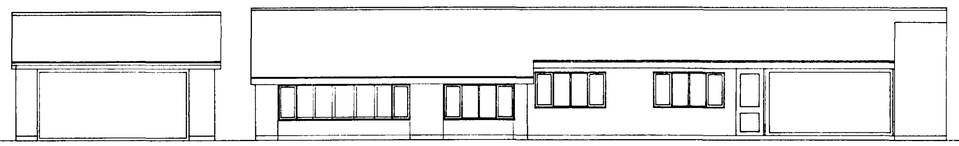

Front Elevation

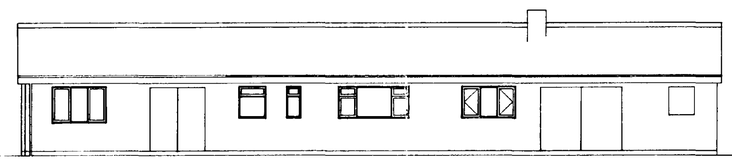

South West Elevation

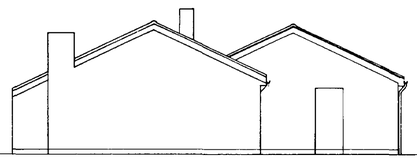

North West Elevation

SOUTH HOLLAND DC
HOUSING & PLANNING
16 FEB 1999
Ref: 0135/99

REF	DATE	ALTERATION

PROJECT

Proposed extensions and alterations to Sunrise, Raven's Bank, Sutton St James. Spalding. Lincs.


DRAWING	SCALE
Existing Plan & Elevations	1:50, 1:100

CLIENT

Mr A.Drewry

JOHNSON DESIGN PARTNERSHIP
Architectural & Engineering Design, CAD, Project Management
121 Elliott Road, March, Cambs. PE15 8BT
01354 654903
01354 650501
Johnsondesign@Compuserve.com


DATE	PLAN No	SHEET	ISSUE
15.2.99	1680	3	1
FILE			

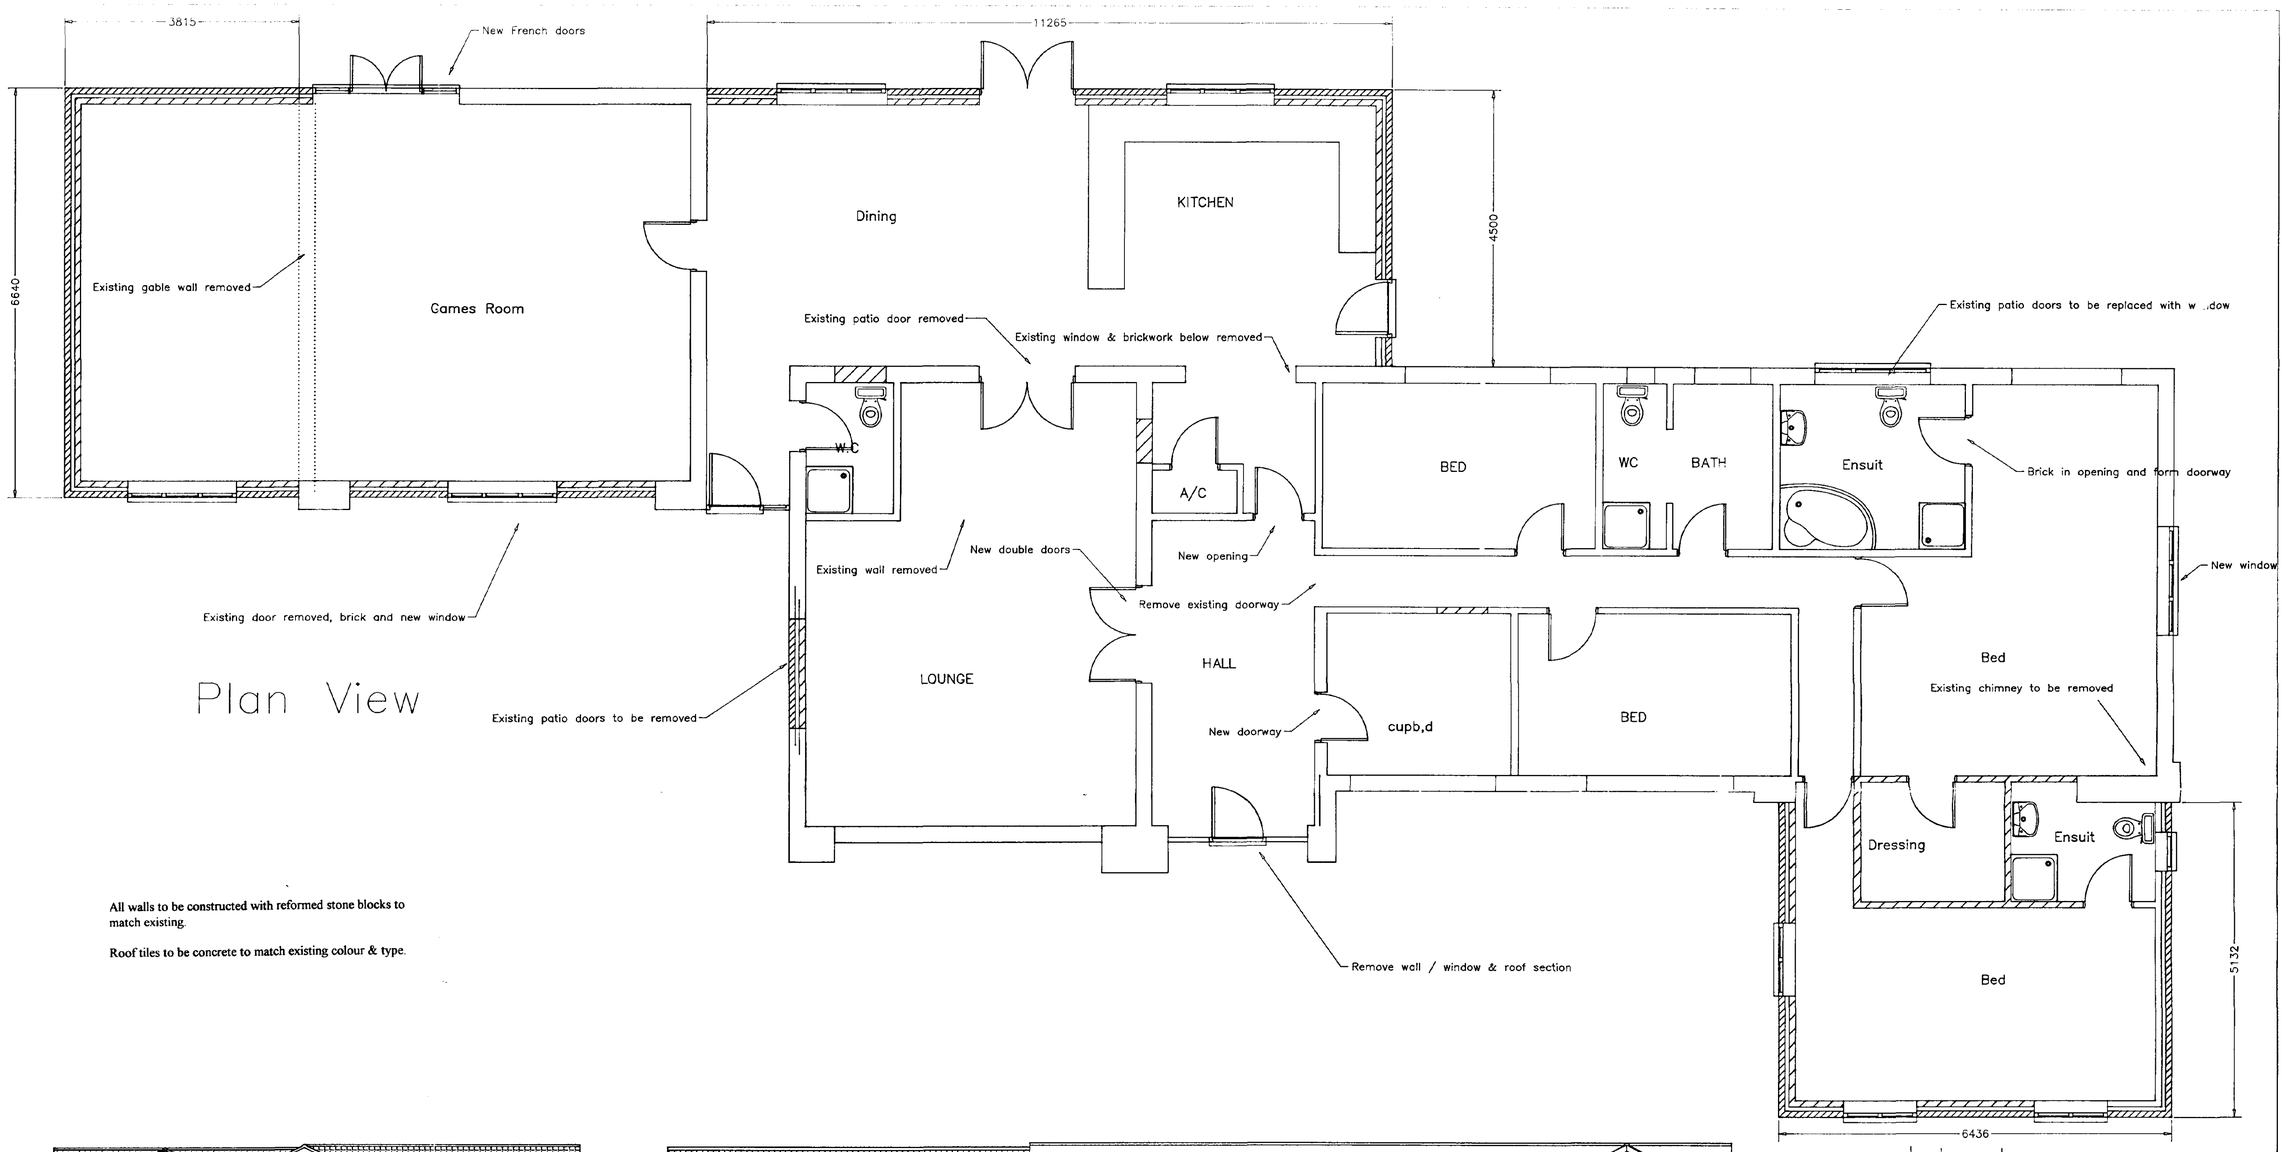


Plan View

All walls to be constructed with reformed stone blocks to match existing.


Roof tiles to be concrete to match existing colour & type.

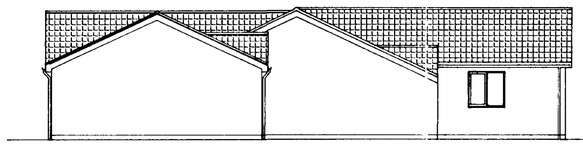


South East Elevation

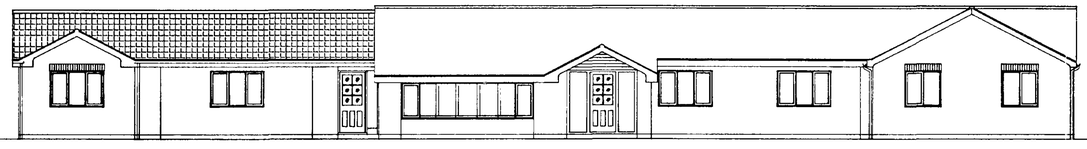

Front Elevation

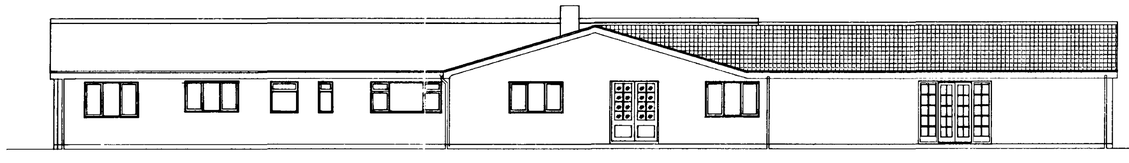

South West Elevation

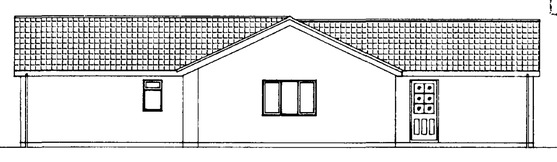

North West Elevation

SOUTH HOLLAND DC
HOUSING & PLANNING
16 FEB 1999
Ref: 0135/99

DETERMINED PLAN

REF	DATE	ALTERATION

PROJECT

Proposed extensions and alterations to Sunrise, Raven's Bank, Sutton St James. Spalding. Lincs.

DRAWING	SCALE
Plan & Elevations	1:50, 1:100

CLIENT

Mr A.Drewry

JOHNSON DESIGN PARTNERSHIP

Architectural & Engineering Design, CAD, Project Management

121 Elliott Road, March, Cambs. PE15 8BT
01354 654903
01354 650501
Johnsondesign@Compuserve.com

DATE	PLAN No	SHEET	ISSUE
26.11.98	1680	1	4

FILE