




NORTH ELEVATION

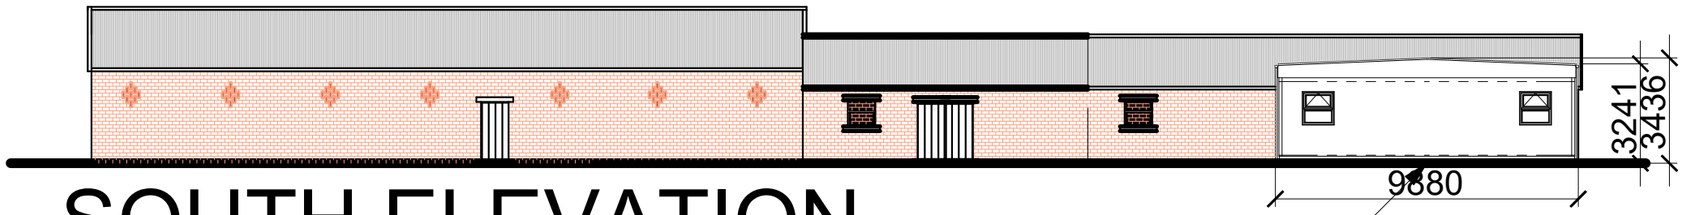

SOUTH ELEVATION

Kitchen extension
modular construction

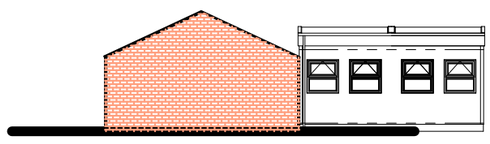

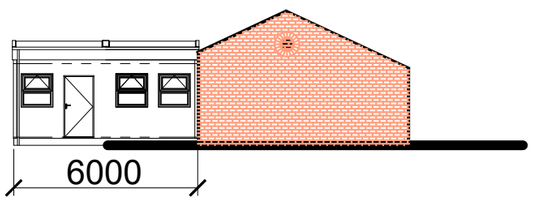

END ELEVATIONS

JEPCO LTD
NORFOLK HOUSE FARM
GEDNEY DROVE END, SPALDING
LINCS

EXTENSION TO KITCHEN AT ONSLOW CAMP
PLANS AND ELEVATIONS

drawn	date
F G Ward	14-2-17
scale 1:100 (A1) 1:200 (A3)	revision JEP-007-09

HENNOCK INTERNATIONAL LIMITED
5 THE DALES
NETTLEHAM, LINCS, LN22SA
01522 753600
07971 588616
frank@hennock.co.uk