
©Design Copyright reserved. Written consent must be obtained before copying or reproducing this drawing. Do not scale from this drawing, use dimensioned figures only. Contractors are responsible for taking and checking site dimensions. Any discrepancy must be reported to the architect immediately.

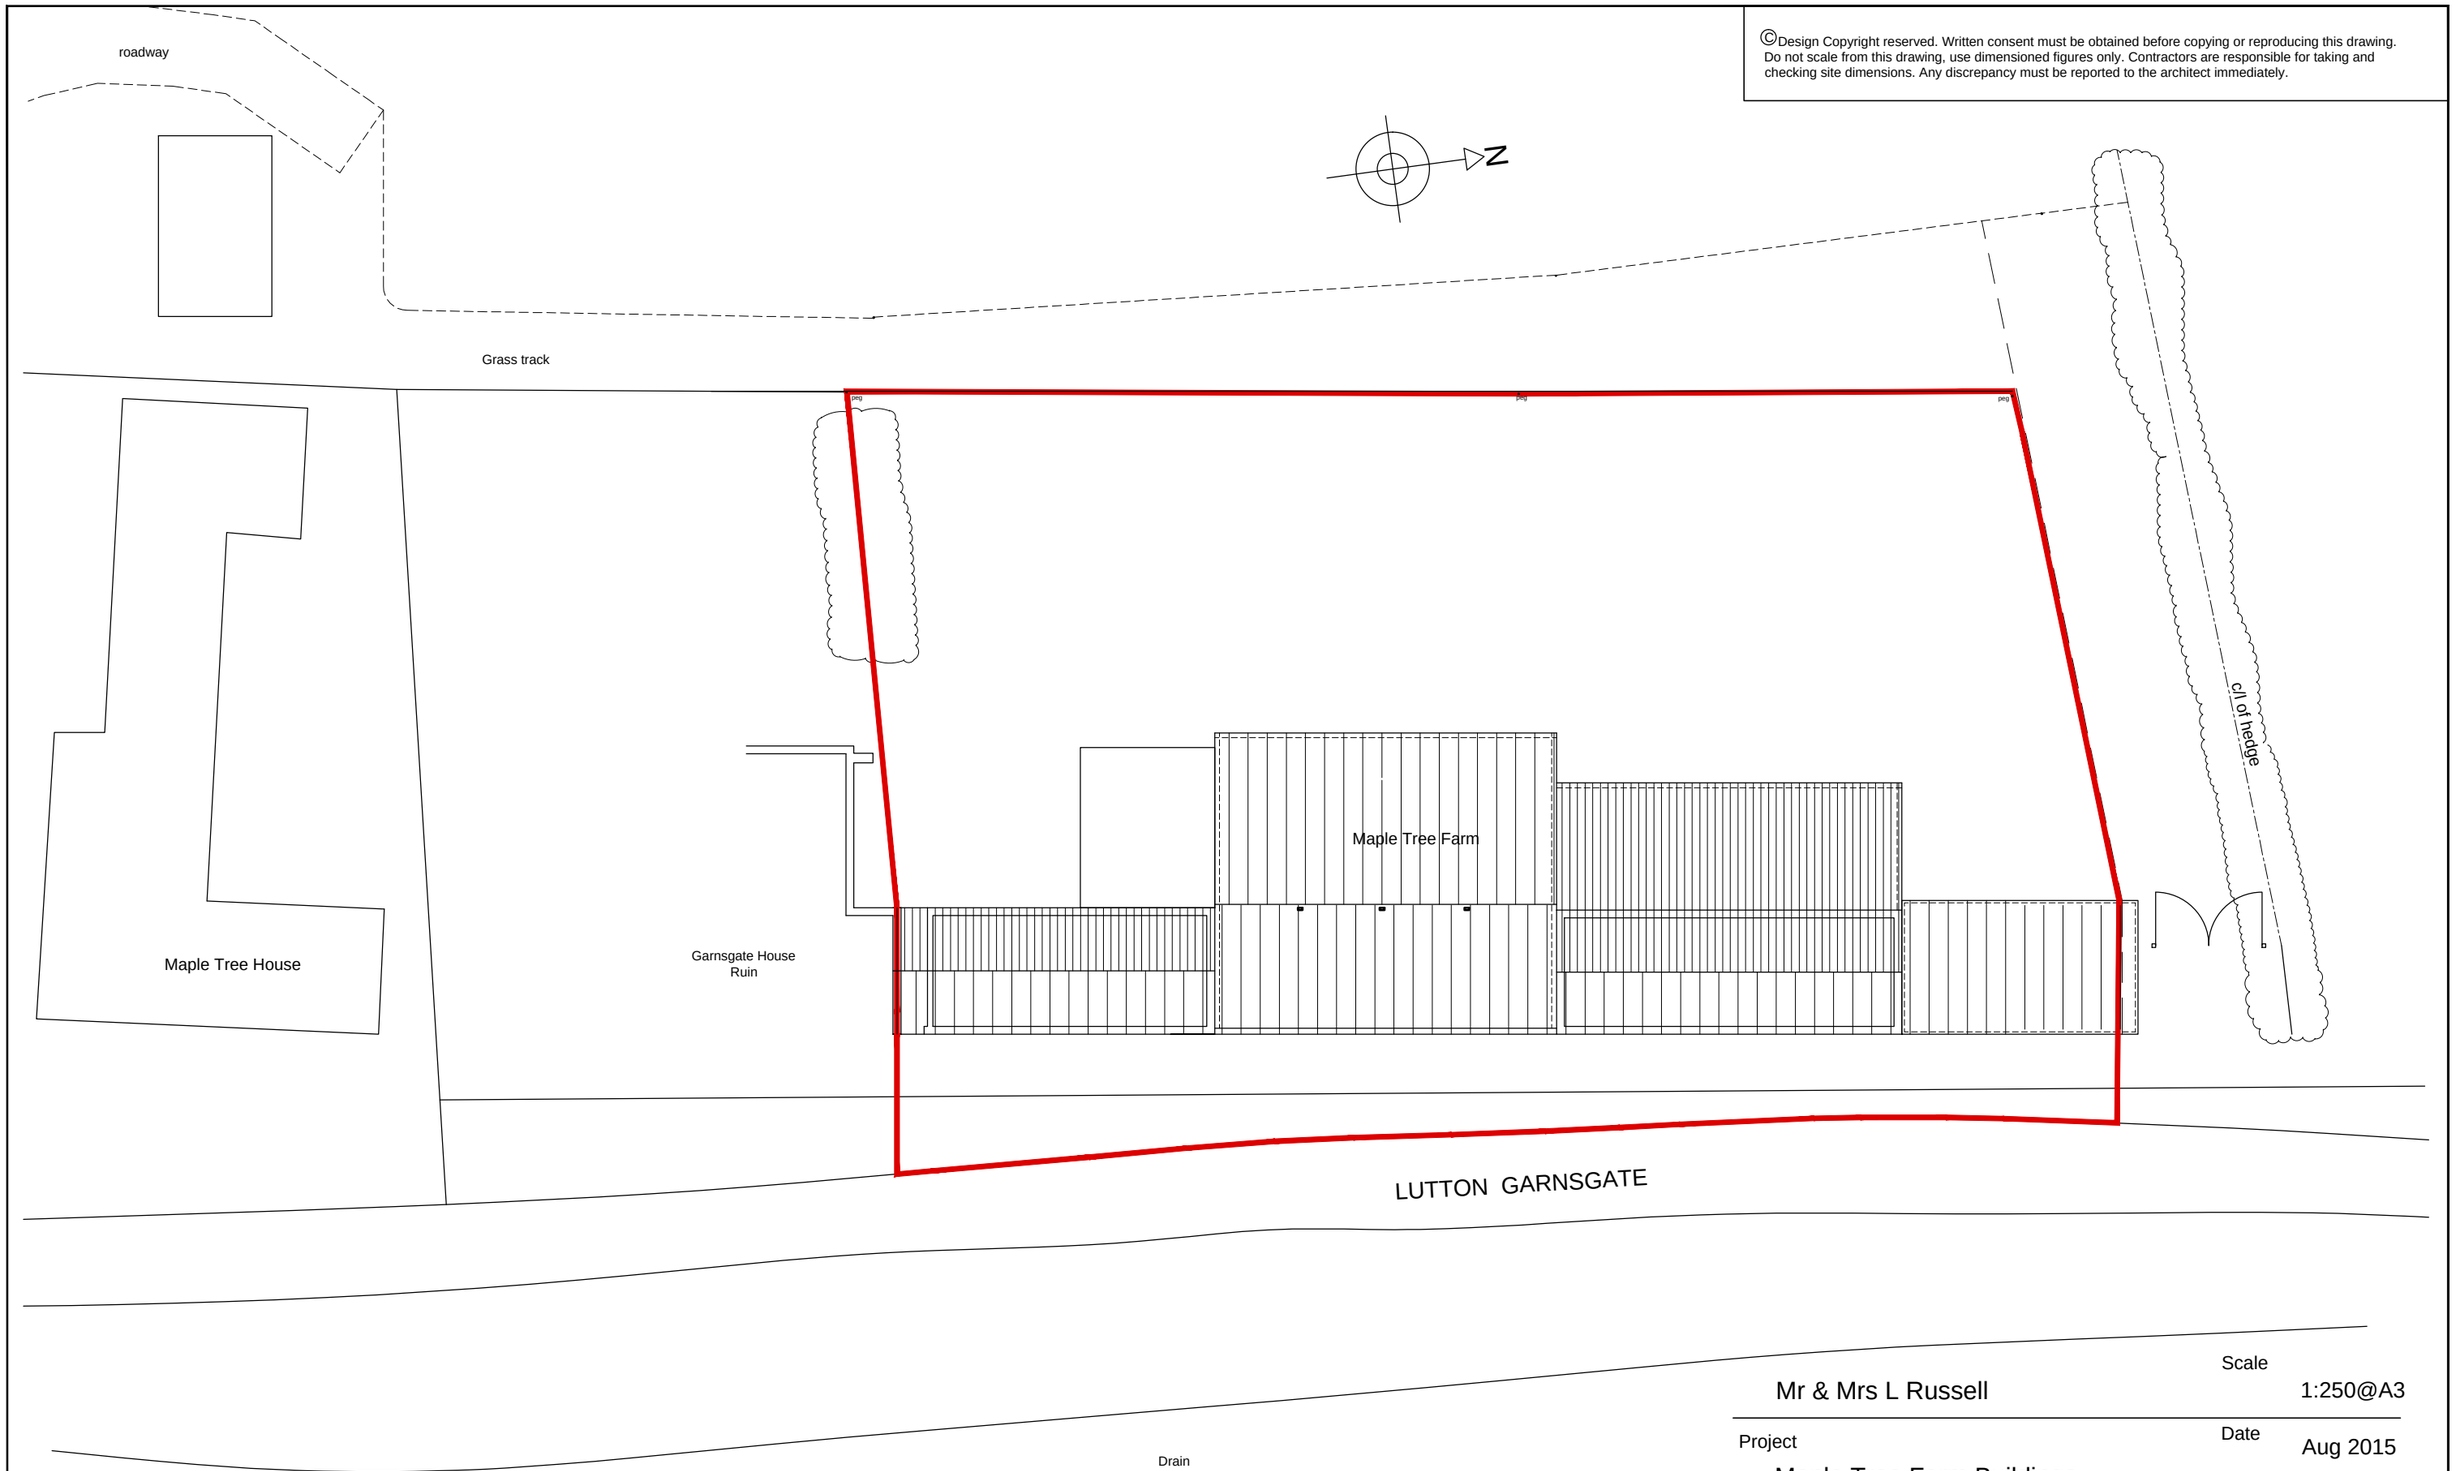

Mr & Mrs L Russell

Project

Maple Tree Farm Buildings
Lutton Garnsgate
Long Sutton
Lincolnshire
PE12 9JP

Title

Existing Site Plan

Scale

1:250@A3

Date

Aug 2015

Drawing No.

A100

Revision

B

A3