

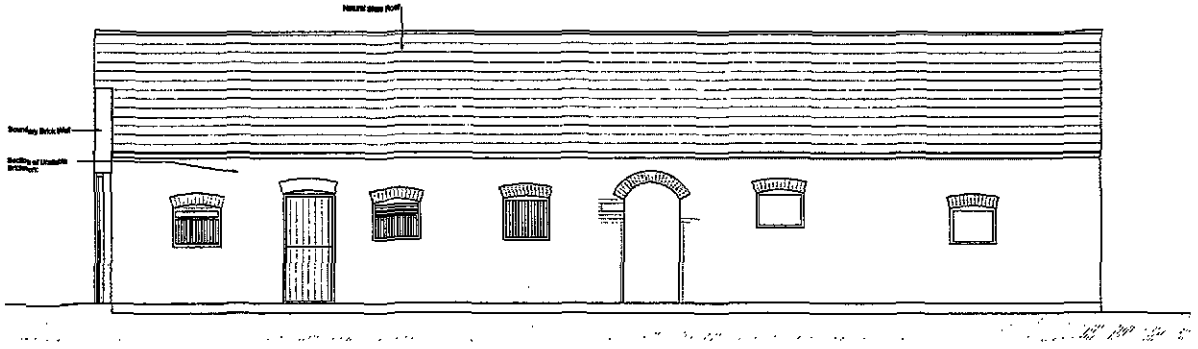



Courtyard (North West) Elevation

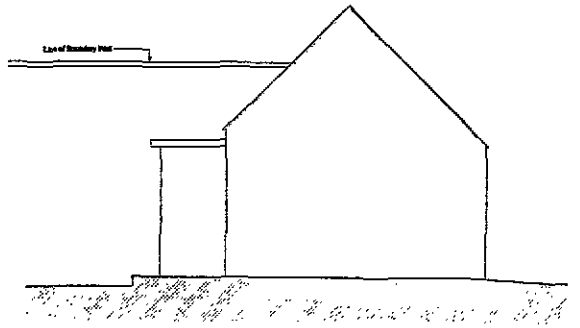


North East Elevation

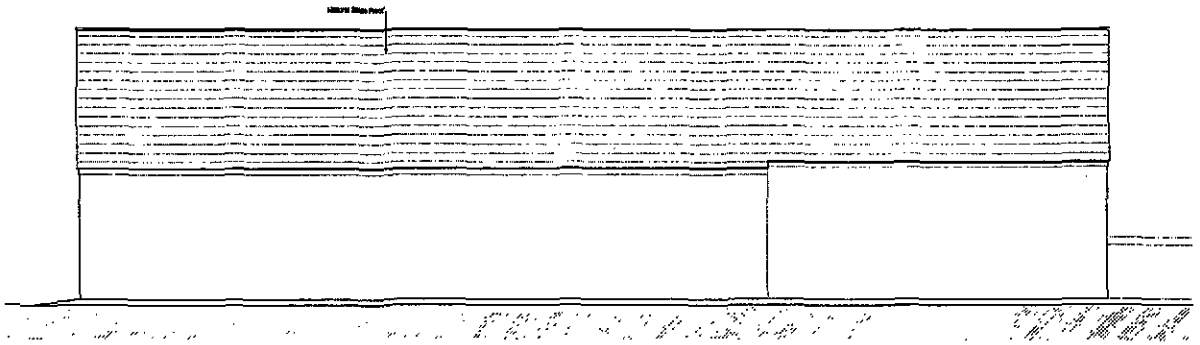


South East (Roadside) Elevation

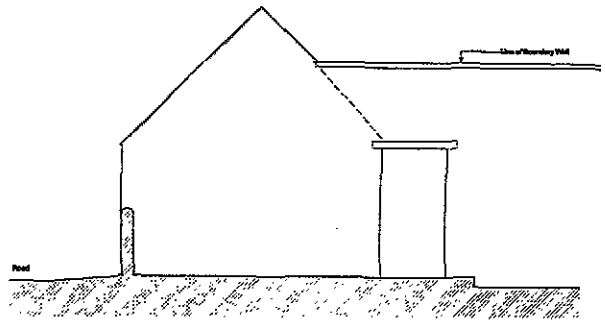

South West Elevation

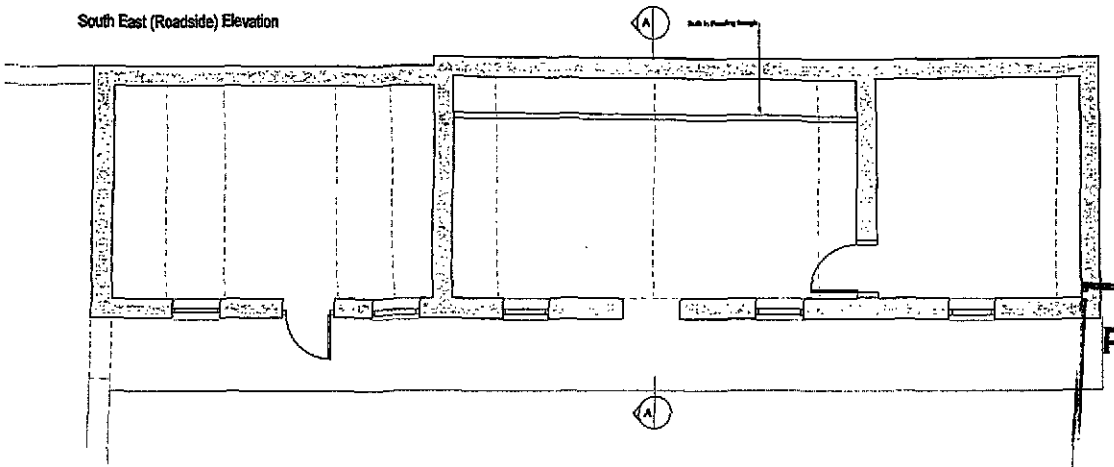

Ground Floor Plan

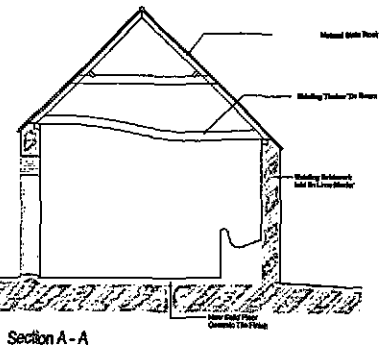

Section A - A

SHDC
Planning & Development
04 MAR 2011
Ref: 013-11

REV.	REVISION	DATE

DO NOT SCALE FROM THIS DRAWING
COPYRIGHT: THIS DRAWING MUST NOT BE ISSUED, LOANED OR COPIED, WITHOUT THE CONSENT OF PETER HUMPHREY ASSOCIATES

NOTES: BUILING B Survey Details

PROJECT: Conversion of Existing Barns to New Residence, Farm Office and Holiday Let Accomodation
Pulvertoft Hall, Gedney Broadgate
Spalding, Lincolnshire

CLIENT: Mr W Fletcher

DATE: Jan 2011 SCALE: 1:50 JOB No.: 4855 /(Sur)_02

Peter Humphrey Associates
ARCHITECTURAL DESIGN AND SURVEYING
TELEPHONE 01945 466 966
FAX 01945 466 433
E-MAIL:
info@peterhumphrey.co.uk
29 ELM AVENUE WISBECH CAMBS PE13 3EB



SHDC
Planning & Development
04 MAR 2011
Ref: 0173-11

Location Plan scale 1:1250


Peter Humphrey Associates
ARCHITECTURAL DESIGN AND BUILDING

PROJECT Conversion of Existing Barn to New Residence
Farm Office and Holiday Let Accommodation
Pulvertoft Hall, Gedney Broadgate
Spalding, Lincolnshire

CLIENT Mr W Fletcher


DATE	SCALE	JOB No.
Jan 2011	1:1250 @ A3	4650 / (LOC) 10

TELEPHONE 01945 466 966
FAX 01945 466 433
E-MAIL:
info@peterhumphrey.co.uk
30 OLD MARKET WISBECH CAMBS PE13 1NB

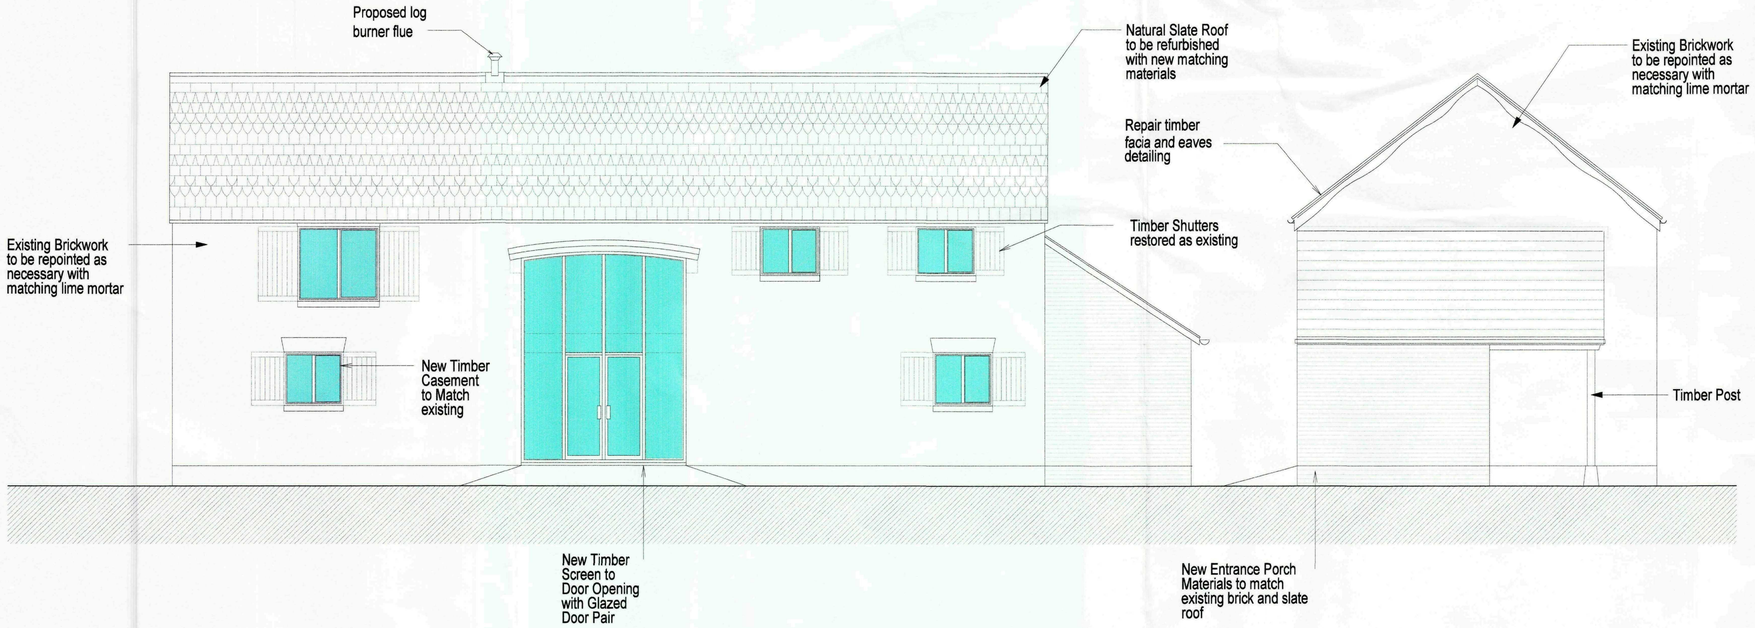


NORTH WEST ELEVATION

SOUTH WEST ELEVATION

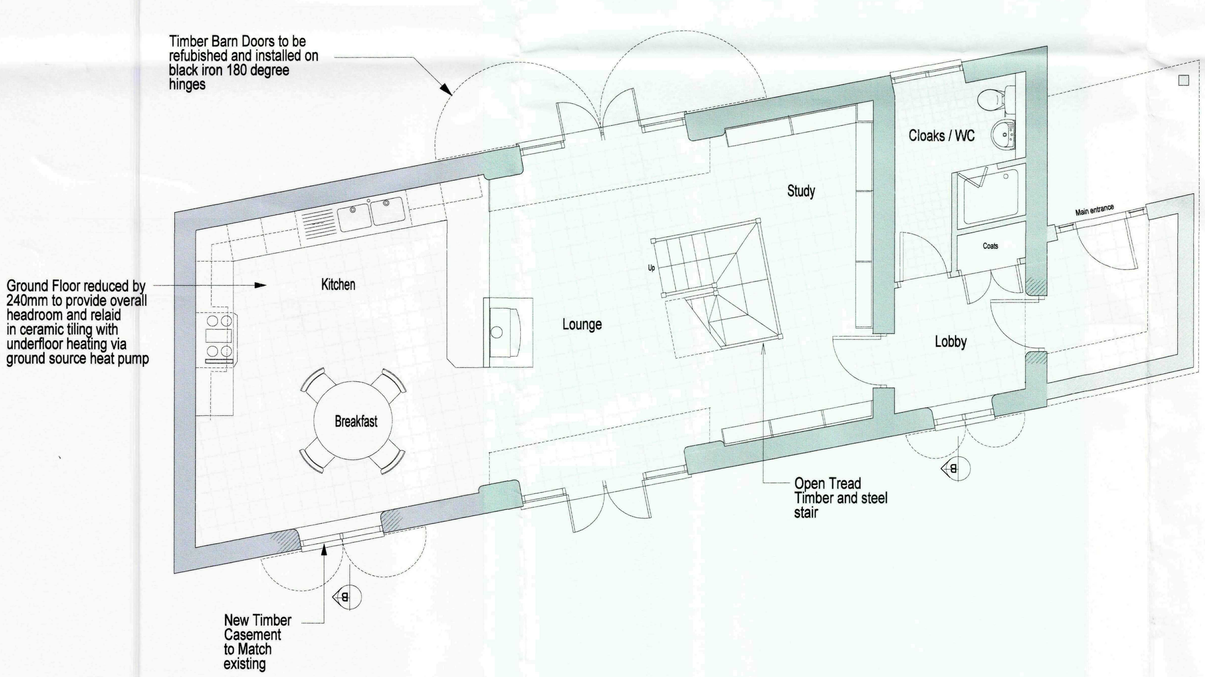

Ground Floor Plan

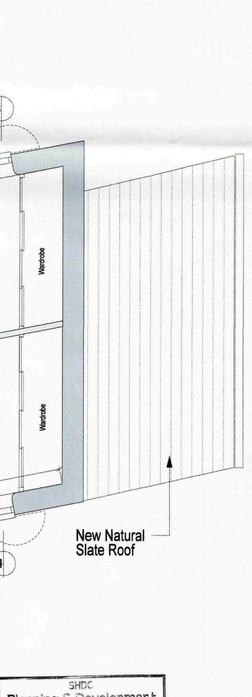

First Floor Plan

SHDC
Planning & Development
04 MAR 2011
Ref: 0173-11

REV.	DETAILS	DATE
A	Adjusted to Clents Comments	Feb 2011
B	Main Entrance Door Screen revised	Feb 2011

DO NOT SCALE FROM THIS DRAWING
COPYRIGHT: THIS DRAWING MUST NOT BE ISSUED, LOANED OR COPIED WITHOUT THE CONSENT OF PETER HUMPHREY ASSOCIATES

NOTES


Proposed Barn A Arrangement Sheet 1 of 2

PROJECT
Conversion of Existing Barn to New Residence
Farm Office and Holiday Let Accommodation
Pulvertoft Hall, Gedney Broadgate
Spalding, Lincolnshire

CLIENT
Mr W Fletcher

DATE Jan 2011 SCALE 1:50 JOB No. 4650 / (P).03 B

Peter Humphrey Associates
ARCHITECTURAL DESIGN AND BUILDING
TELEPHONE 01945 466 966
FAX 01945 466 433
E-MAIL:
info@peterhumphrey.co.uk
30 OLD MARKET WISBECH CAMBS PE13 1NB

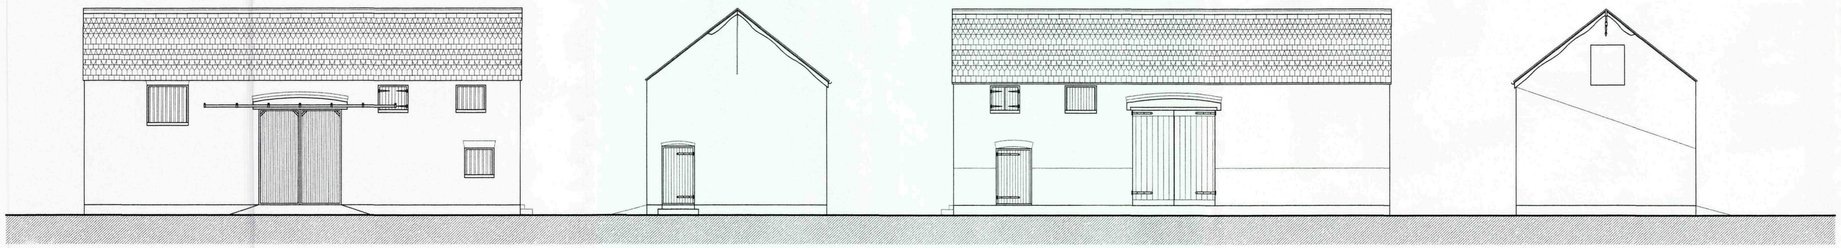


Existing Front Elevation 1:100


Existing Side Elevation 1:100

Existing Rear Elevation 1:100


Existing Side Elevation 1:100

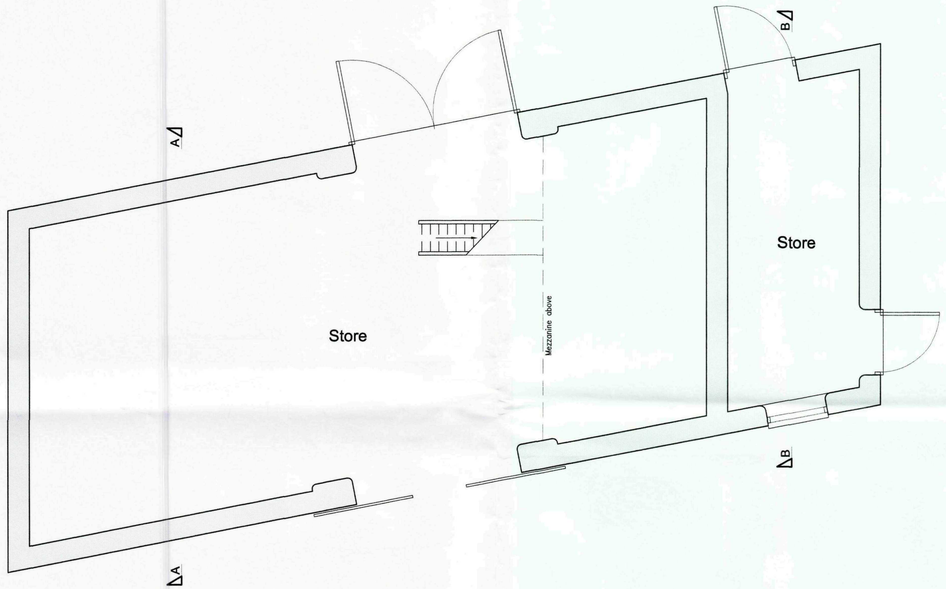

Existing Ground Floor Plan 1:50

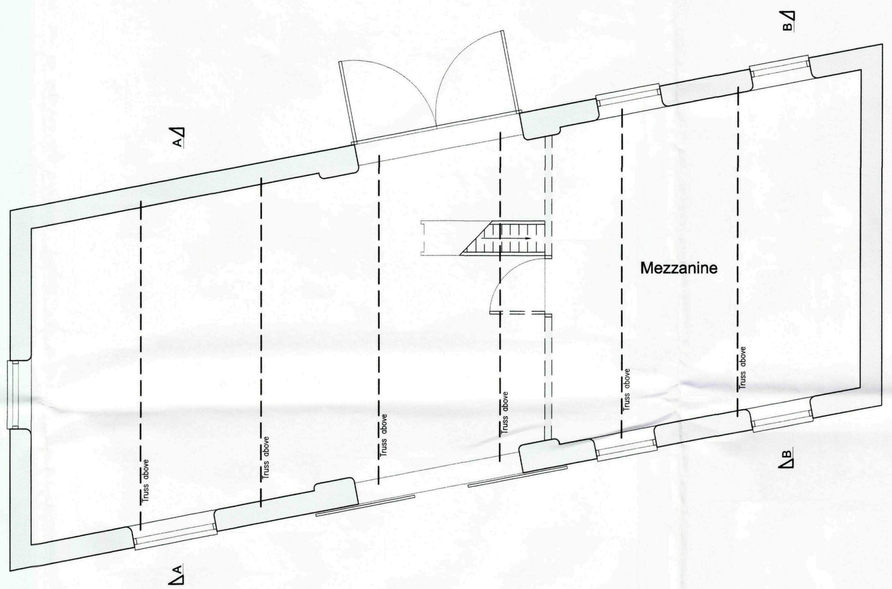

Existing First Floor Plan 1:50

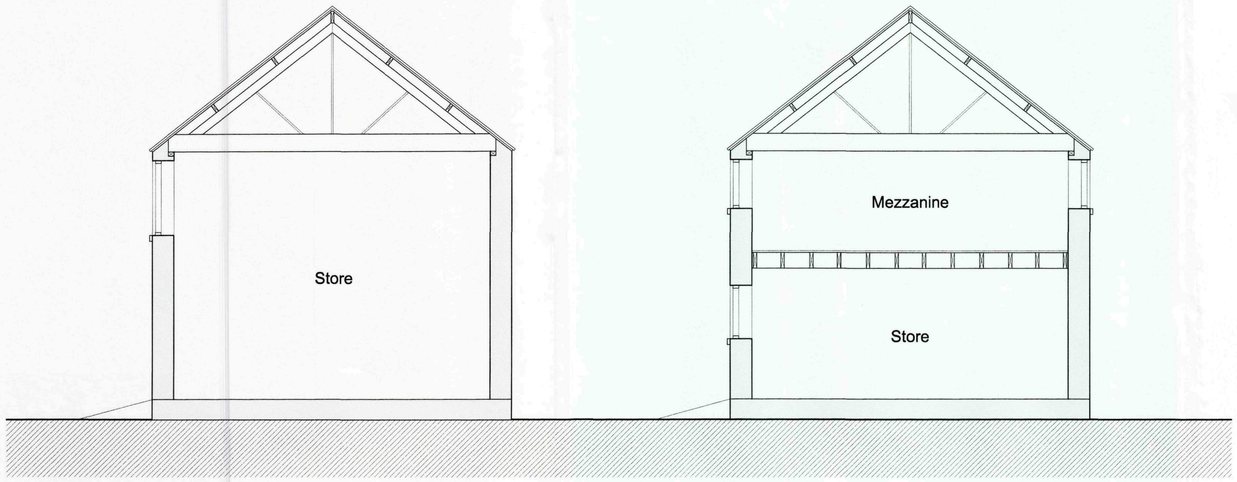

Existing Section Through A-A 1:50

Existing Section Through B-B 1:50

SHDC
Planning & Development
04 MAR 2011
Ref: 0173-11

Peter Humphrey Associates Ltd.
ARCHITECTURAL DESIGN AND BUILDING

PROJECT
PROPOSED CONVERSION OF BARNS
TO DWELLINGS

SITE
PULVERTOFT HALL
GEDNEY BROADGATE
SPALDING
LINCS
PE12 0DG

DRAWING
EXISTING - BARN A

CLIENT
Mr W Fletcher


DATE Dec 2010 SCALE As Shown JOB No. 4650/(Surv)_01

DO NOT SCALE FROM THIS DRAWING

COPYRIGHT: THIS DRAWING MUST NOT BE ISSUED, LOANED OR COPIED WITHOUT THE CONSENT OF PETER HUMPHREY ASSOCIATES


Architectural
Peter Humphrey Associates
ARCHITECTURAL DESIGN AND BUILDING
TELEPHONE: 01945 466 966
FAX: 01945 466 433
E-MAIL: info@peterhumphrey.co.uk
30 OLD MARKET WISBECH CAMBS PE13 1NB

Member of Oxford Council
Building Design Awards
Category Winner 08,09,10
Overall Winner 2010

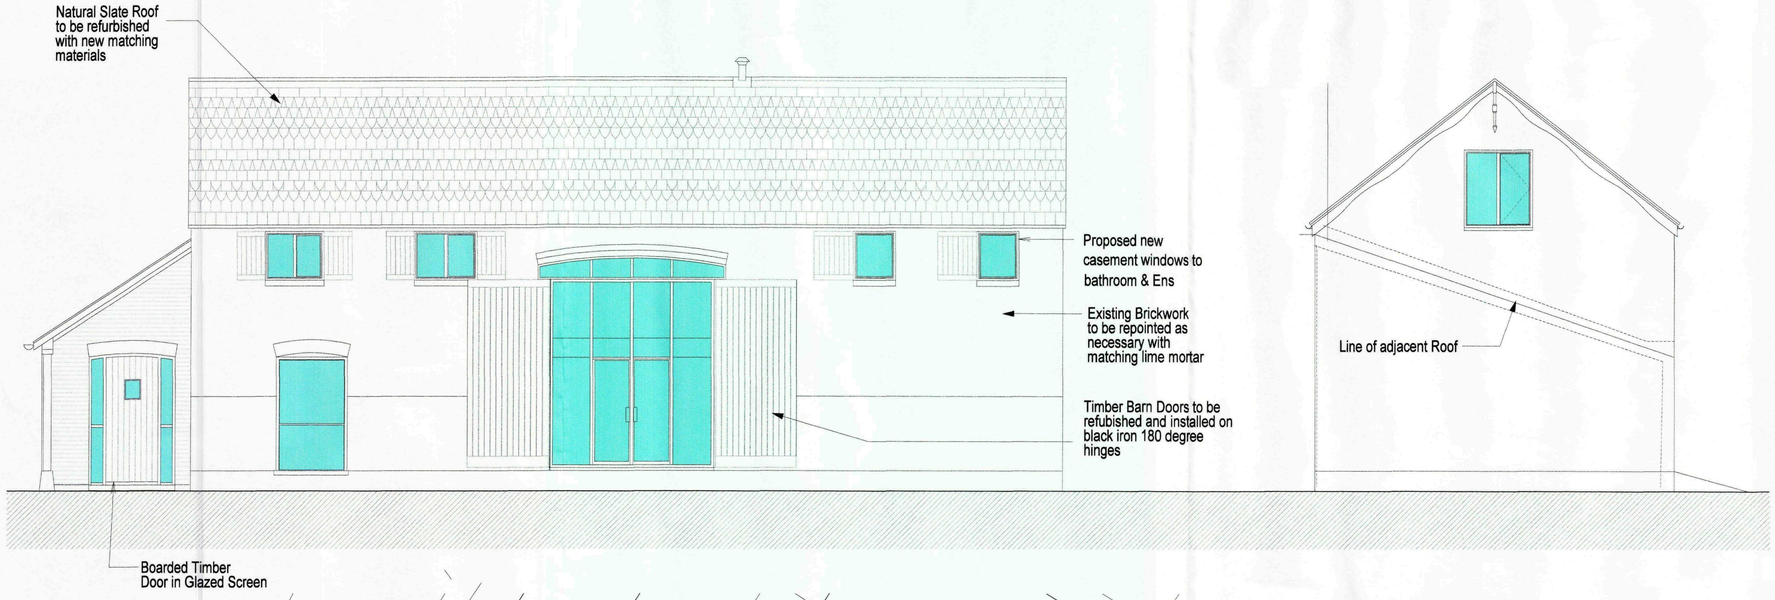

South East (Courtyard) Elevation


South West Elevation

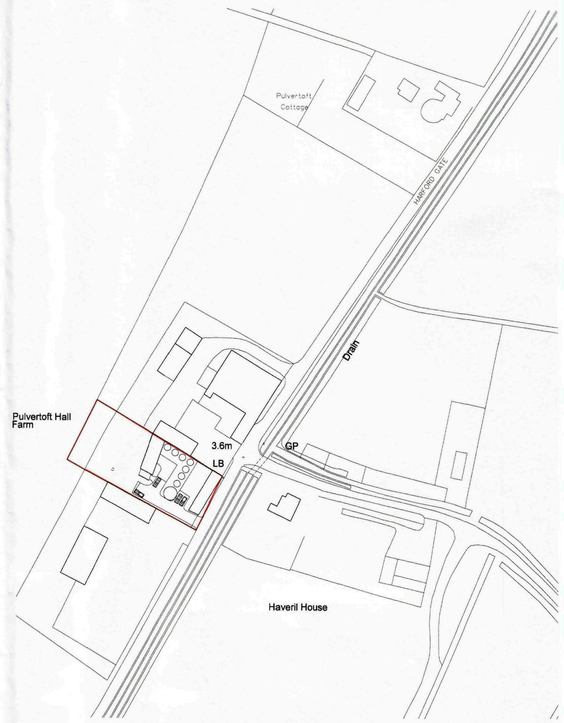


Location Plan scale 1:1250



Block Plan 1:500

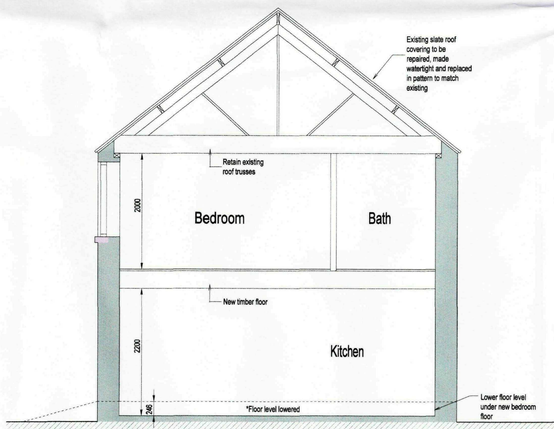

Section A - A

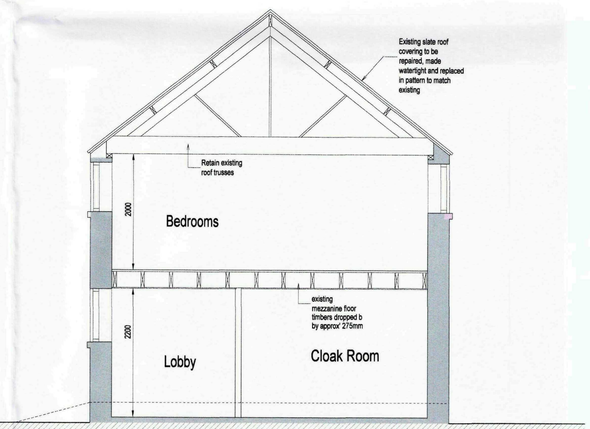

Section B - B

SHDC
Planning & Development
04 MAR 2011
Ref: 0173-11

REV.	DETAILS	DATE
A	Adjusted to clients comments	Feb 2011
B	Site Plan and West Elevation Updated	Feb 2011

DO NOT SCALE FROM THIS DRAWING
COPYRIGHT: THIS DRAWING MUST NOT BE ISSUED, LOANED OR COPIED WITHOUT THE CONSENT OF PETER HUMPHREY ASSOCIATES

NOTES

Proposed Barn A Arrangement - Sheet 2 of 2

PROJECT

Conversion of Existing Barn to New Residence
Farm Office and Holiday Let Accommodation
Pulvertoft Hall, Gedney Broadgate
Spalding, Lincolnshire

CLIENT


Mr W Fletcher

DATE Jan 2011 SCALE 1:50 @ A1 1:100 @ A3 JOB No. 4650 / (P) 04 B

Peter Humphrey Associates
ARCHITECTURAL DESIGN AND BUILDING
TELEPHONE 01945 466 966
FAX 01945 466 433
E-MAIL:
info@peterhumphrey.co.uk
30 OLD MARKET WISBECH CAMBS PE13 1NB




Courtyard (North West) Elevation

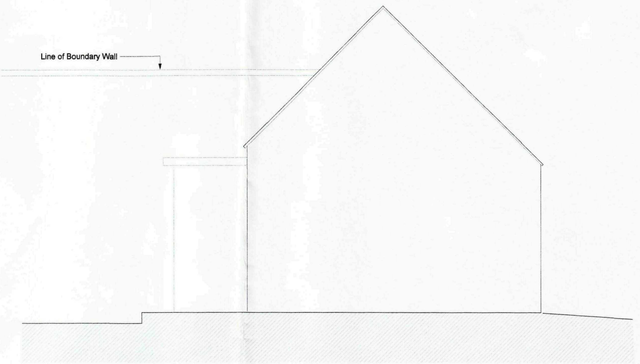


North East Elevation




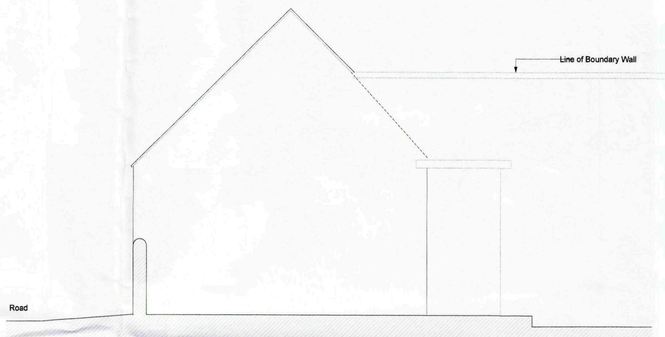

South East (Roadside) Elevation

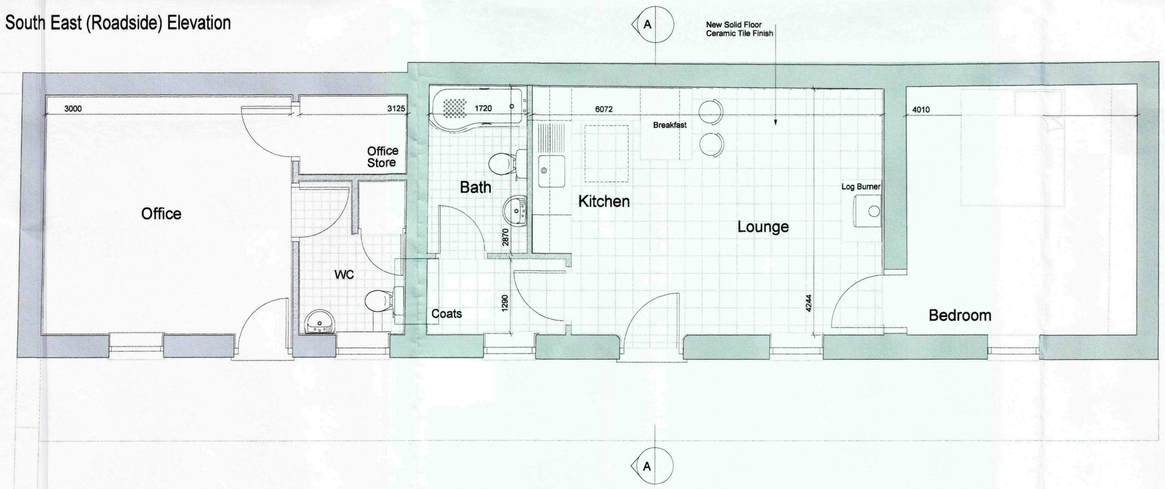

Ground Floor Plan

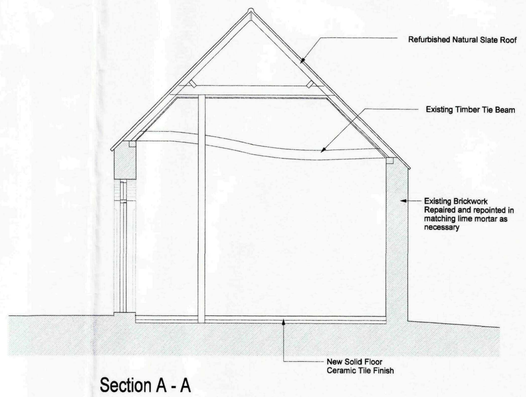

South West Elevation

Section A - A

SHDC
Planning & Development
04 MAR 2011
Ref: 0173-11

REV.	DETAILS	DATE
A	Adjusted to clients comments	Feb 2011

DO NOT SCALE FROM THIS DRAWING
COPYRIGHT: THIS DRAWING MUST NOT BE ISSUED, LOANED OR COPIED WITHOUT THE CONSENT OF PETER HUMPHREY ASSOCIATES

NOTES

Proposed Arrangement Barn B

PROJECT
Conversion of Existing Barn to New Residence, Farm Office, and Holiday Let Accommodation
Pulvertoft Hall, Gedney Broadgate
Spalding, Lincolnshire

CLIENT
Mr W Fletcher

DATE Jan 2011 SCALE 1:50 JOB No. 4650 / (P).05

Peter Humphrey Associates
ARCHITECTURAL DESIGN AND BUILDING
TELEPHONE 01945 466 966
FAX 01945 466 433
E-MAIL:
info@peterhumphrey.co.uk
30 OLD MARKET WISBECH CAMBS PE13 1NB