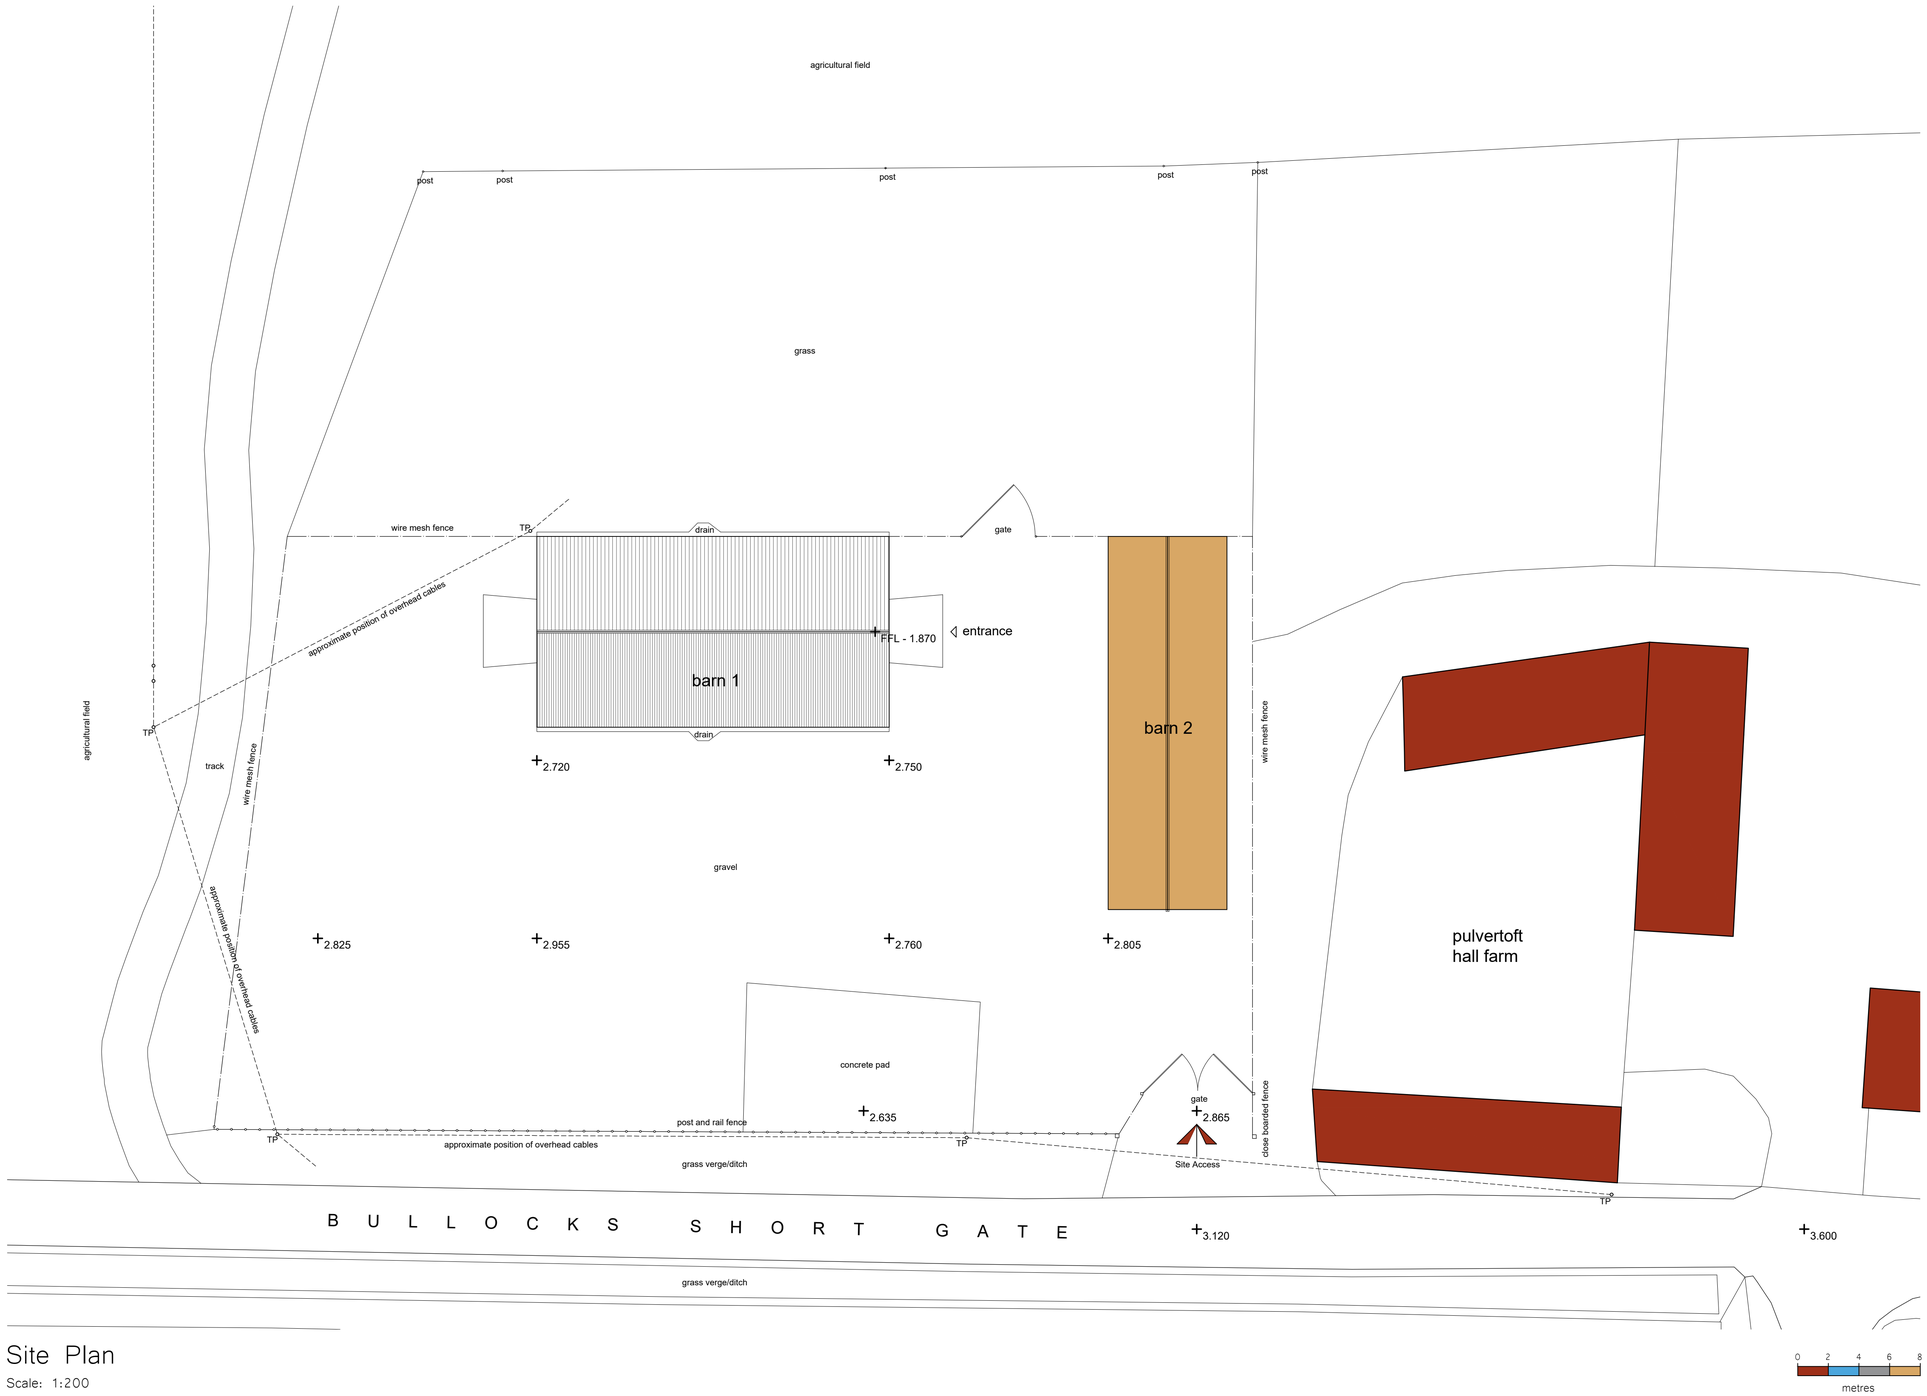



## Site Plan

Scale: 1:200

### General Notes

1. This drawing shall not be scaled, figured dimensions only to be used.
2. All dimensions are shown in 'mm' unless otherwise stated.
3. The contractor, sub-contractors and suppliers must verify all dimensions on site prior to the commencement of any work.
4. This drawing is to be read in conjunction with all relevant engineers and specialist sub-contractors drawings and specifications.
5. Any discrepancies are to be brought to the designers attention.

CONSTRUCTION DESIGN & MANAGEMENT REGULATIONS 2015

The following information must be read in conjunction with the project Risk register. This drawing highlights significant design related Health & Safety Risks present during Construction phase, and Residual Risks which remain post completion. Other Health & Safety Risks associated with Construction Activities may be present, and must be identified by the Principal Contractor prior to works commencing. Design Risks relating to specialist design items must be identified by the relevant specialist designers/ consultants ad issued to the Principal Designer.

## SITE PLAN KEY

- Existing building surveyed for the purposes of the current application
- Other surveyed buildings on site
- Indicates un-surveyed buildings taken from OS map
- Site access (Site Access)
- Existing site levels to ordinance datum (+2.955)
- Existing features on site
- Existing gates (gate)
- Existing fencing

Status

FOR APPROVAL

SWANN EDWARDS ARCHITECTURE

Swann Edwards Architecture Limited, Swann Edwards Architecture, Black Barn, Fen Road, Guyhirn, Wisbech, Cambs. PE13 4AA
t 01945 450694 e info@swannedwards.co.uk w www.swannedwards.co.uk

| | |
|---|---|
| Job Title: Proposed Barn Conversion, Pulvertoft Hall Farm, Gedney Broadgate, Mr & Mrs Doubleday-Collishaw | Date: February 2020 |
| | Drawn by: GG |
| | Checked by: RS |
| Drawing Title: Planning Drawing Site Plan | Job No.: SE-1133 |
| | Sheet Size: A1 |
| | Dwg No.: PP1000 |
| | Revision: |

Swann Edwards Architecture Limited ©