


Side Elevation (N)

Barn 1 - Scale: 1:100


0 1 2 3 4 metres

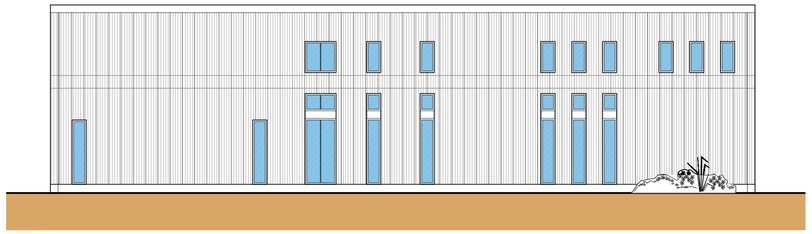

Front Elevation (E)

Barn 1 - Scale: 1:100


0 1 2 3 4 metres

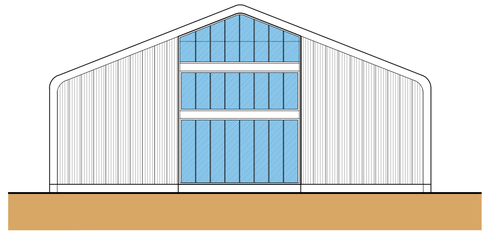

Side Elevation (S)

Barn 1 - Scale: 1:100


0 1 2 3 4 metres

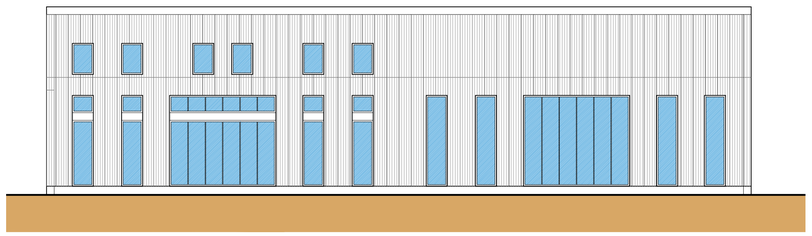

Rear Elevation (W)

Barn 1 - Scale: 1:100


0 1 2 3 4 metres

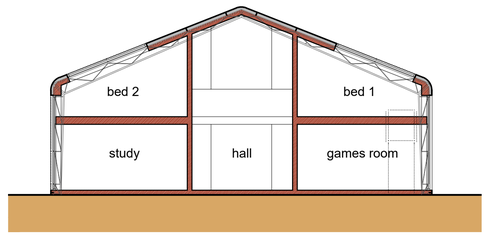

Section A-A

Barn 1 - Scale: 1:100

0 1 2 3 4 metres

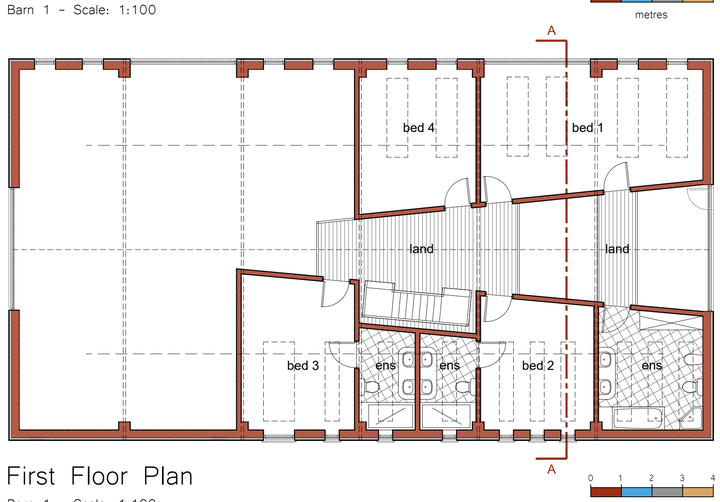

First Floor Plan

Barn 1 - Scale: 1:100


0 1 2 3 4 metres



Ground Floor Plan

Barn 1 - Scale: 1:100

0 1 2 3 4 metres

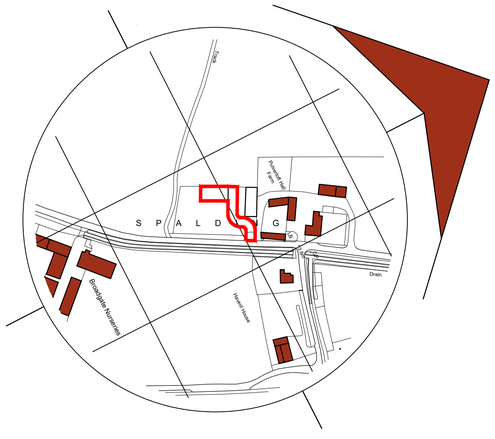

Location Plan

Scale: 1:2500

0 25 50 75 100 metres

General Notes

1. This drawing shall not be scaled, figured dimensions only to be used.
2. All dimensions are shown in 'mm' unless otherwise stated.
3. The contractor, sub-contractors and suppliers must verify all dimensions on site prior to the commencement of any work.
4. This drawing is to be read in conjunction with all relevant engineers and specialist sub-contractors drawings and specifications.
5. Any discrepancies are to be brought to the designers attention.

CONSTRUCTION DESIGN & MANAGEMENT REGULATIONS 2015

The following information must be read in conjunction with the project Risk register. This drawing highlights significant design related Health & Safety Risks present during Construction phase, and Residual Risks which remain post completion. Other Health & Safety Risks associated with Construction Activities may be present, and must be identified by the Principal Contractor prior to works commencing. Design Risks relating to specialist design items must be identified by the relevant specialist designers/ consultants ad issued to the Principal Designer.

WALL KEY

- New walls
- Existing walls
- Existing structure
- Structures / features to be demolished

ELEVATION KEY

- Indicates corrugated cladding
- Indicates new windows and doors
- Indicates existing structure

Status

FOR APPROVAL

SWANN EDWARDS ARCHITECTURE

Swann Edwards Architecture Limited, Swann Edwards Architecture, Black Barn, Fen Road, Guyhirn, Wisbech, Cambs. PE13 4AA
t 01945 450694 e info@swannedwards.co.uk w www.swannedwards.co.uk

Job Title: Proposed Barn Conversion, Pulvertoft Hall Farm, Gedney Broadgate, Mr & Mrs Doubleday-Collishaw	Date: February 2020	Drawn by: GG	
		Checked by: RS	
Drawing Title: Planning Drawing, Barn1 - Floor Plans, Section A-A, Elevations, Location Plan	Job No.: SE-1133	Sheet Size: A1	
	Dwg No.: PP1001	Revision:	

Swann Edwards Architecture Limited ©