
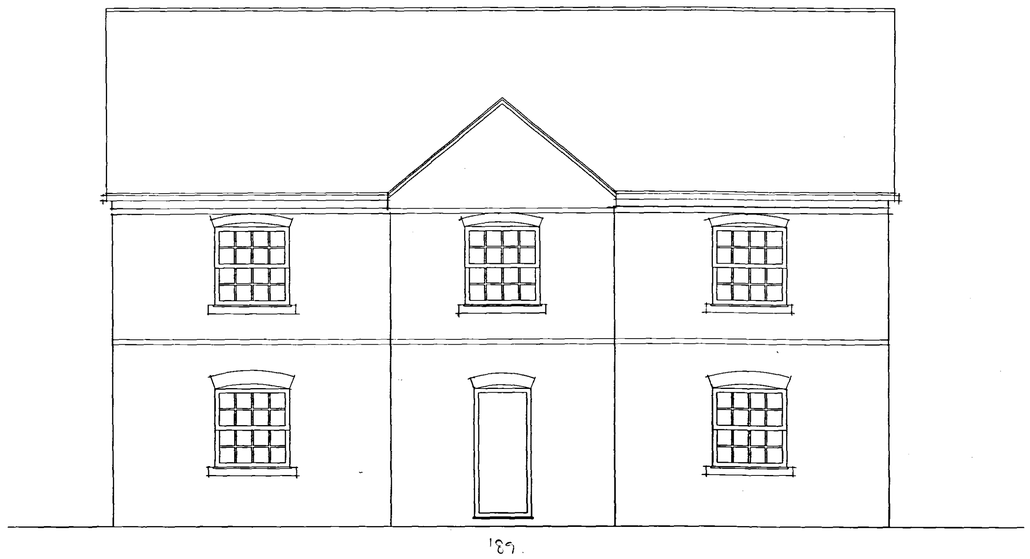


189.

5×126

FRONT ELEVATION

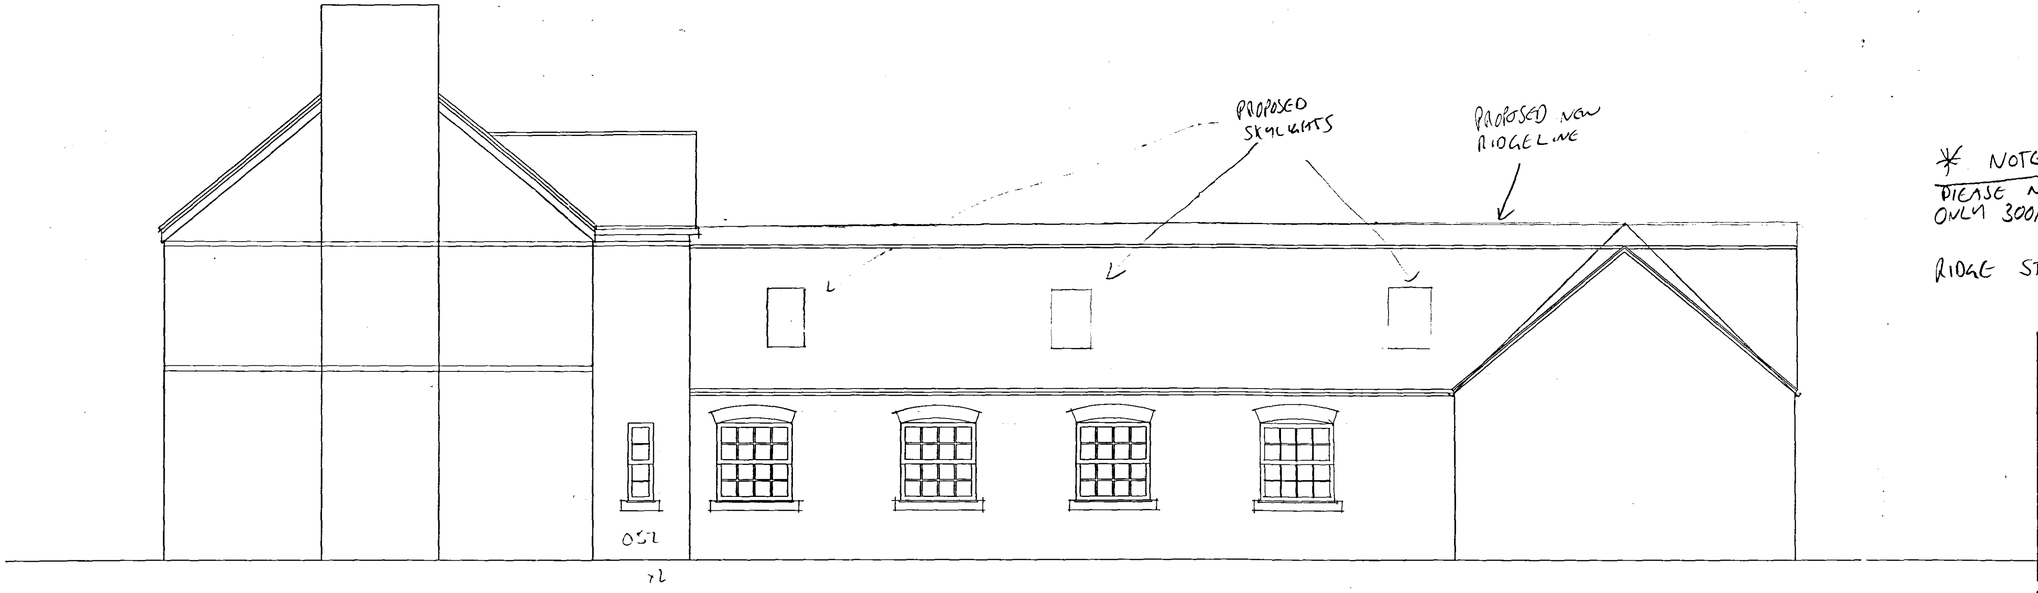

SIDE ELEVATION

* NOTE
PLEASE NOTE SMALL INCREASE IN HEIGHT ONLY 300MM INCREASE OF HEIGHT IN RIDGE

RIDGE STILL UNDER CUTTING OF HOUSE.

AMENDED PLAN
Ref. 0174/04 A1 14/4/04

PROJECT:
PROPOSED DWELLING AND OUTBUILDINGS
BLACK BARN COTTAGE
BLACK BARN
GEDNEY DROVE END
SPALDING
PE12 9NE

DRAWING:
PROPOSED ELEVATION 188:2 A

SCALE:1:50 DATE: 01/02/04 DRAWN: L.S.H

H.A ARCHITECTURAL SERVICES
2 The Maltings - First Drift - Wothorpe
Stamford - PE9 3JE
Tel: 01780 759120 - Fax: 01780 759120