
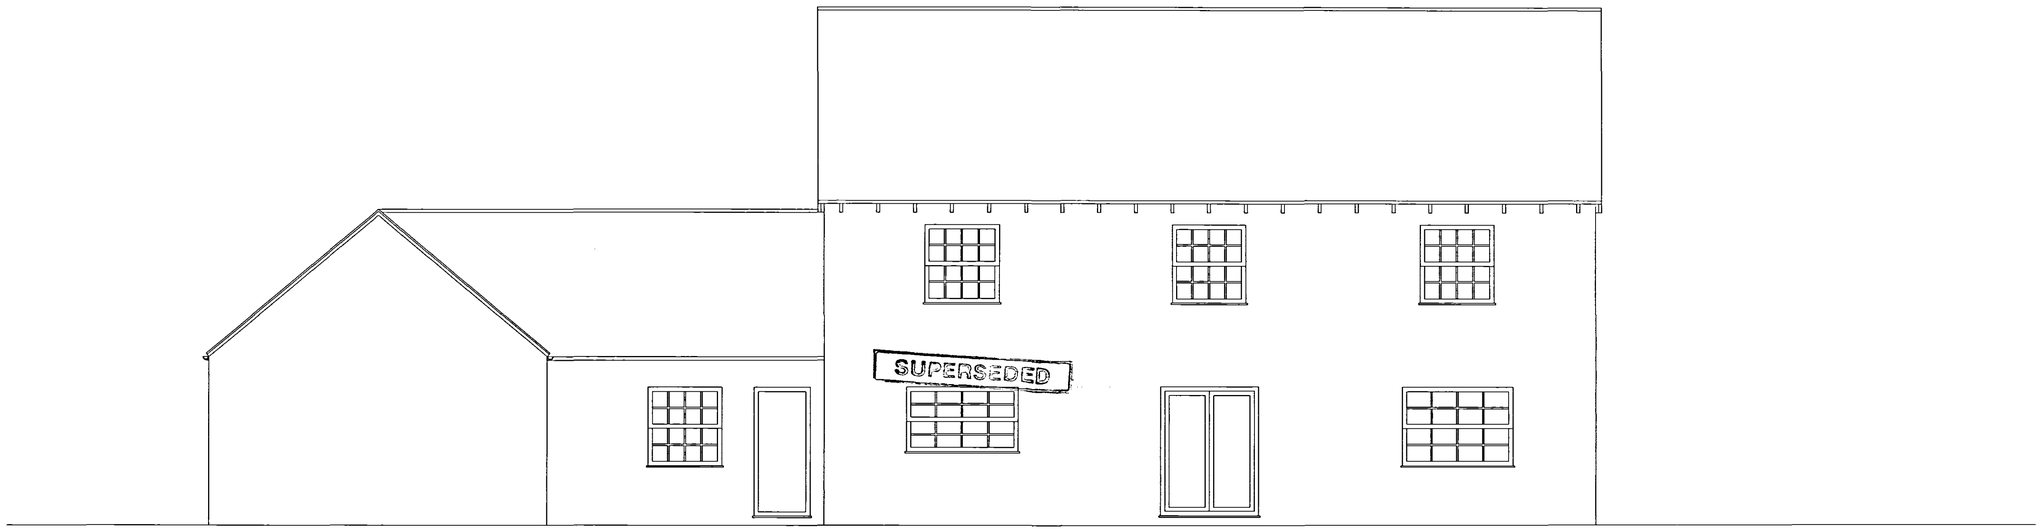


REAR ELEVATION

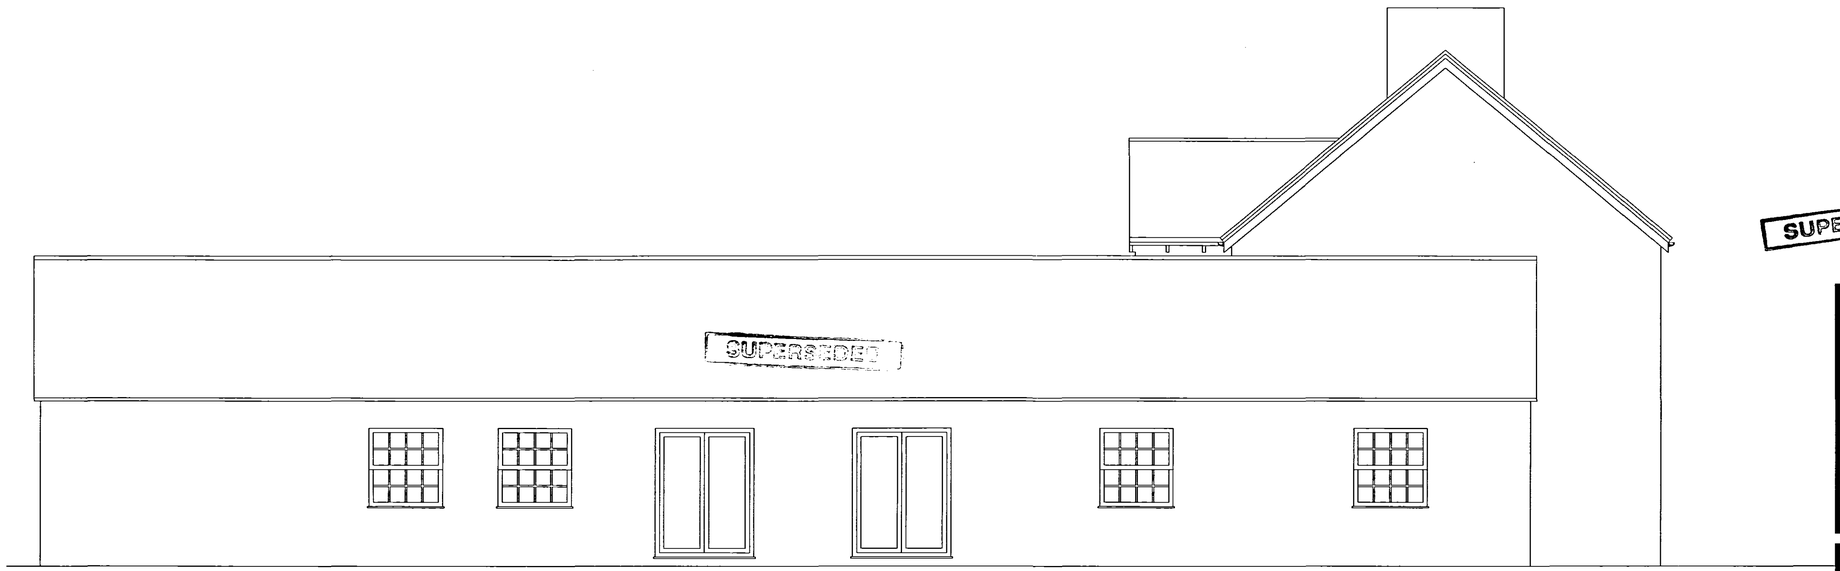

SIDE ELEVATION

SUPERSEDED

PROJECT:
PROPOSED DWELLING AND
OUTBUILDINGS
BLACK BARN COTTAGE
BLACK BARN
GEDNEY DROVE END
SPALDING
PE12 9NE

Ref. 0194/04
13 FEB 2004
PLANNING & DEVELOPMENT
S-HDC

DRAWING:
PROPOSED ELEVATIONS 188:3

SCALE:1:50 DATE: 01/02/04 DRAWN: L.S.H

H.A ARCHITECTURAL SERVICES
2 The Maltings - First Drift - Wothorpe
Stamford - PE9 3JE
Tel: 01780 759120 - Fax: 01780 759120