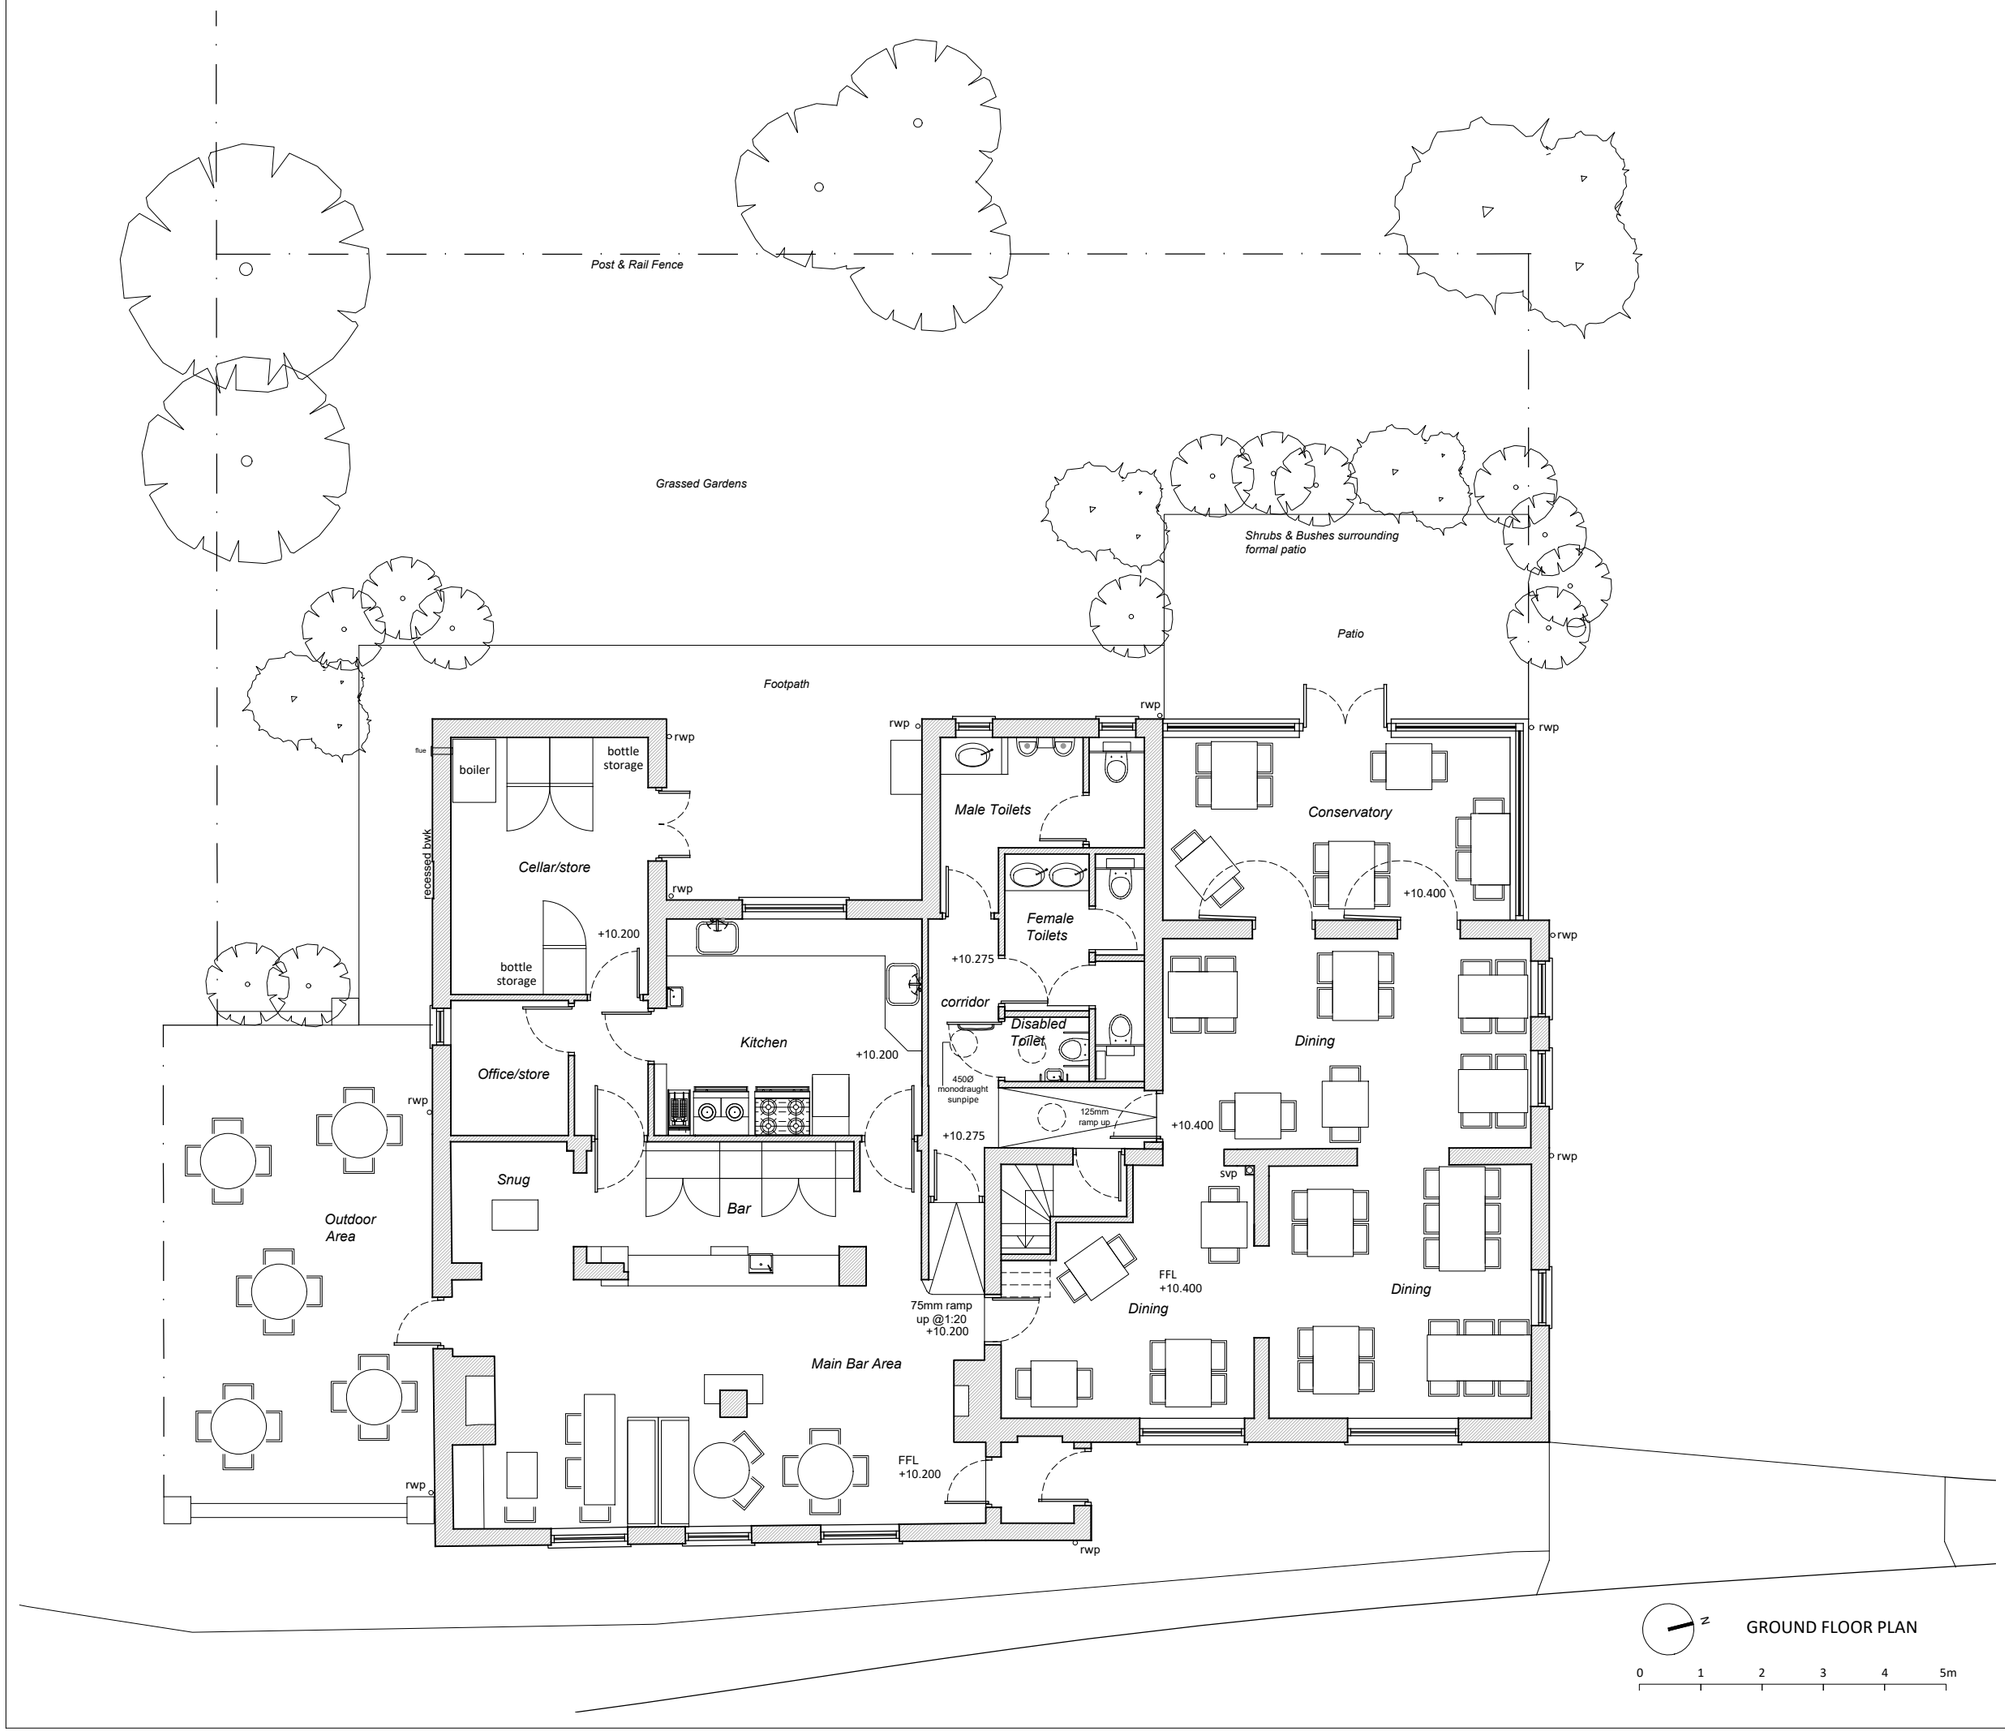


Notes

Copyright
© Robert Doughty Consultancy Limited.
All rights described in the Copyright, Designs and Patents Act 1988 have been asserted.

Building Survey
The existing survey information used to prepare this drawing has being carried out by others. Its accuracy cannot be guaranteed by The Robert Doughty Consultancy and as such, the practice cannot be held responsible for any discrepancies which may exist between the survey and the as-built information.

Measurements
Do not scale from this drawing.
All measurements should be checked against on site conditions and any discrepancies should be brought to the attention of the Robert Doughty Consultancy.

CDM 2015
This drawing is for illustrative purposes and/or obtaining the relevant planning permission only. It should not be used for construction and accordingly, risk identification under the Construction (Design & Management) Regulations 2015 has not been undertaken.

- - -

Rev	Description	Date

rdc
Robert Doughty Consultancy

32 High Street, Helpringham
Sleaford, Lincolnshire, NG34 0RA

Tel: 01529 421646
Email: admin@rdc-landplan.co.uk
Web: www.rdc-landplan.co.uk

Client
Mr. G . Franklin

Project
Change of Use
The Chequers, Gedney Dyke

Drawing
Existing Ground Floor Plan

Scale @ A3	Date
1: 100	12/02/18
Drawn By	**Checked By**
MD	CS

Job Number	Status	Purpose of Issue
1185-4	PL	Planning

Drawing No. 1185-4_PL_PL01 **Rev** -