
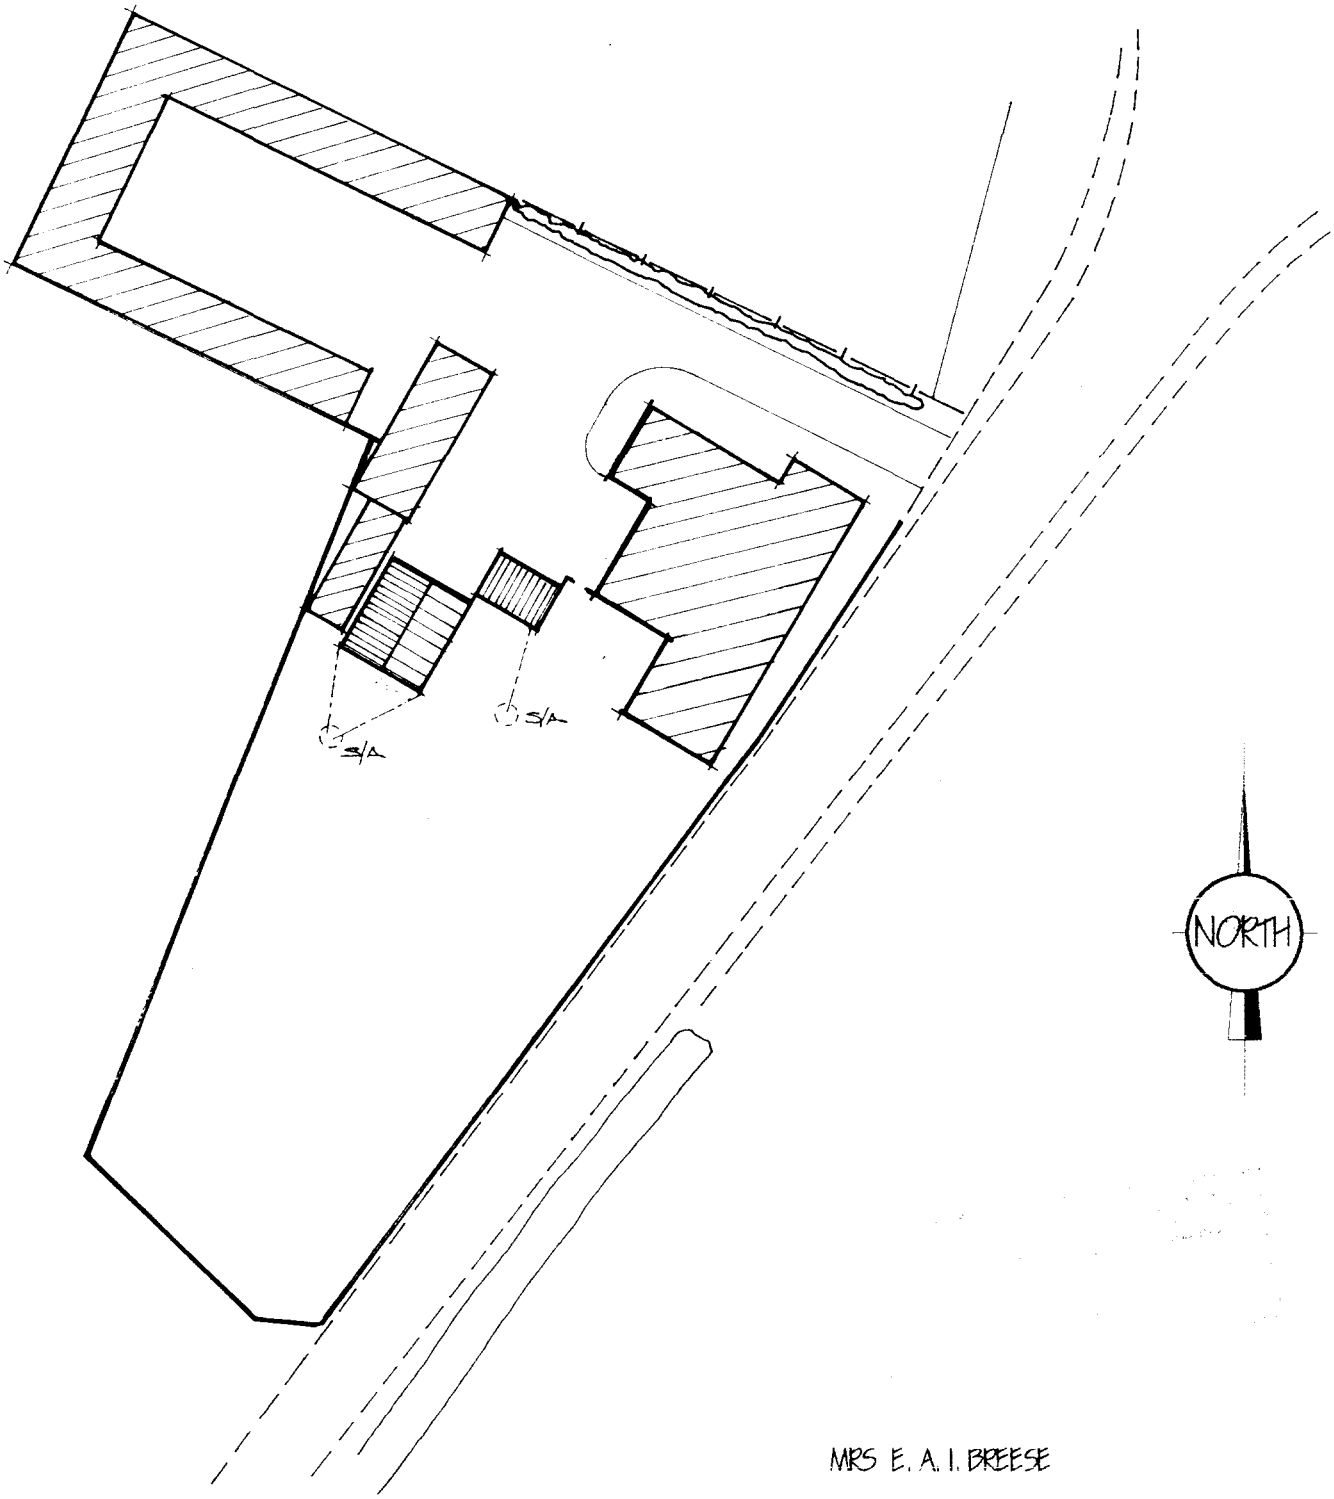


BLOCK PLAN 1:500


MRS E. A. I. BREESE

PROPOSED GARAGE AND SUMMER HOUSE
LINDEN HOUSE
CHURCHGATE
GEDNEY
SPALDING LINC'S.


SHDC
Development
26 FEB 2003
0212103

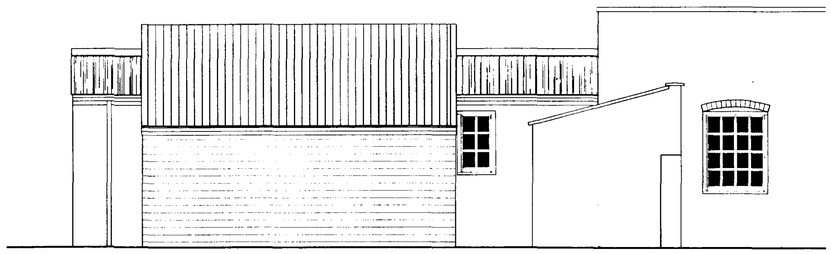


SOUTH - WEST ELEVATION

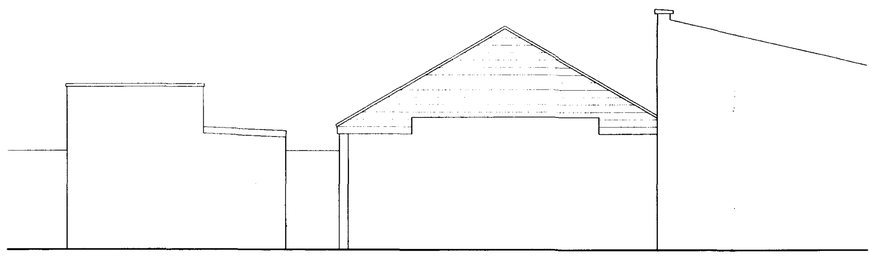

SOUTH - EAST ELEVATION

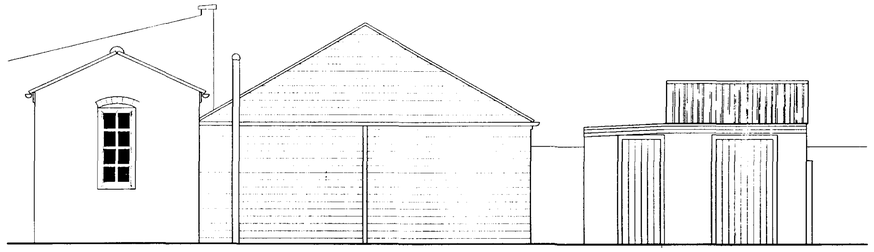

NORTH - WEST ELEVATION

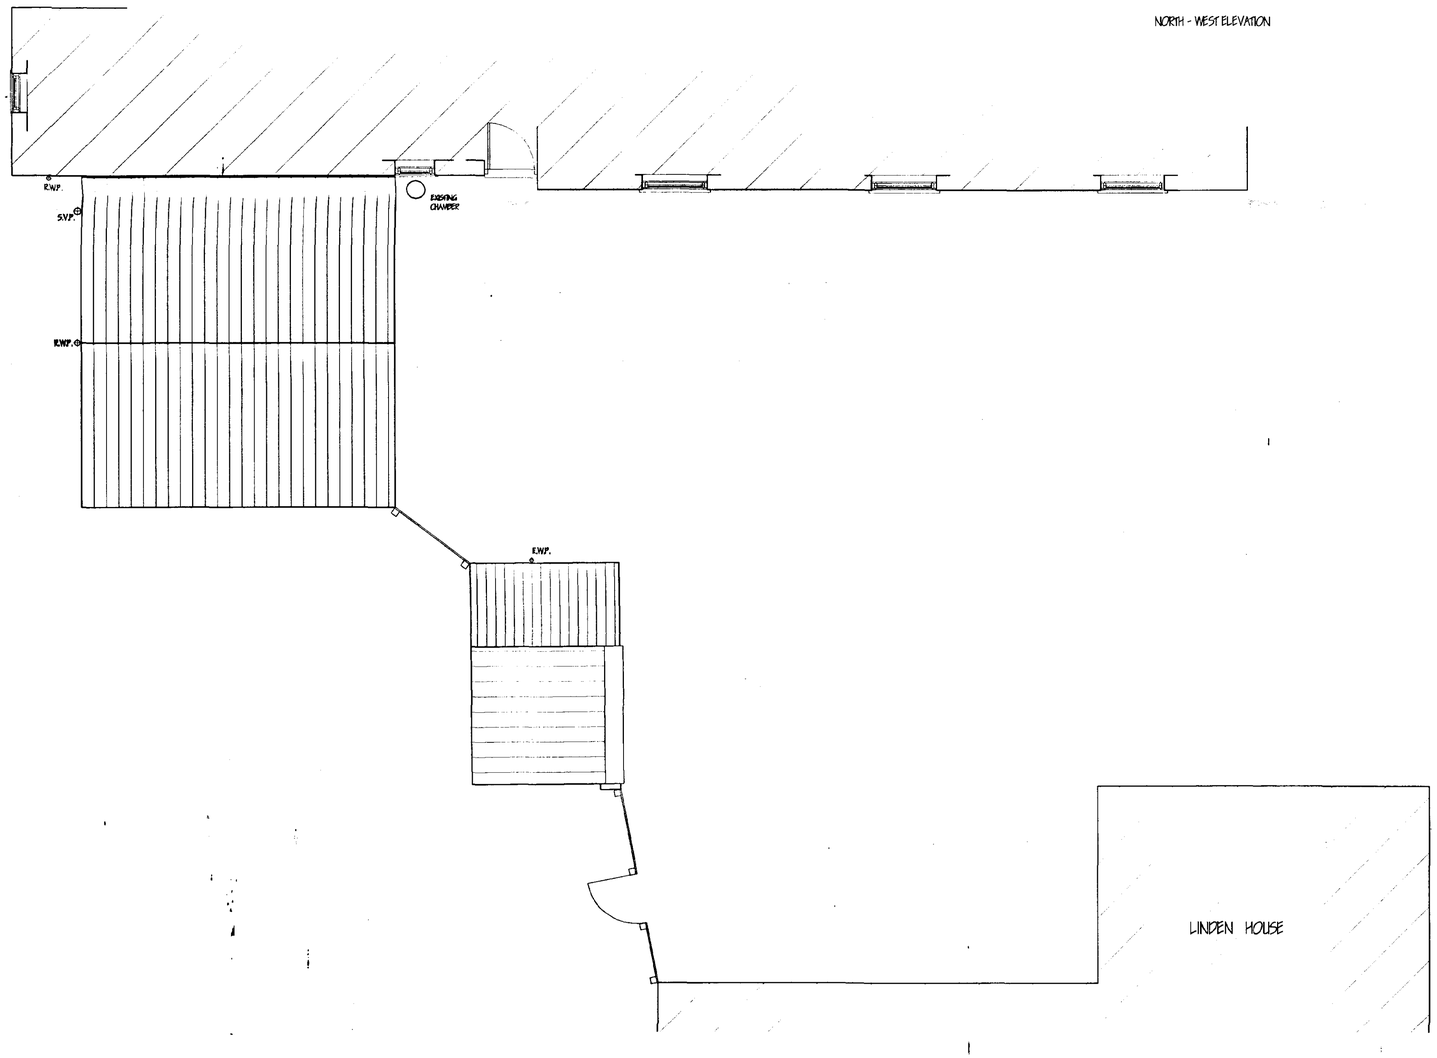

LIMITATIONS.
This drawing is limited in the amount of information contained and does not purport to contain a full specification of the works. It is solely for the purpose of obtaining Planning/ Building Regulation approval.
The drawing must not be used as a contract document alone.
All dimensions shall be taken from site from actual work. Under no circumstances shall measurements be scaled from this drawing for construction or ordering purposes.
All given dimensions shall be checked by the Builder / Contractor and will be his responsibility from commencement of site works.
The works will not be supervised or inspected on site by C.A.D. or any representative thereof. It is the client or their appointed agents responsibility to control workmanship, substitution of materials, adherence to specification, variations to contract etc.

COPYRIGHT RESERVED.
Copies of this drawing must be made only with the written permission of Cooper Architectural Design.

STANDARDS.
All materials to be new unless otherwise stated and all components and materials etc. to be used fitted and installed etc. in strict accordance with manufacturers instruction and relevant Code of Practice.
Materials shall conform to appropriate British Standard Specification or BBA Certificate or European Code equivalent.

HEALTH & SAFETY.
The Employer / Client shall ensure that the selected contractor is conversant with and adopts all measures necessary to achieve compliance with Health & Safety legislation for Building Sites and Work Places.
The Employer / Client is advised that should the works need to comply with the Construction Design and Management Regulations an independant Planning Supervisor will be required.

SCOPE OF THE WORKS.
The works shall comprise of all that is shown on the drawing and details. Work that may not be specifically shown but may be reasonably inferred as necessary to carry out the works shall be deemed to be included.

revision	date	init.	revision details.

COOPER ARCHITECTURAL DESIGN
WRIGHTS MEWS, 12A PARK ROAD, HOLBEACH, SPALDING, LINC'S PE12 7EE
Tel/Fax : 01406 423762
Mobile : 07808 125 778

Client.

Project.
PROPOSED GARAGE AND SUMMER HOUSE
LINDEN HOUSE
CHURCHGATE
GEDNEY
SPALDING LINC'S.


Drawing.

FLOOR PLAN / ELEVATIONS EXISTING


SHDC
Planning Development
24 FEB 2003
Ref. 0212/03

Scale	1:50	Drawing No.	0208-01
Date.	FEB. '03	Drawn.	J.C.

the Conservation Rooflight

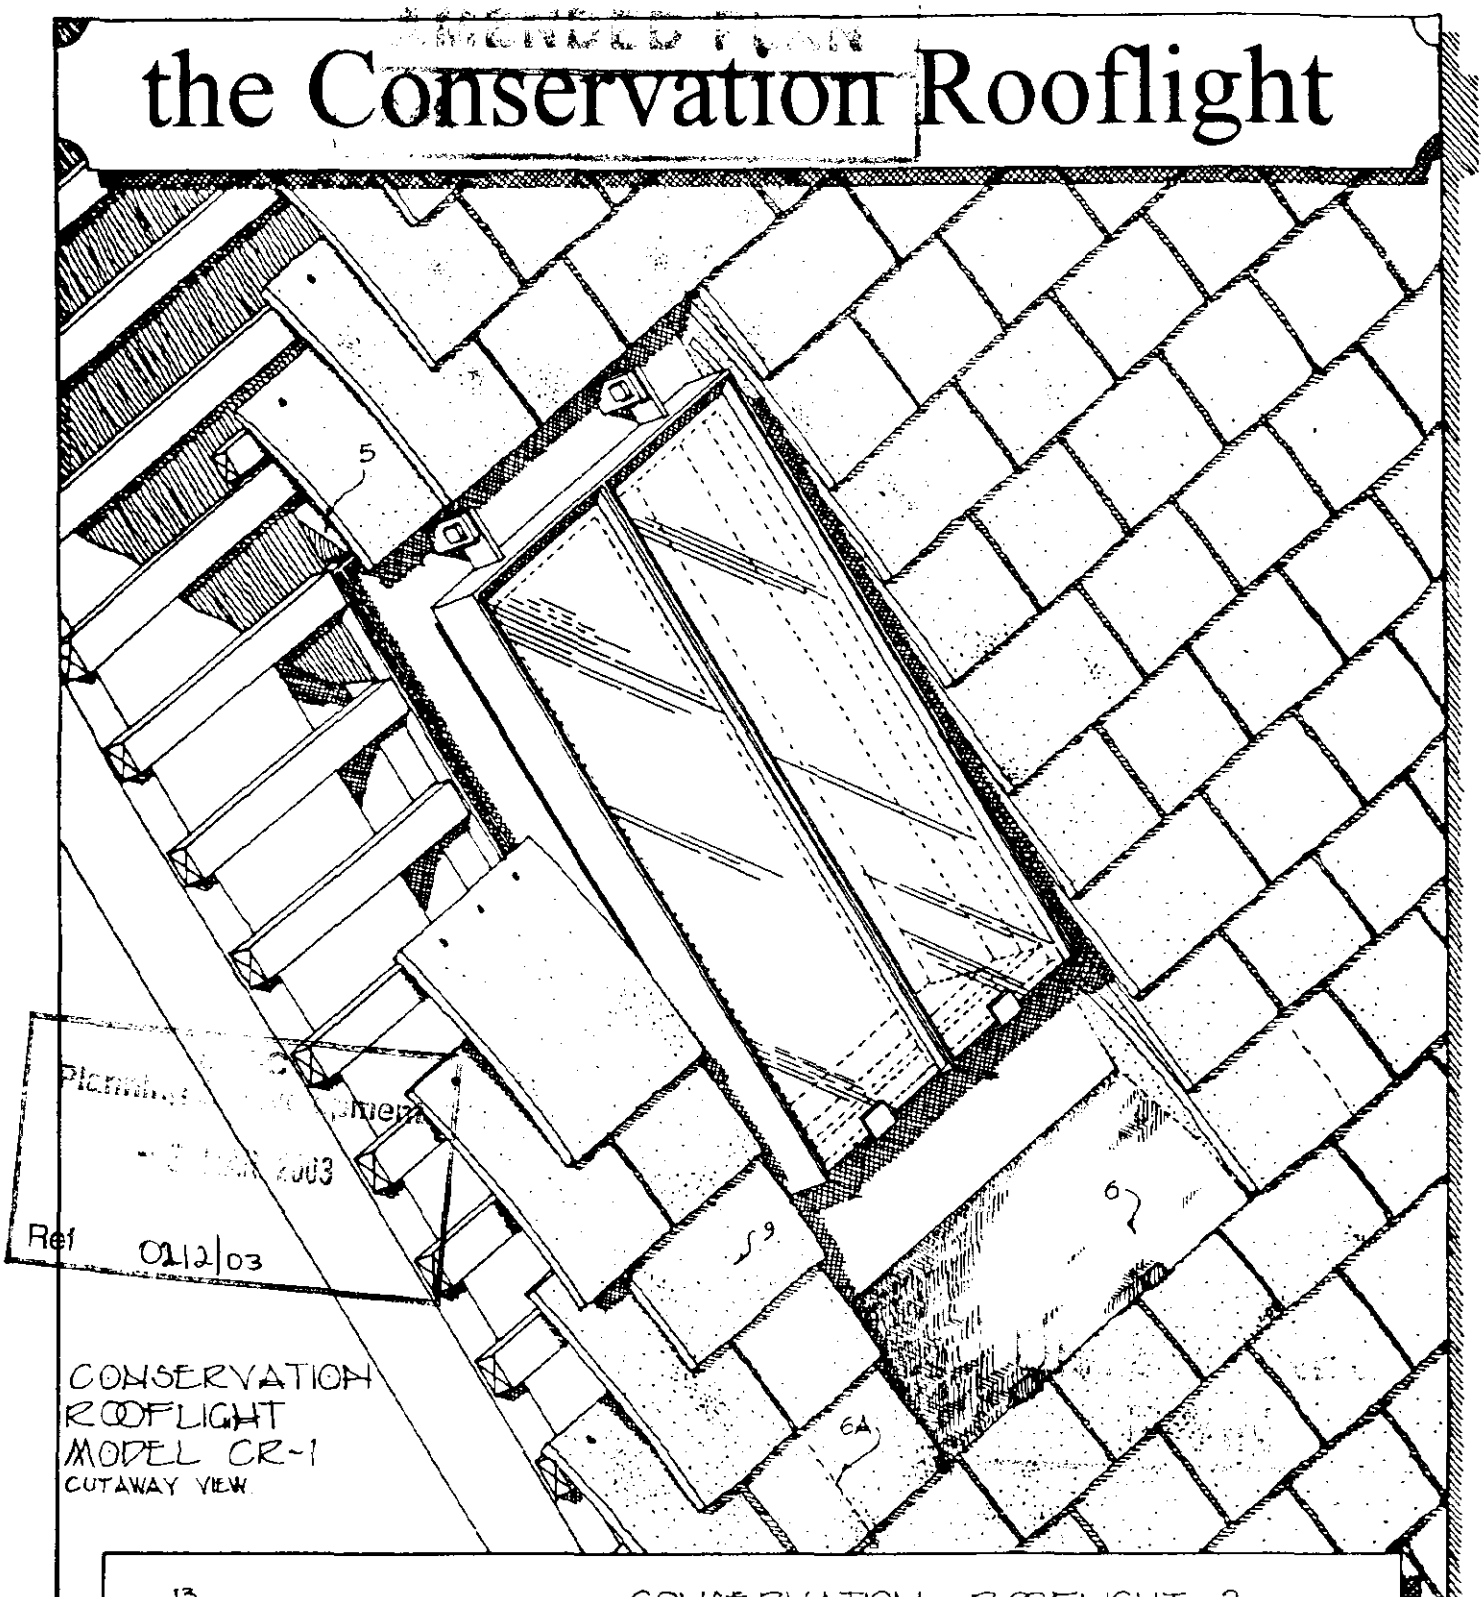

CONSERVATION ROOFLIGHT MODEL CR-1
CUTAWAY VIEW

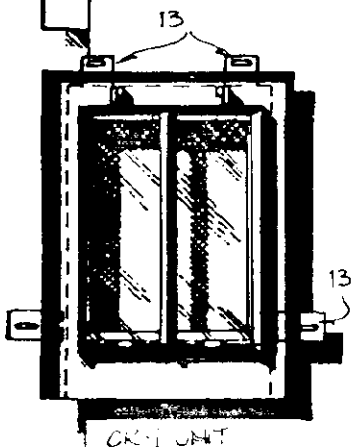

CR-1 UNIT
1:20 SCALE

WHAT IS THE CONSERVATION ROOFLIGHT ?


- IT IS A FAITHFUL REPLICA OF A LOW-PROFILE TRADITIONAL CAST-IRON ROOFLIGHT, BUT BROUGHT UP TO DATE BY THE USE OF DOUBLE GLAZING, DRAUGHTSTRIPPING AND LONG-LIFE PAINT SYSTEM.

FEATURES :-

- EASY TO INSTALL, AND SUITABLE FOR ALL TILED ROOF COVERINGS.
- OPENABLE FOR VENTILATION + CLEANING.
- SHEET METAL CONSTRUCTION IS HOT-DIP GALVANISED AND POLYESTER POWDER PAINTED (STANDARD COLOUR IS BLACK).
- DOUBLE GLAZED AS STANDARD.*
- REPLACEABLE CUP-ON DRAUGHTSTRIP FITTED.
- IRONMONGERY OPTIONS AVAILABLE TO SUIT REQUIREMENTS.
- BRITISH MADE.

* OPTIONS AVAILABLE TO SUIT MOST REQUIREMENTS.

the Conservation Rooflight is obtained from The Metal Window Co Ltd

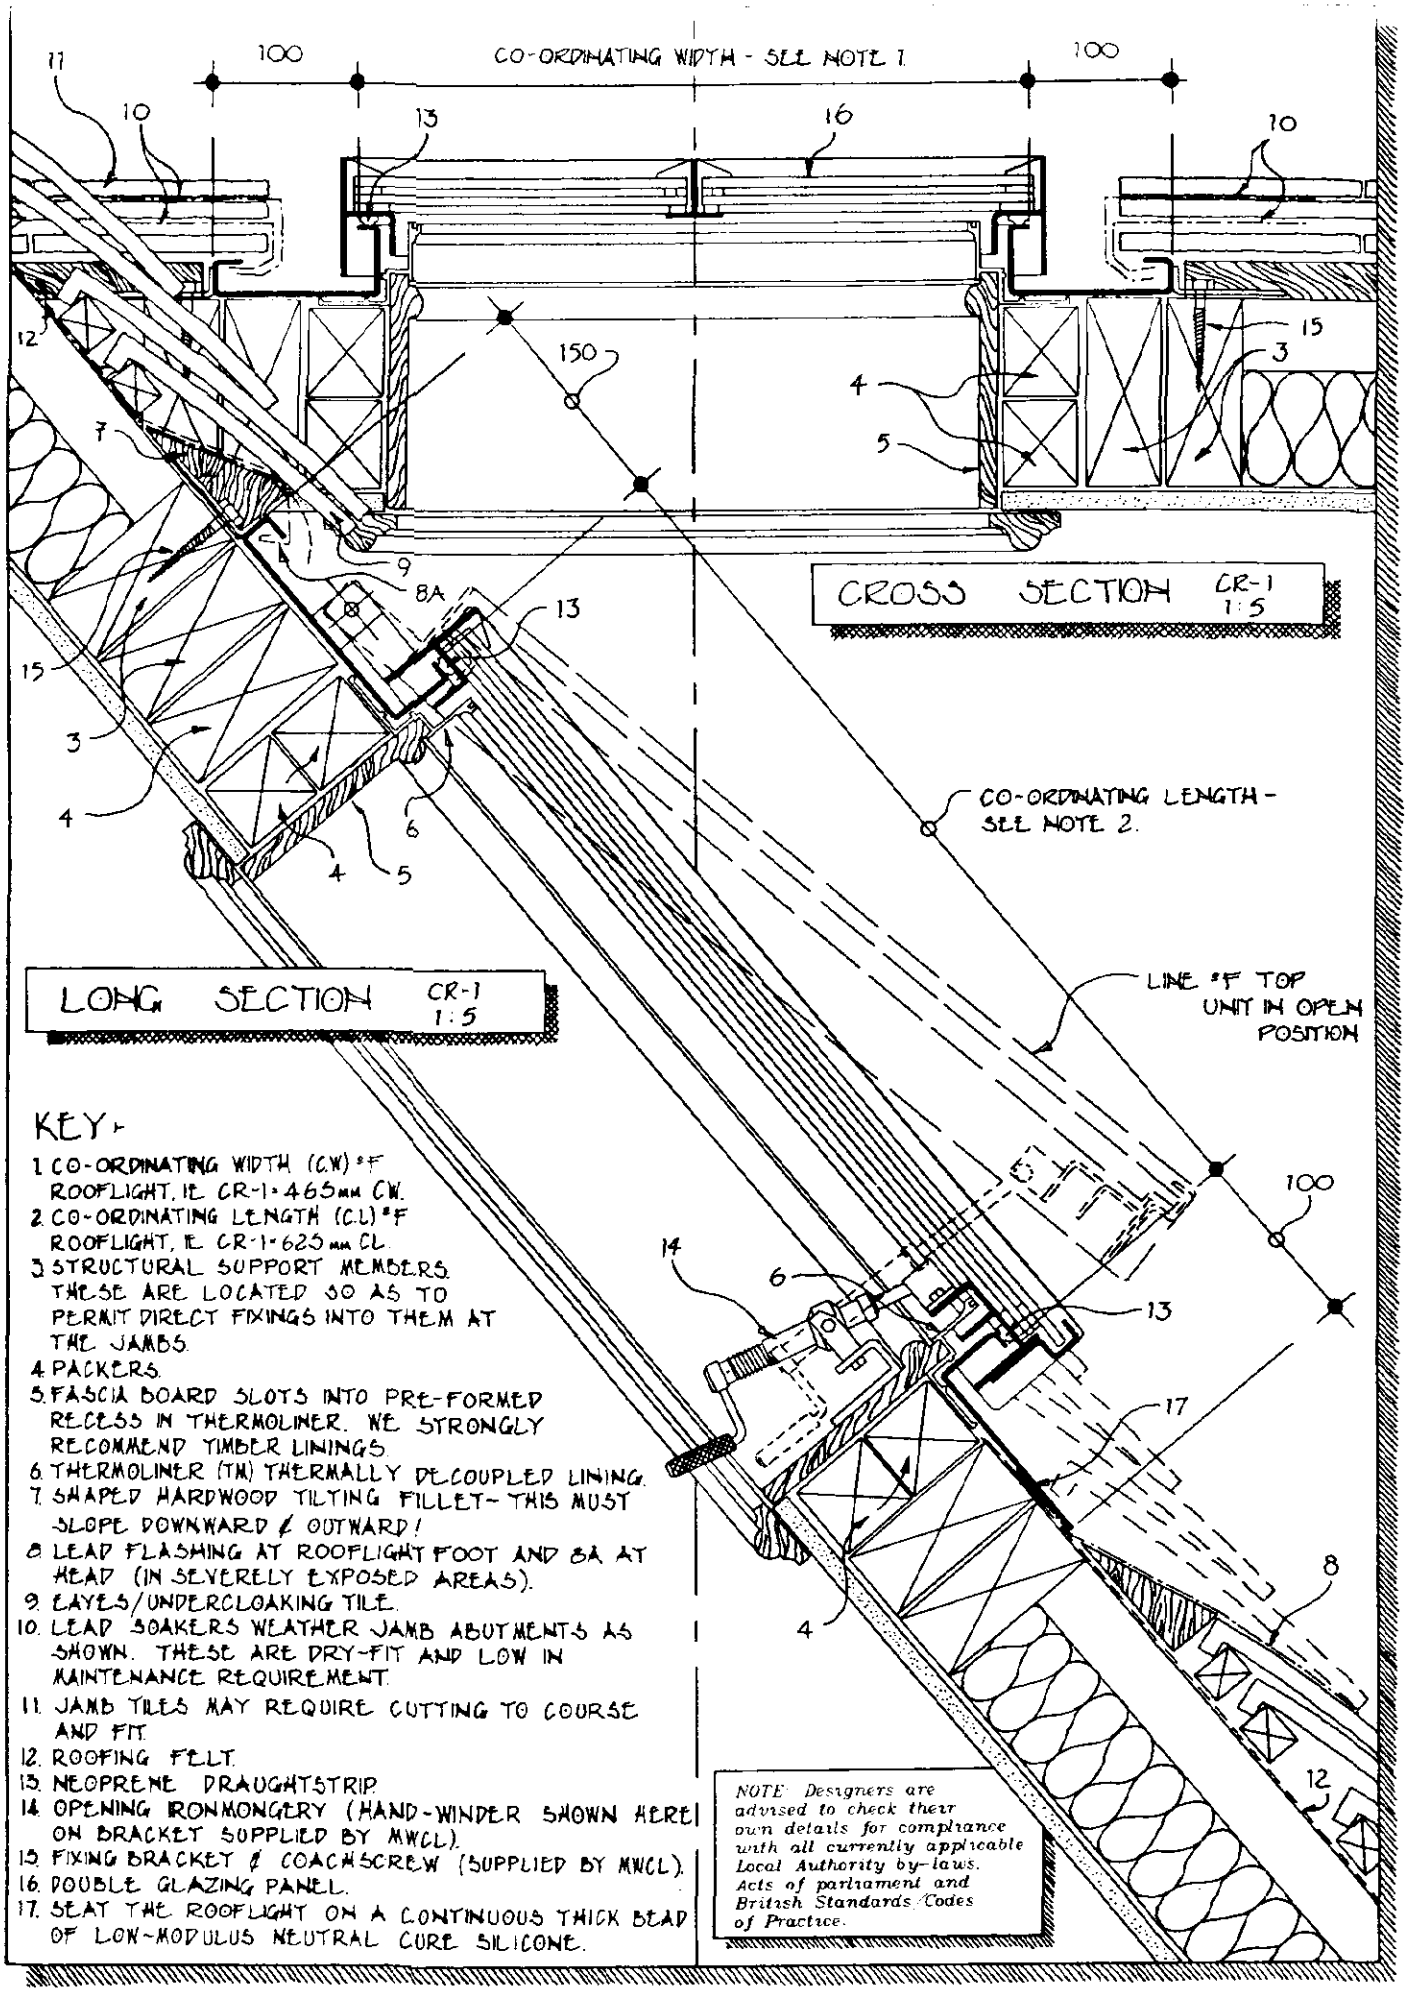

In the interests of continuous product development, it may be necessary to amend specifications without alteration to technical literature. Patent number for Thermoliner - 230 6545


the Conservation Rooflight is obtained from: The Metal Window Co. Ltd.
Unit 8, Wychwood Business Centre, Milton Road, Shipton-under-Wychwood, Oxon. OX7 6XU
Tel: 01993 830613 Fax: 01993 831066 E-mail: info@metalwindow.co.uk Website: www.metalwindow.co.uk

The Metal Window Company

AMENDED PLAN

Ref.


Replica range: ~~the Conservation~~ Rooflight

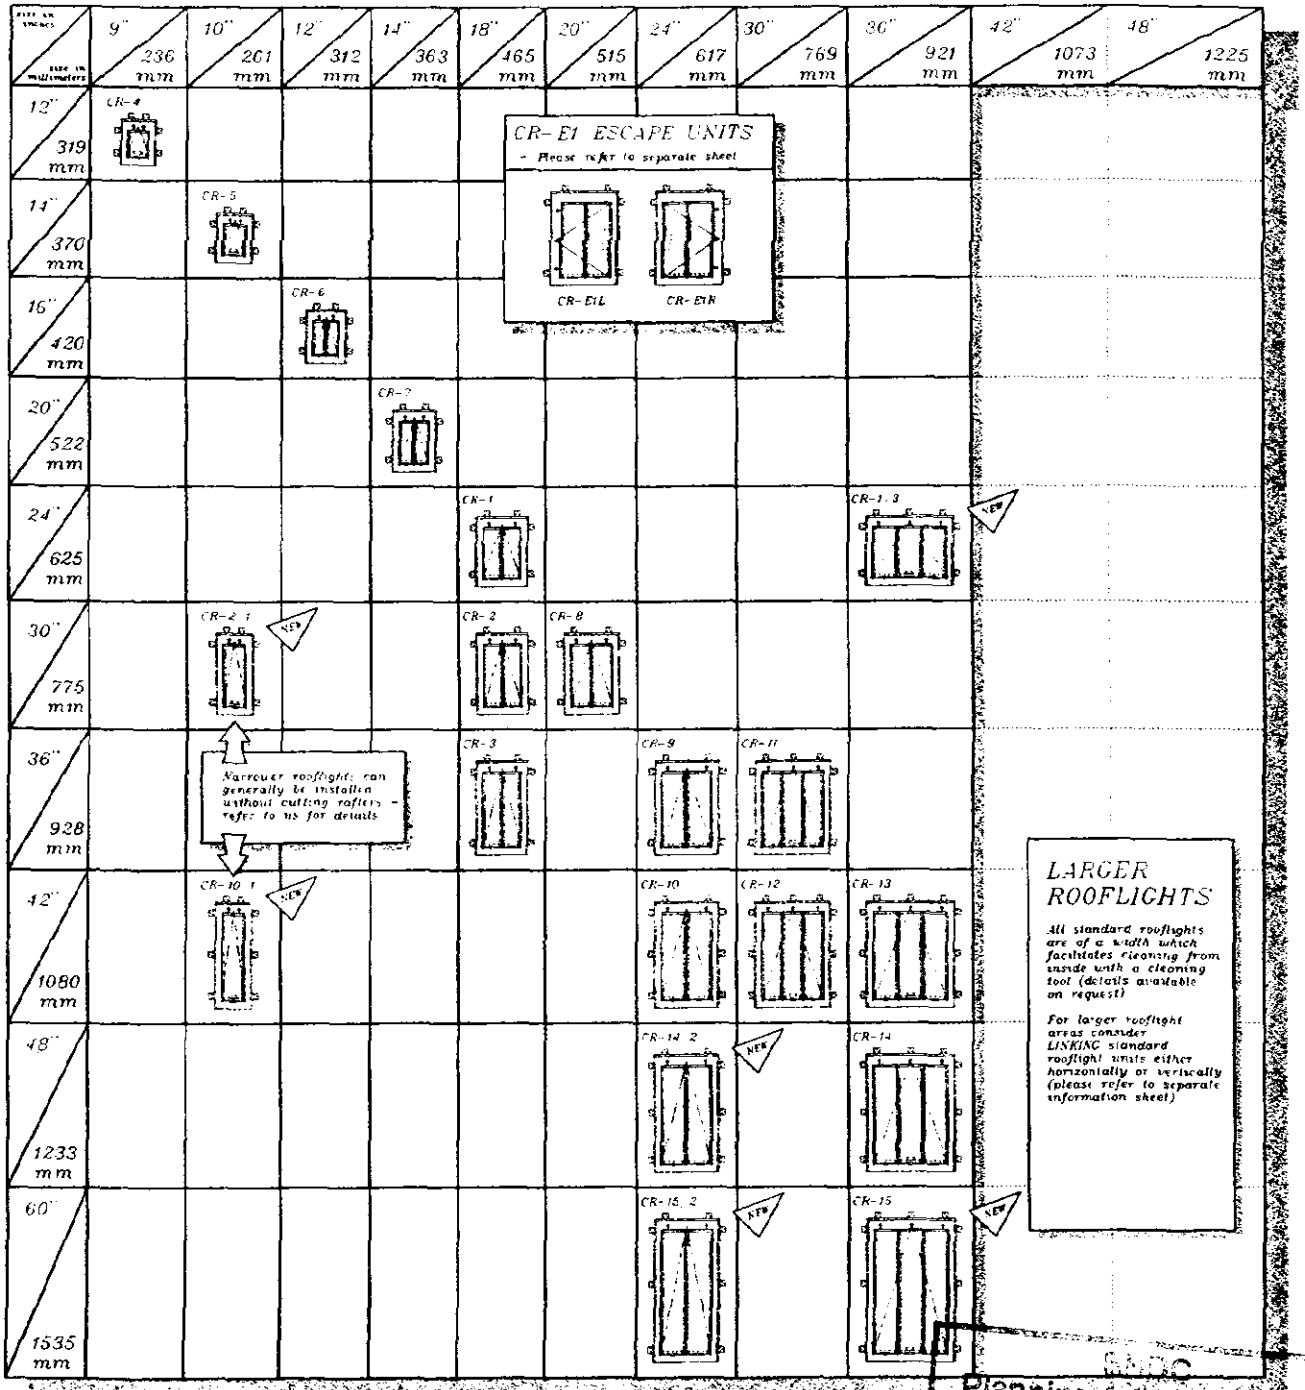


Planning Department
- 8 MAR 2003
Ref 0212/03

The Conservation Rooflight is obtainable from; The Metal Window Co.
Unit 8, Wychwood Business Centre, Milton Road, Shipton-under-Wychwood, [illegible] OX7 6XU
Tel; 01993 830613 Fax ; 01993 831066 E mail: info@metalwindow.co.uk

In the interests of continuous product development, it may be necessary to amend specifications without alteration to technical literature.

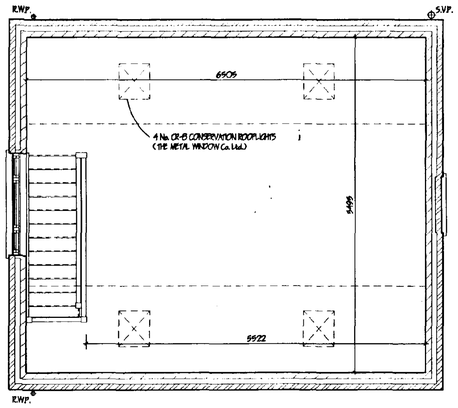


FIRST FLOOR (STORAGE)

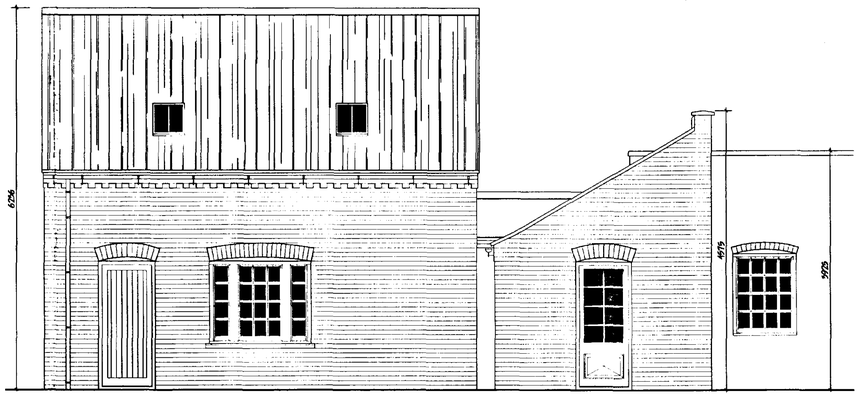


SOUTH - WEST ELEVATION

ROOF : BLUE / BLACK NATURAL SLATE
WALL : FACING BRICK TO MATCH EXISTING.
ALL JOINERY TO BE PAINTED TIMBER

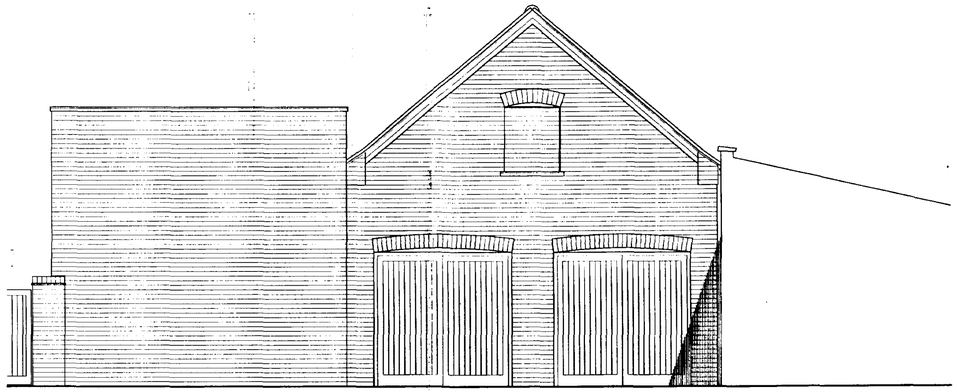

SOUTH - EAST ELEVATION

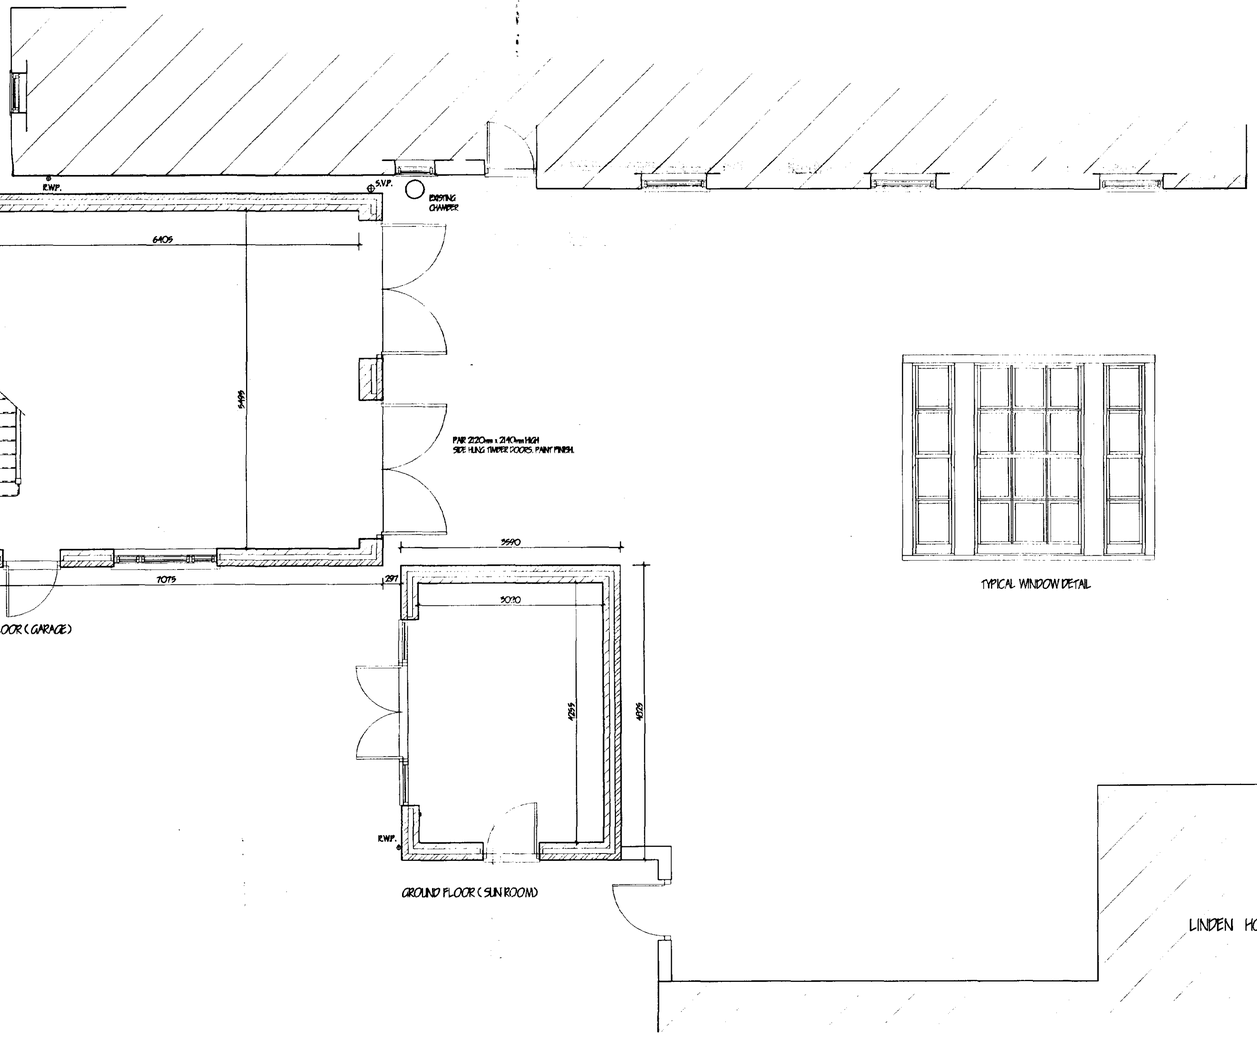

GROUND FLOOR (GARAGE)

GROUND FLOOR (SUN ROOM)

TYPICAL WINDOW DETAIL



NORTH - WEST ELEVATION

AMENDED PLAN
Ref.

Planning Department
- 3 MAR 2003
Ref 0212/03

LIMITATIONS.
This drawing is limited in the amount of information contained and does not purport to contain a full specification of the works, it is solely for the purpose of obtaining Planning/ Building Regulation approval.
The drawing must not be used as a contract document alone.
All dimensions shall be taken from site from actual work. Under no circumstances shall measurements be scaled from this drawing for construction or ordering purposes.
All given dimensions shall be checked by the Builder / Contractor and will be his responsibility from commencement of site works.
The works will not be supervised or inspected on site by C.A.D. or any representative thereof. It is the client or their appointed agents responsibility to control workmanship, substitution of materials, adherence to specification, variations to contract etc.

COPYRIGHT RESERVED.
Copies of this drawing must be made only with the written permission of Cooper Architectural Design.

STANDARDS.
All materials to be new unless otherwise stated and all components and materials etc. to be used fitted and installed etc. in strict accordance with manufacturers instruction and relevant Code of Practice.
Materials shall conform to appropriate British Standard Specification or BBA Certificate or European Code equivalent.

HEALTH & SAFETY.
The Employer / Client shall ensure that the selected contractor is conversant with and adopts all measures necessary to achieve compliance with Health & Safety legislation for Building Sites and Work Places.
The Employer / Client is advised that should the works need to comply with the Construction Design and Management Regulations an independent Planning Supervisor will be required.

SCOPE OF THE WORKS.
The works shall comprise of all that is shown on the drawing and details. Work that may not be specifically shown but may be reasonably inferred as necessary to carry out the works shall be deemed to be included.

revision	date	init.	revision details.

COOPER ARCHITECTURAL DESIGN
WRIGHTS MEWS, 12A PARK ROAD, HOLBEACH, SPALDING, LINC'S PE12 7EE
Tel/Fax : 01406 423762
Mobile : 07808 125 778

Client.

Project.
PROPOSED GARAGE AND SUMMER HOUSE
LINDEN HOUSE
CHURCHGATE
GEDNEY
SPALDING LINC'S.

DETERMINED PLAN

Drawing.

FLOOR PLAN / ELEVATIONS PROPOSED

Scale 1:50	Drawing No. 0208-02
Date. FEB. '03	Drawn. J.C.