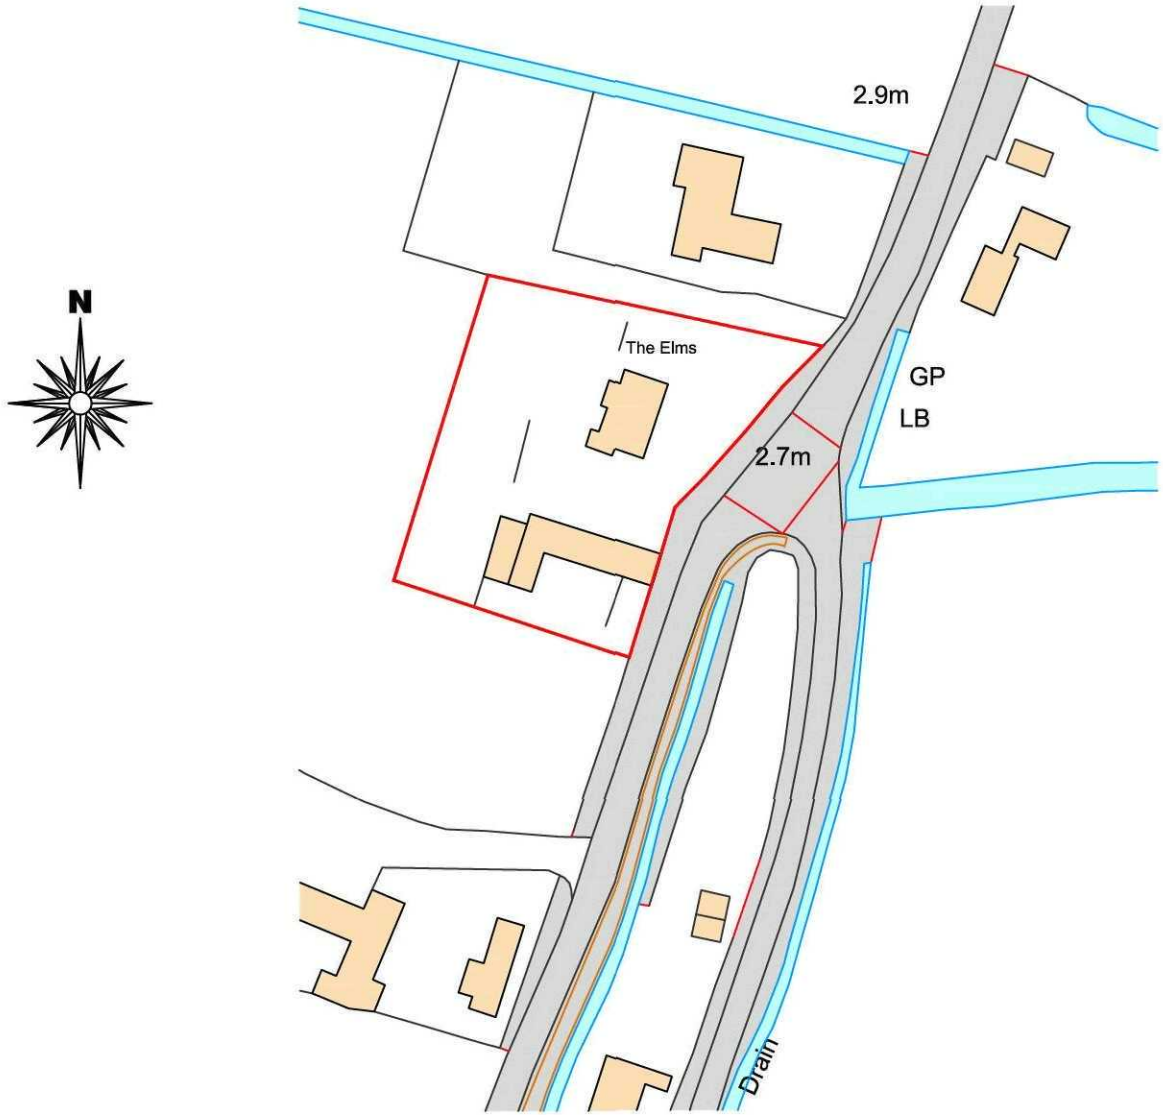


Site Location Plan

Scale 1:1250

remway Design Ltd
2nd Floor - 5B Sheepmarket
Spalding
PE11 1BH
Tel: 01775 768 921
e-mail: enquiries@remwaydesign.co.uk

Site :

The Elms
Gedney Broadgate
PE12 0DE

Client :


Ms C Foley

Date : *****

Scale : as noted

Drawing No:

1948 - 01

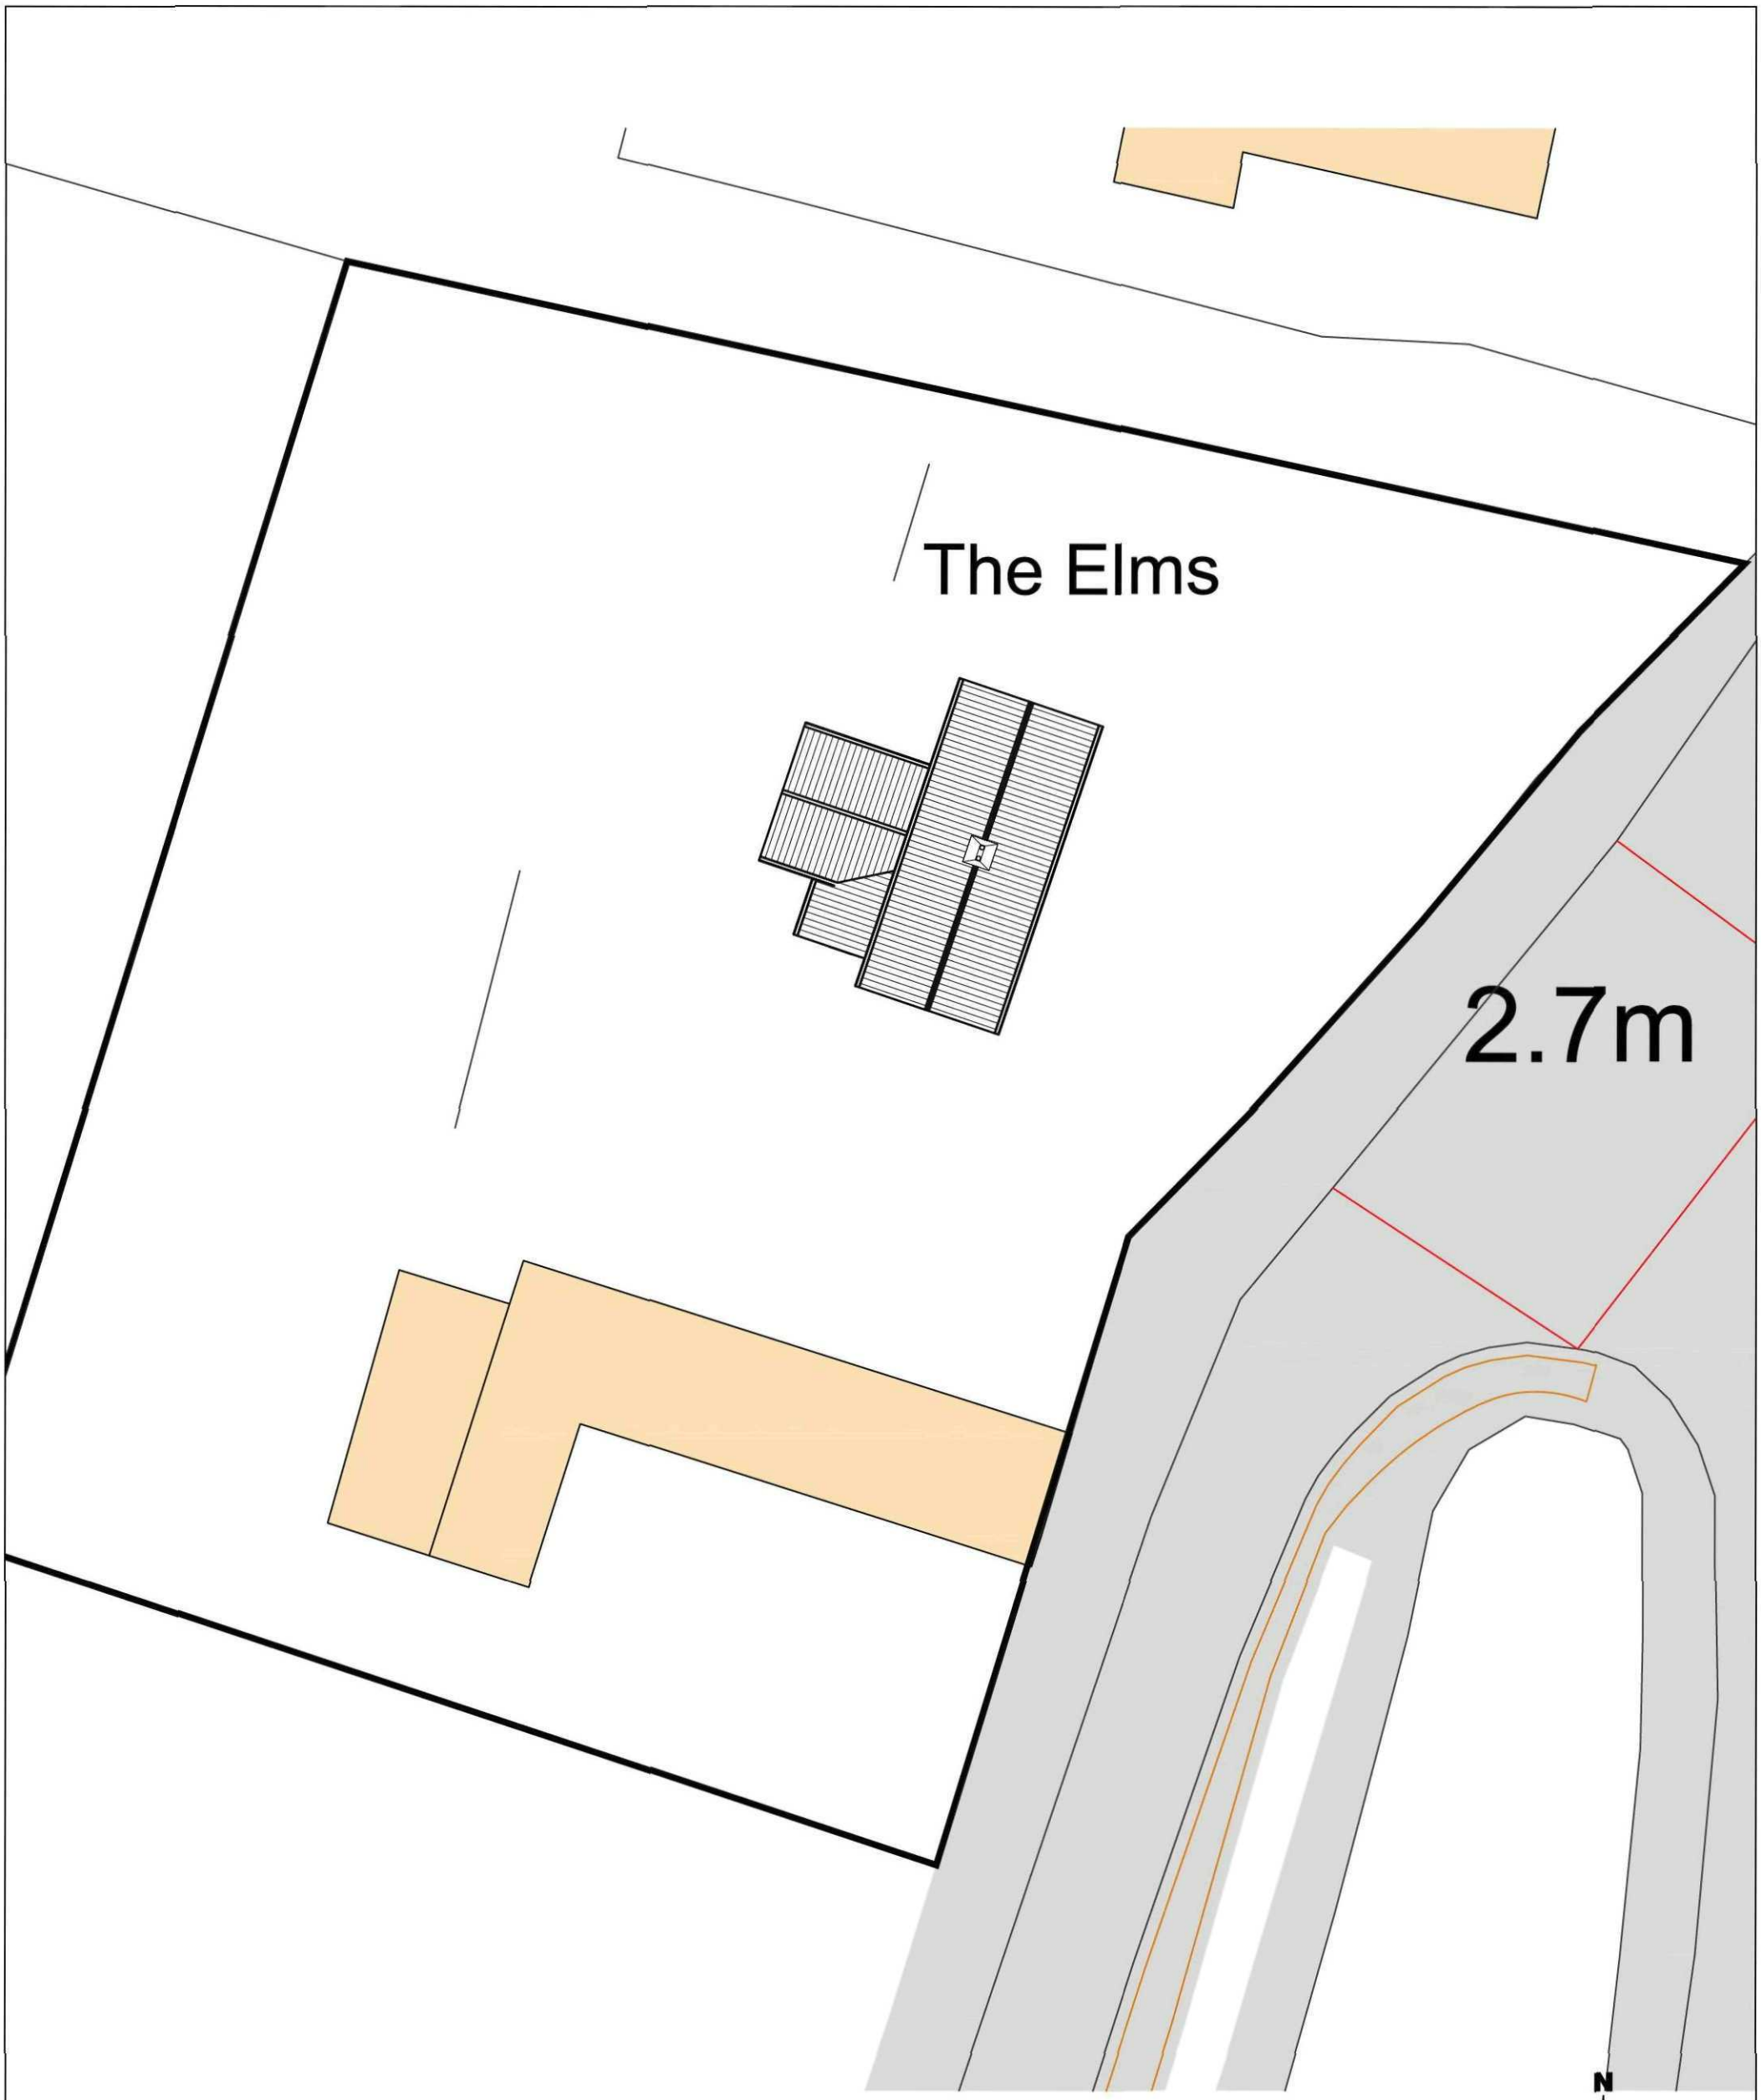

Site Block Plan

Scale 1:250

remway Design Ltd
2nd Floor - 5B Sheepmarket
Spalding
PE11 1BH
Tel: 01775 768 921
e-mail: enquiries@remwaydesign.co.uk

Site :
The Elms
Gedney Broadgate
PE12 0DE

Client :
Ms C Foley


rev "A" - 22.03.11 - Scheme amended

Date : *****

Scale : as noted

Drawing No:
1948 - 02A

Contractor to check all Dimensions on site prior to ordering materials / commencing work.Do Not Scale from this Drawing - If in doubt then please ask

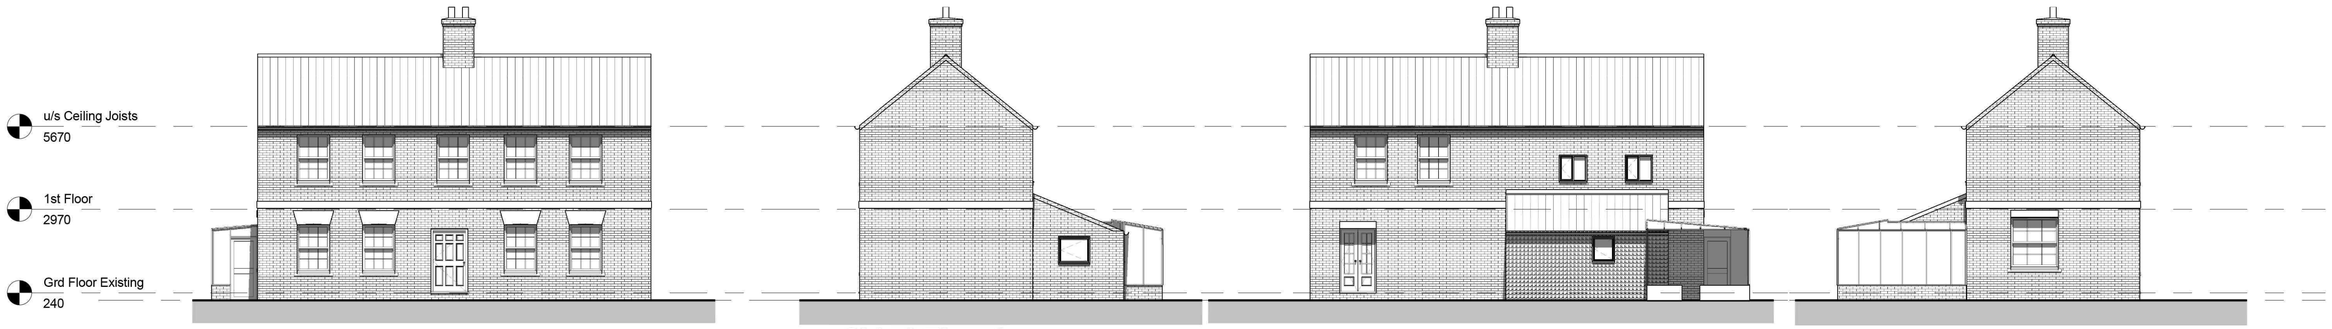

2 Front Elevation
1 : 100

3 Side 2 Elevation
1 : 100


4 Rear Elevation
1 : 100

5 Side Elevation
1 : 100




6 3D Rear

7 3D Rear 2

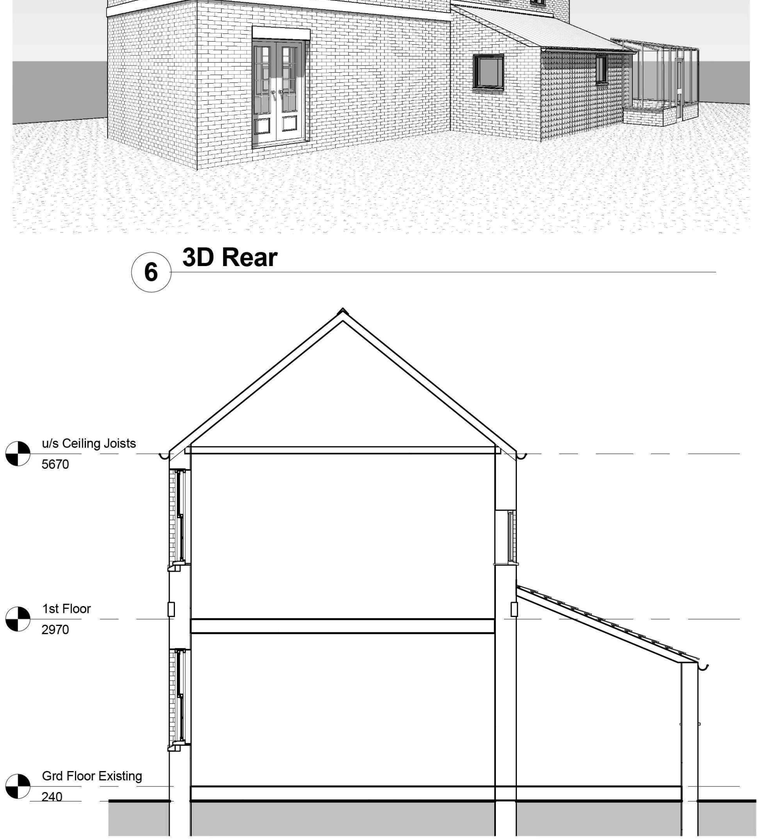

8 Section 1
1 : 50

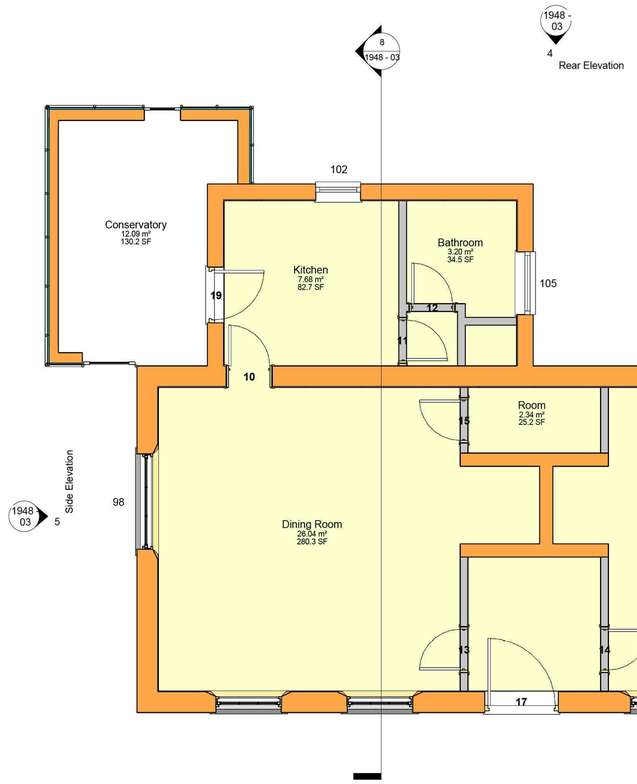

1 Grd Floor Existing
1 : 50

GENERAL CONDITIONS
Contractors are responsible for checking all dimensions on site when work commences and before ordering any materials.Any discrepancies should be brought to the attention of the Client for remedial action before commencing further.
All materials not specified to be of a standard suitable for the work proposed and be fit for purpose.All work to be in accordance with good building practise and all necessary BS codes for Workmanship on Building Sites.

Revisions

Client:
Mrs C Foley

Site:
Single Storey Rear Kitchen and Conservatory Extension


Drg Title:
Existing Plans

remway Design Ltd
2nd Floor - 5B Sheepmarket
Spalding
P E 1 1 1 B H
Tel : 01775 768 921
e-mail: enquiries@remwaydesign.co.uk

Drg Size	Drawing Number	Revision:
a1	1948 - 03	

Due to areas of the structure being covered, unexposed or otherwise inaccessible the notes / specifications of existing materials are subject to confirmation of site when it is feasible to expose the relevant areas of construction.

Contractor to check all Dimensions on site prior to ordering materials / commencing work.Do Not Scale from this Drawing - If in doubt then please ask

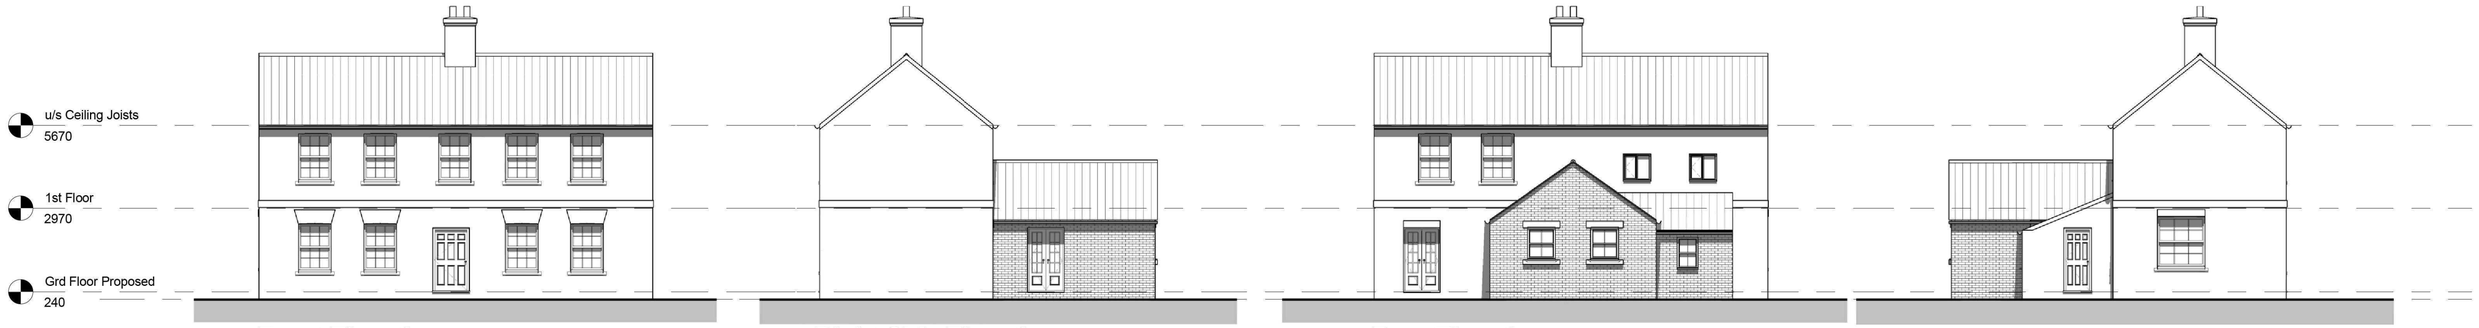

2 Front Elevation
1 : 100


3 Right Side Elevation
1 : 100

4 Rear Elevation
1 : 100


5 Left Side Elevation
1 : 100




6 3D Rear Left

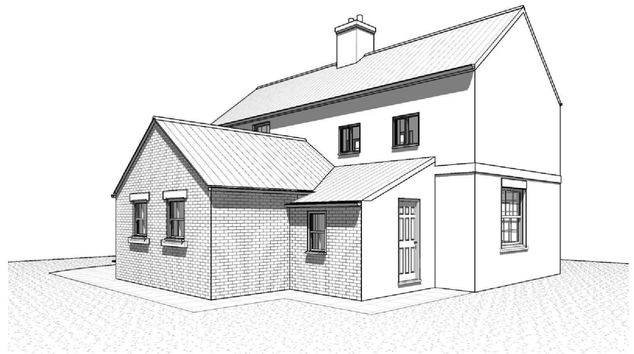

7 3D Rear Right

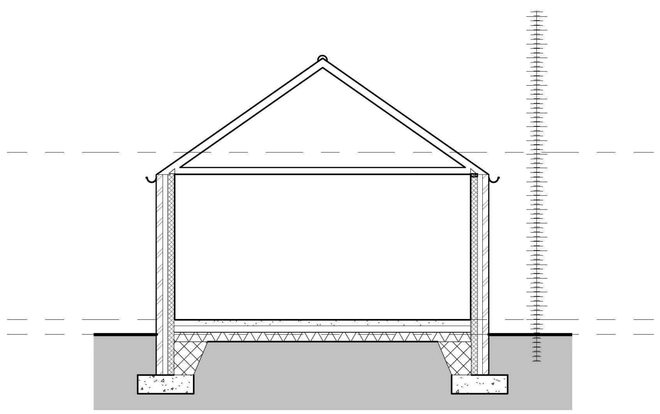

8 Section thro' kitchen
1 : 50

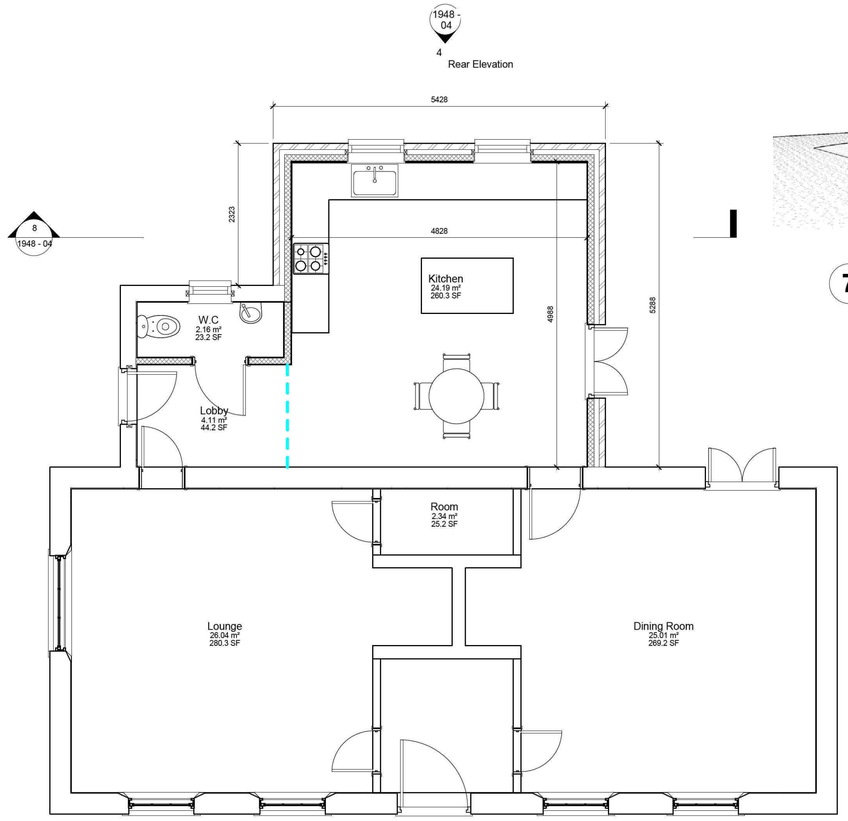

1 Grd Floor Proposed
1 : 50

Due to areas of the structure being covered, unexposed or otherwise inaccessible the notes / specifications of existing materials are subject to confirmation of site when it is feasible to expose the relevant areas of construction.

GENERAL CONDITIONS
Contractors are responsible for checking all dimensions on site when work commences and before ordering any materials.Any discrepancies should be brought to the attention of the Client for remedial action before commencing further.
All materials not specified to be of a standard suitable for the work proposed and be fit for purpose.All work to be in accordance with good building practise and all necessary BS codes for Workmanship on Building Sites.

D - 22.03.11 - Amended to suit SHDC
C - 15.03.11 - Amended to suit SHDC
B - 01.02.11 - Amended to suit SHDC
A - 27.10.10 - Amended to suit Client
Revisions

Client:
Mrs C Foley

Site:
Single Storey Rear Kitchen Extension

Drg Title:
Proposed Plans

remway Design Ltd
2nd Floor - 5B Sheepmarket
Spalding
P E 1 1 1 B H
Tel : 01775 768 921
e-mail: enquiries@remwaydesign.co.uk

Drg Size	Drawing Number	Revision:
a1	1948 - 04	D