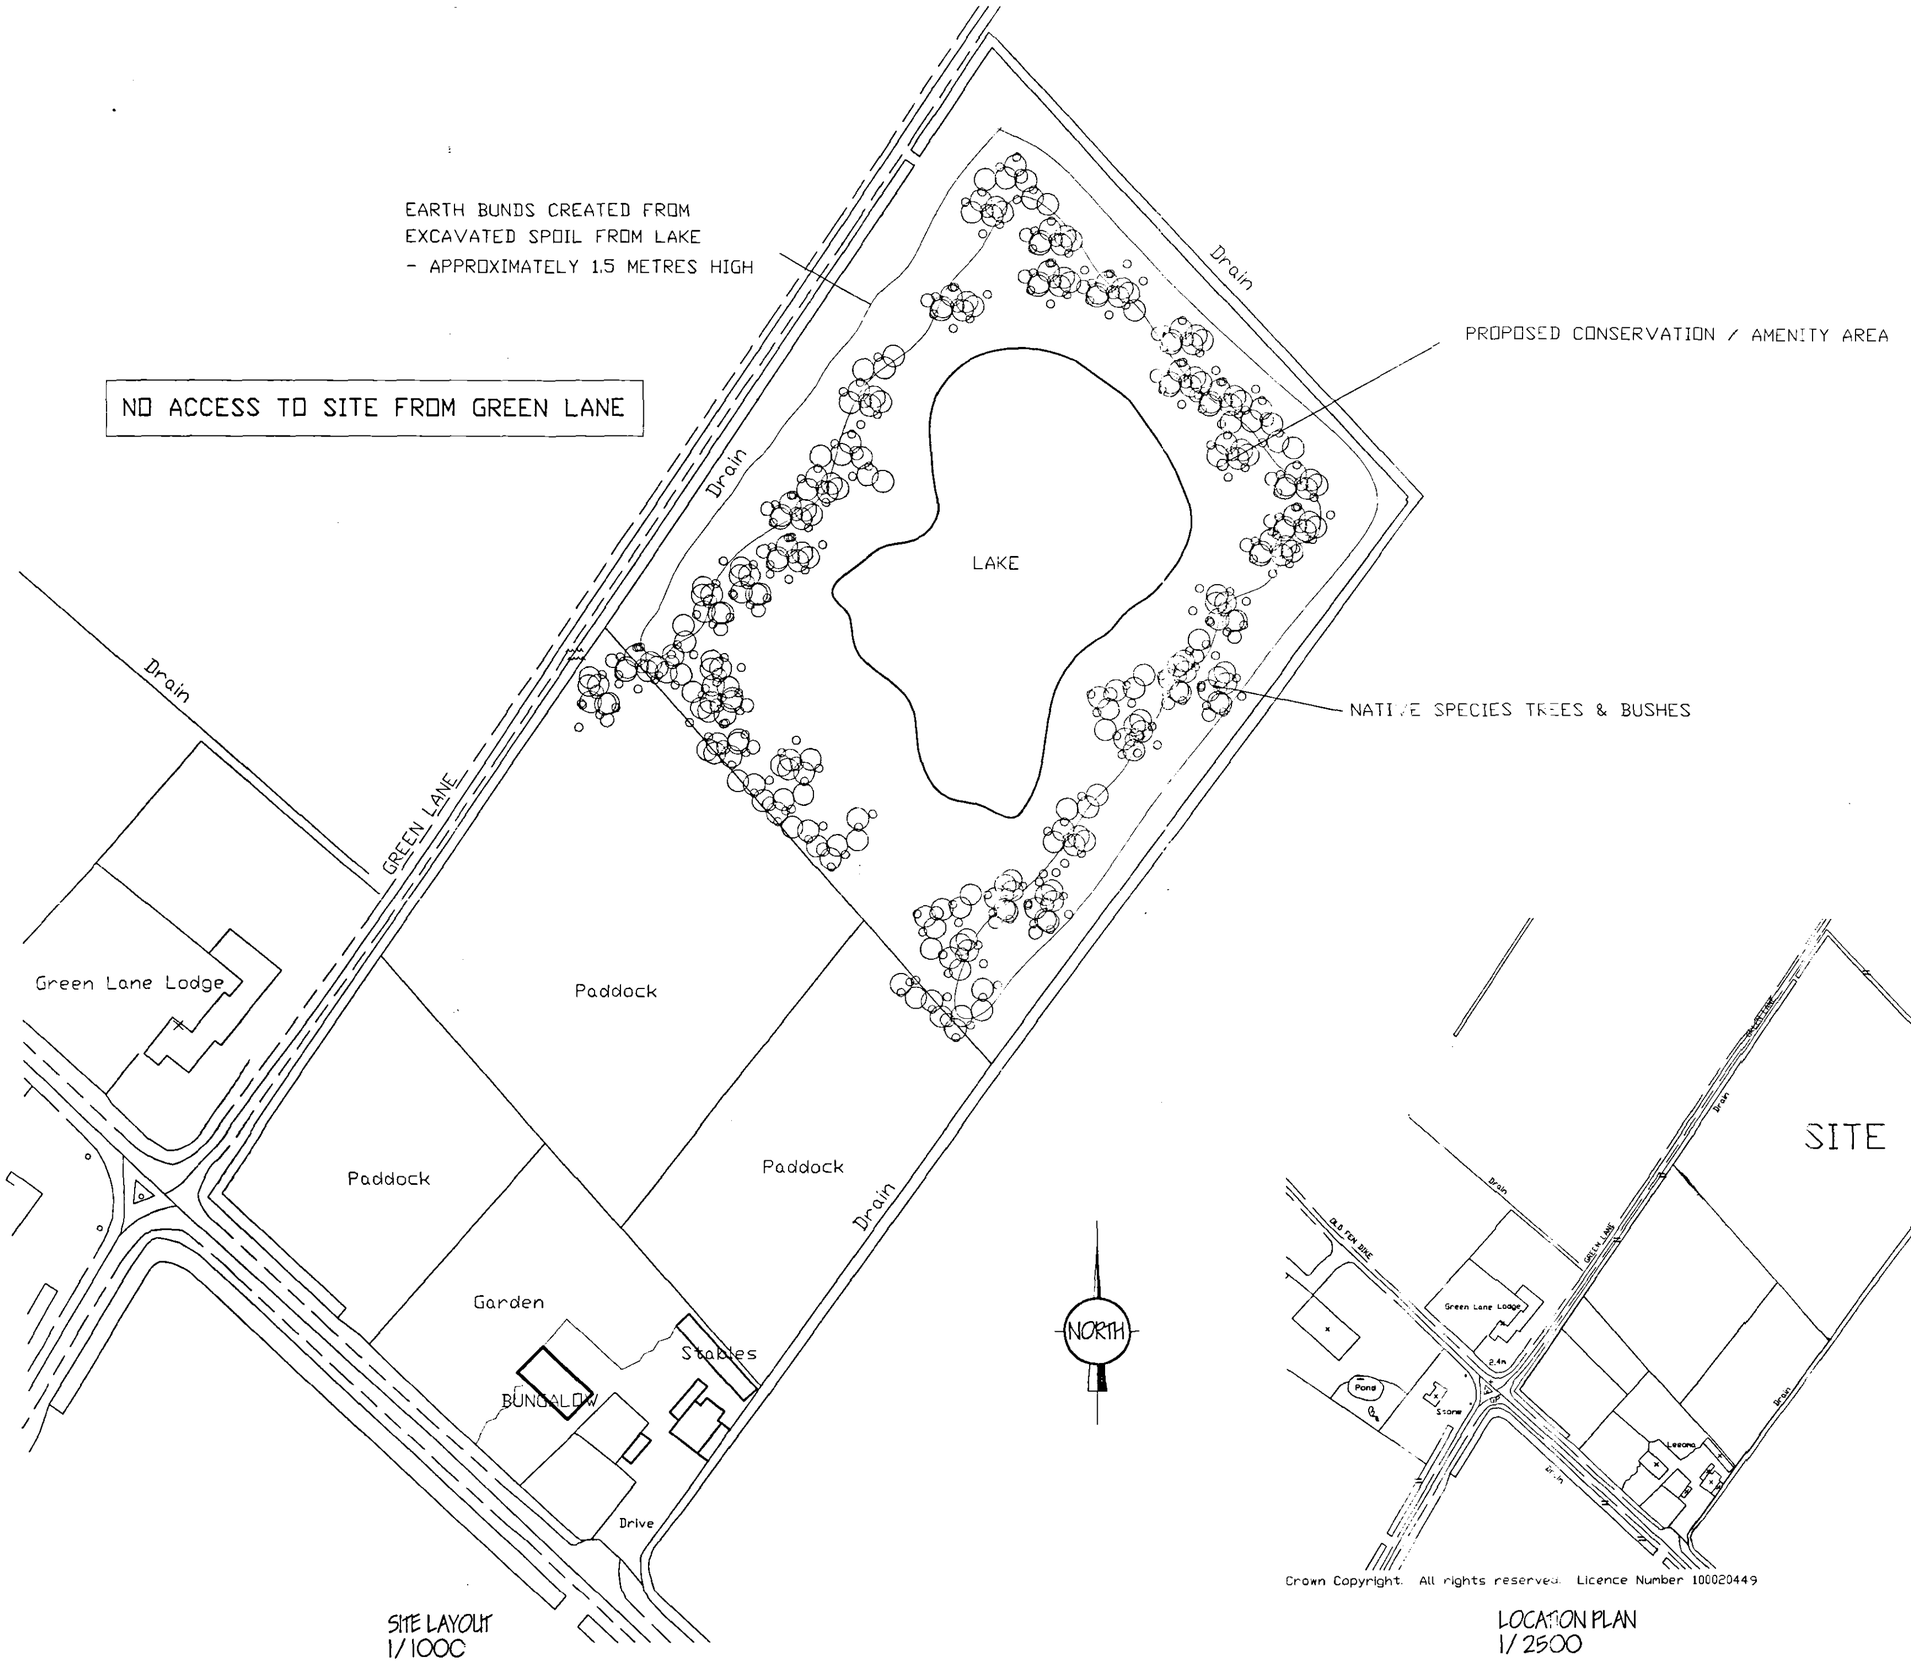


SITE LAYOUT
1/100C

Crown Copyright. All rights reserved. Licence Number 100020449

LOCATION PLAN
1/2500

Planning & Development
21 FEB 2005
Ref: 0236/05

ref. revision date

G. R. MERCHANT BSc(Hons) MSc DIC CEng MICE MCIWEM
I.ENG AMICE FIWO
ARCHITECTURAL, STRUCTURAL AND LAND DRAINAGE CONSULTANTS
Unit 4, Wrights Mews
12A Park Road, Holbeach,
Spalding, Lincs. PE12 7EE
Tel: 01406 490900
Fax: 01406 425744
E-Mail: G. R. Merchant @ Merchant. Fs. Co. UK

Project
CREATION OF CONSERVATION/ AMENITY AREA
GREEN LANE / JEKIL'S BANK,
HOLBEACH ST JOHNS,
SPALDING, LINC'S. PE12 8SQ.

Client
MR. & MRS. N. FORDHAM.

Drawing
LOCATION & SITE PLANS.

SUPERSEDED

Job Ref.	Drawing No.
1082-04	01
Date: NOV '04	Drawn: GRM

Scales
AS INDICATED.

DO NOT SCALE FROM THIS DRAWING

This drawing is copyright and may not be altered, traced, photocopied or used for any other purpose other than that for which it is issued. The General Contractor is to check all dimensions on site and report any discrepancies to the Architect. All details shown on this drawing including foundations are based upon "typical site conditions relative to this area. No responsibility can be accepted for abnormal conditions which may be discovered during construction unless reported to this Architect as this design acknowledges may be considered. Site soil surveys are recommended in respect of foundations to establish specific site conditions before construction is undertaken. This drawing is limited in the amount of information contained and does not purport to contain a full specification of the works. It is solely for the purpose of obtaining Planning / Building Regulation approval. The drawing must not be used as a contract document alone. The works will not be superseded or increased on site by G R Merchant or any representative thereof. It is the client or their appointed agents responsibility to control workmanship, substitution of materials, deliveries to specification, workmen to contract etc.
All materials to be new unless otherwise stated and all components and materials etc. to be used fixed and installed etc. in strict accordance with manufacturers instruction and relevant code of practice, Millimetre sized conform to appropriate British standard specifications or BBA certificate or European code equivalent. The Employer / Client shall ensure that the selected contractor is experienced with and adopts all measures necessary to achieve compliance with Health and Safety legislation for Building sites and Work places. The Employer / Client is advised that should the works need to comply with the Construction Design and Management Regulations as Independent Planning Supervisor will be required. The works shall comprise of all that is shown on the drawing and details. Note that may not specifically shown but may be reasonably inferred as necessary to carry out the works shall be deemed to be included.