




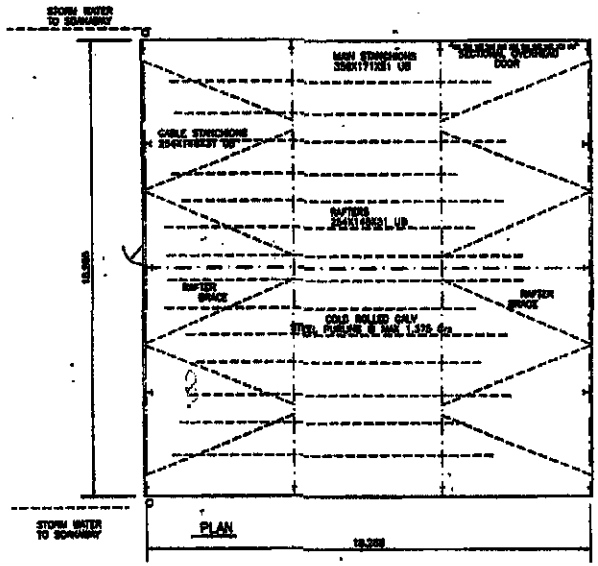


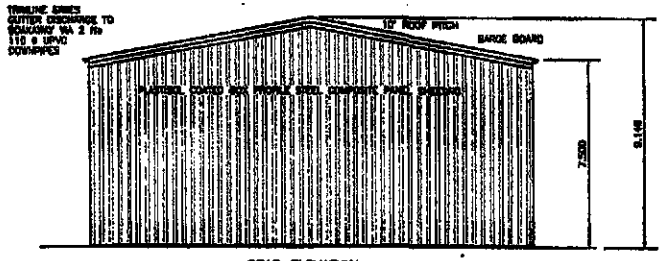


REAR ELEVATION

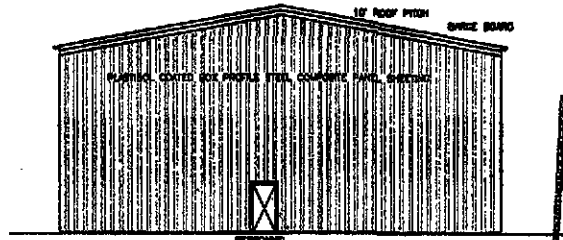

FRONT ELEVATION

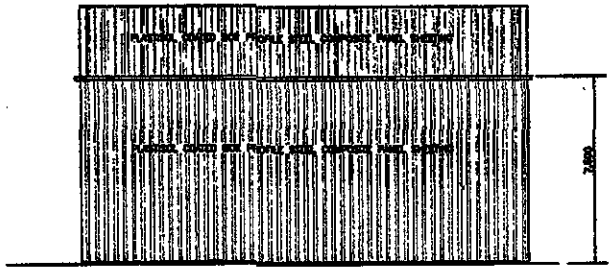

SIDE ELEVATION

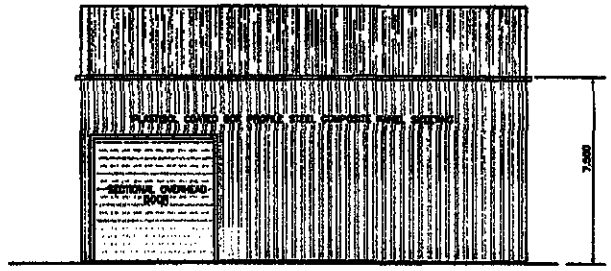

SIDE ELEVATION


SHDC
Planning & Development
24 MAR 2010
Ref: 0236-10

PROPOSED POTATOE STORAGE BUILDING
H.C.HOOKE & SON
WHITE HOUSE FARM
SEDNEY SYKE
SPALDING
LINCOLNSHIRE
PE12 0AT

SUPERCRAFT STRUCTURES LTD
SHOBDON AIRFIELD IND. ESTATE
SHOBDON
LEOMINSTER
HEREFORDSHIRE
Phone 01568 708456

PRINTED @ 1:100 A1 PAPER
Drawn By Ian Savage
Date 19/03/2010
Drawing Number 81410/1

OS Sitemap®

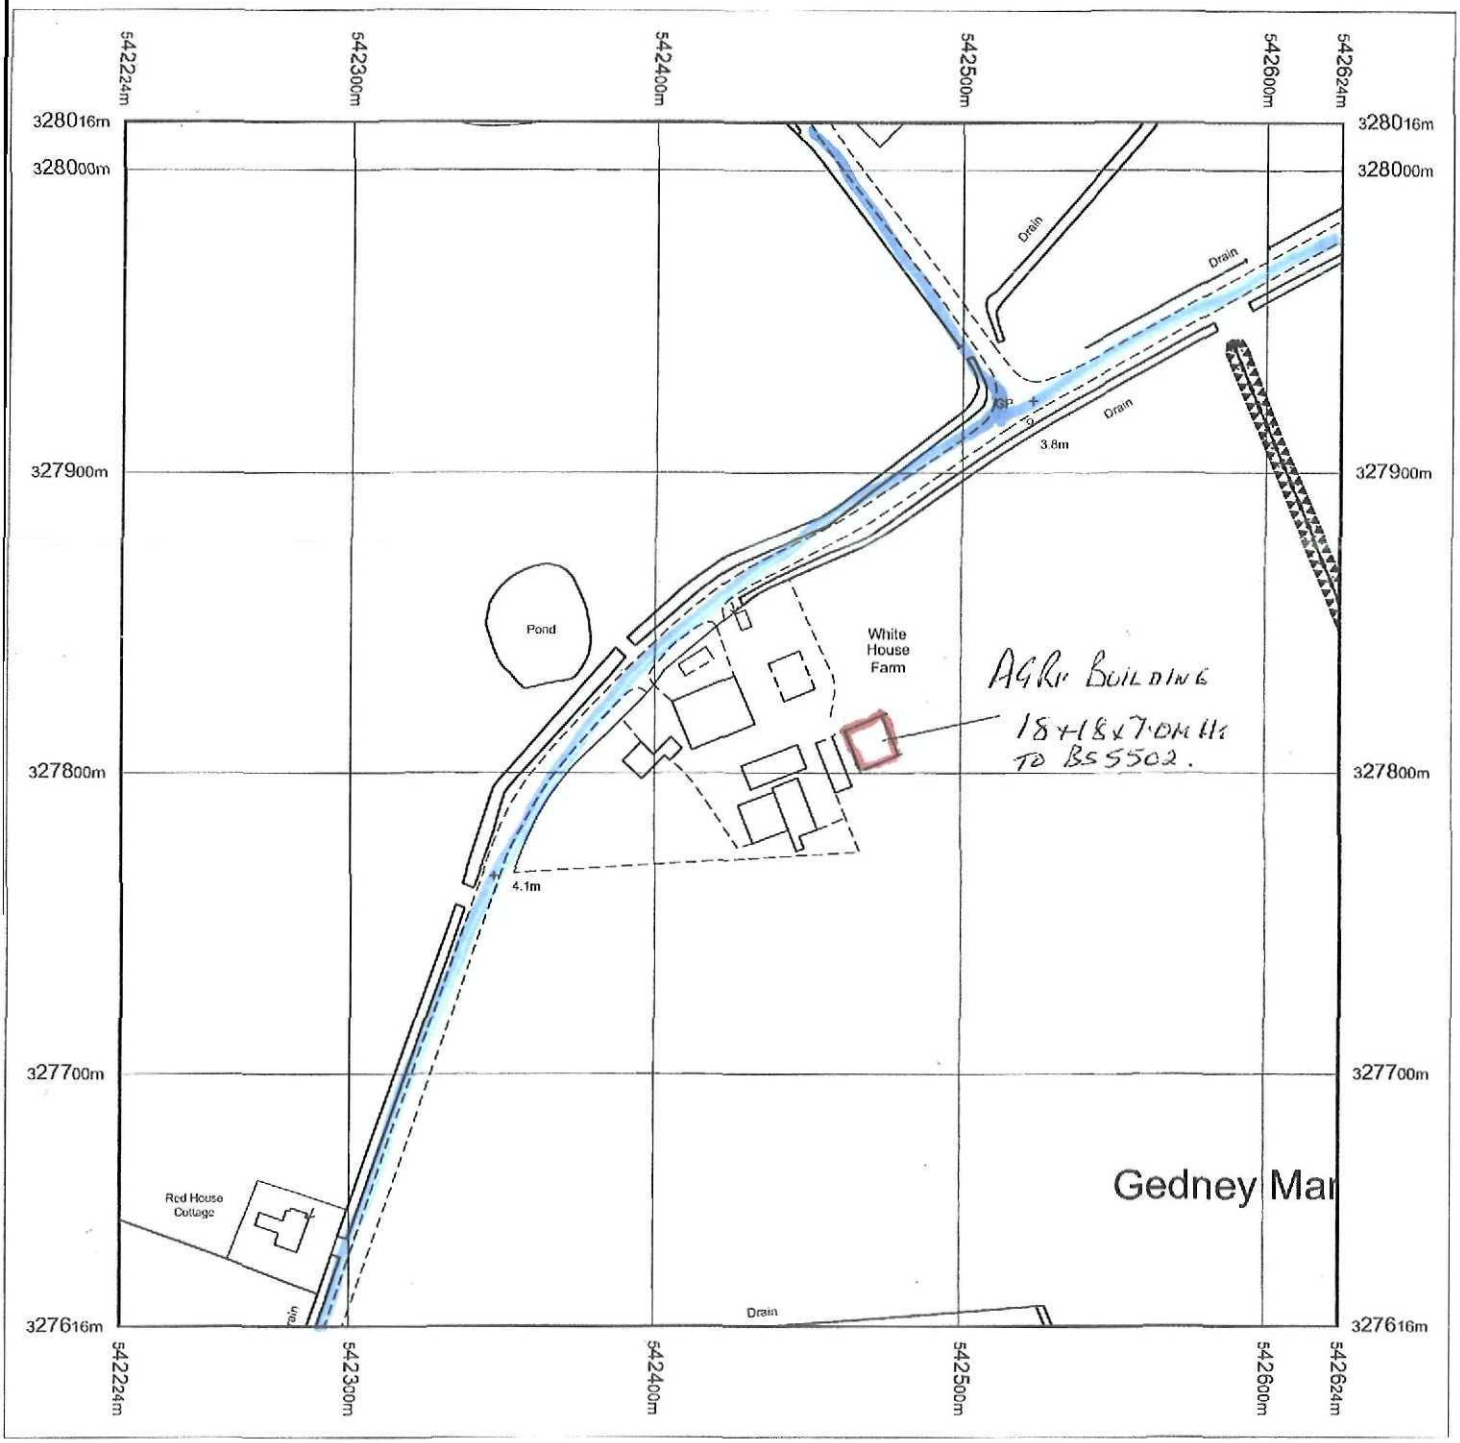

Produced 16.03.2010 from the Ordnance Survey National Geographic Database and incorporating surveyed revision available at this date. © Crown Copyright 2010.

Reproduction in whole or part is prohibited without the prior permission of Ordnance Survey.

Ordnance Survey, the OS Symbol and OS Sitemap are registered trademarks of Ordnance Survey, the national mapping agency of Great Britain.

The representation of a road, track or path is no evidence of a right of way.

The representation of features as lines is no evidence of a property boundary.

Metres
0 20 40 60 80 100

Scale 1:2500

Supplied by: **Bookmark Spalding Ltd**
Serial number: 00097200
Centre coordinates: 542424.5 327816.25

Further information can be found on the OS Sitemap Information leaflet or the Ordnance Survey web site: www.ordnancesurvey.co.uk

SHDC
Planning & Development
24 MAR 2010
Ref: 0236-10