


Drawing No. CN 114/1

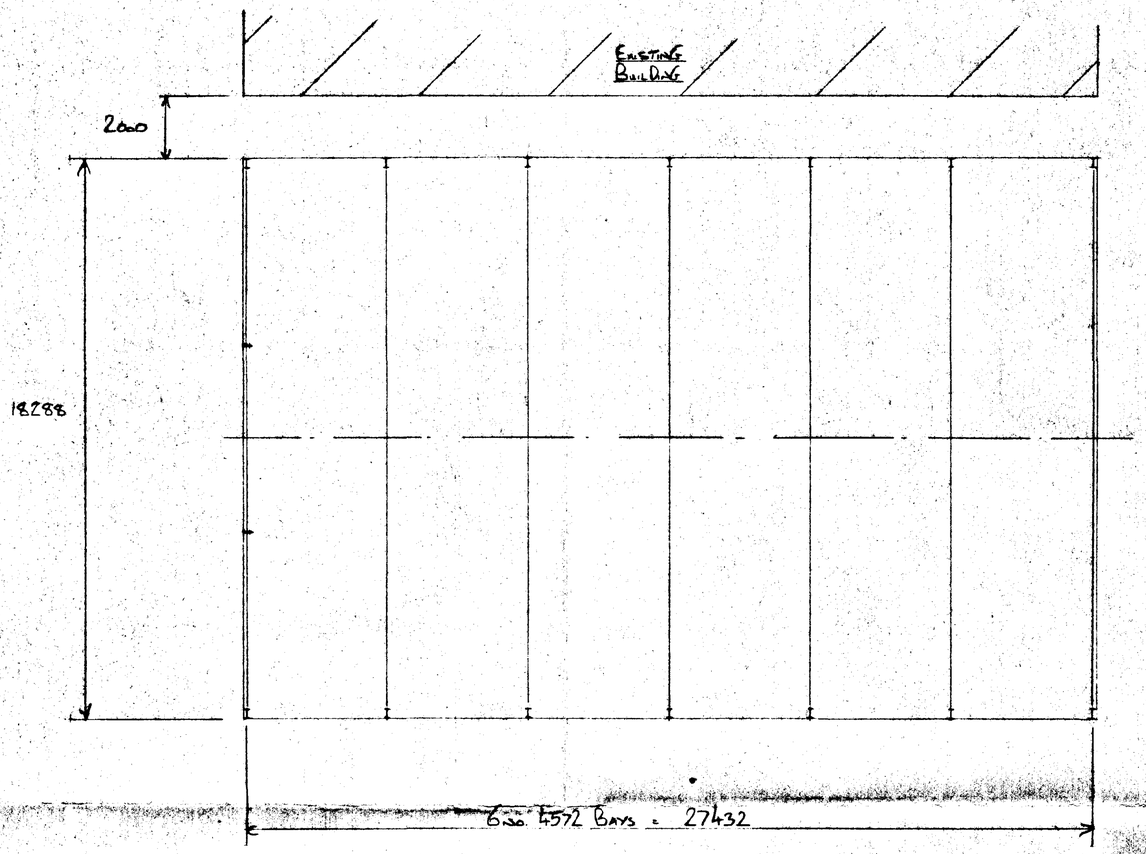


PLAN

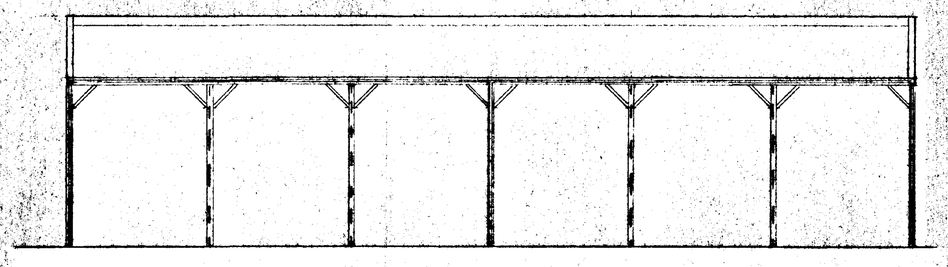


TYPICAL SIDE ELEVATION

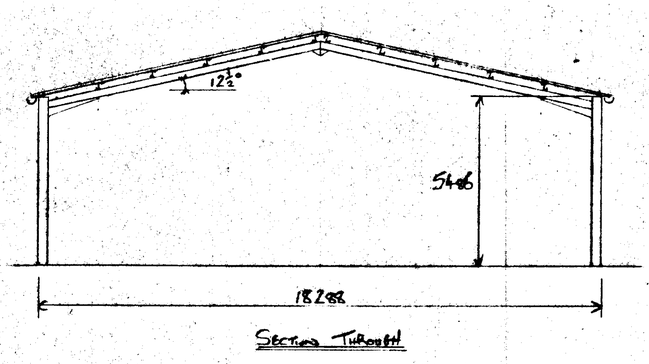

SECTION THROUGH

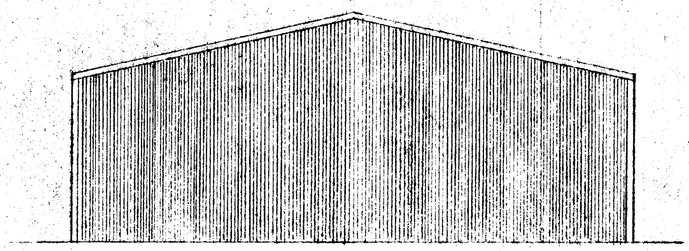


REAR ELEVATION

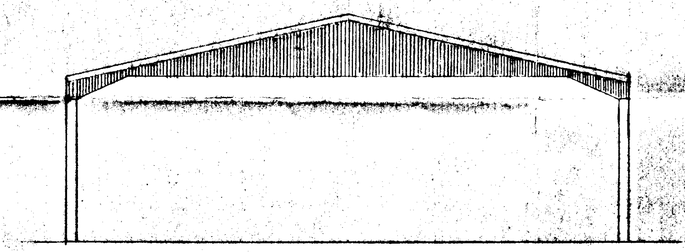


FRONT ELEVATION

ROOF & GABLE CLADDING

POLYESTER COATED STEEL IN SLATE BLUE COLOUR BS 18 B 29.

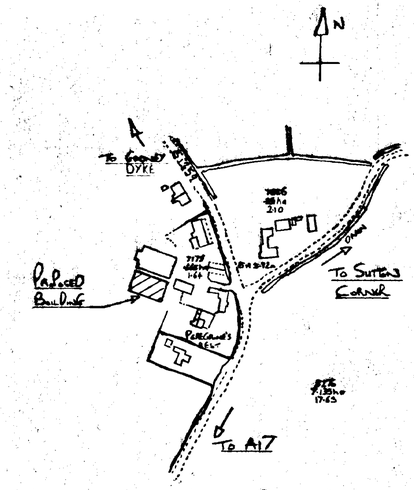

LOCATION PLAN
SCALE 1:2500

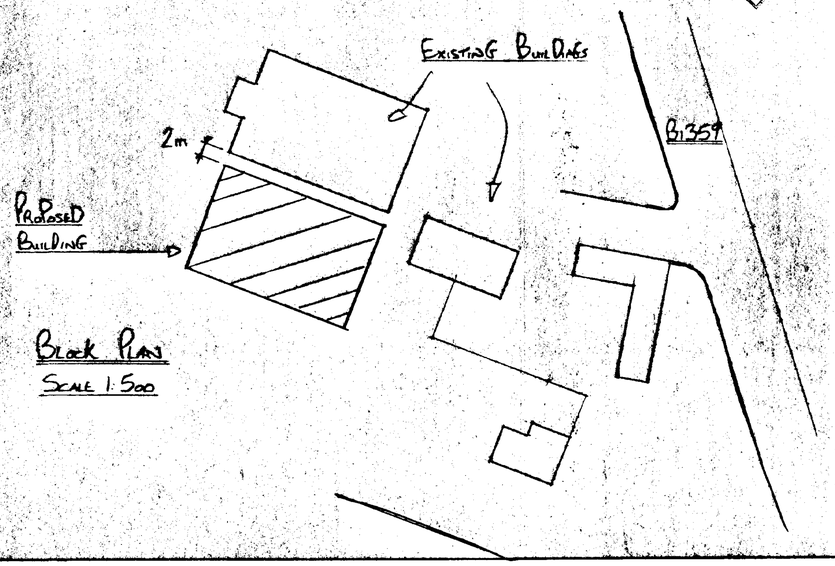

BLOCK PLAN
SCALE 1:500

DETERMINED

SOUTH HOLLAND DC
HOUSING & PLANNING
-7 MAR 1997
Ref: 0245/97

Revisions	By	Date

S/BLAST				
PAINT	PRIMER			
	TOP COAT			
SCALE	1:100			
COMP.		DATE		
DRAWN	D POPE	DATE	27/2/97	
CHKD.		DATE		

CLIENT
C.R. CUNNINGTON & SON

SITE
HALL GATE
GEDNEY

DETAILS
PLANNING DRAWING FOR NEW DUTCH BARN.

POPE
STEELWORK & CLADDING.
SOUTH FEN ROAD.
BOURNE. LINCS.
TEL:- 01778 394937

Drawing No.
CN 114/1