

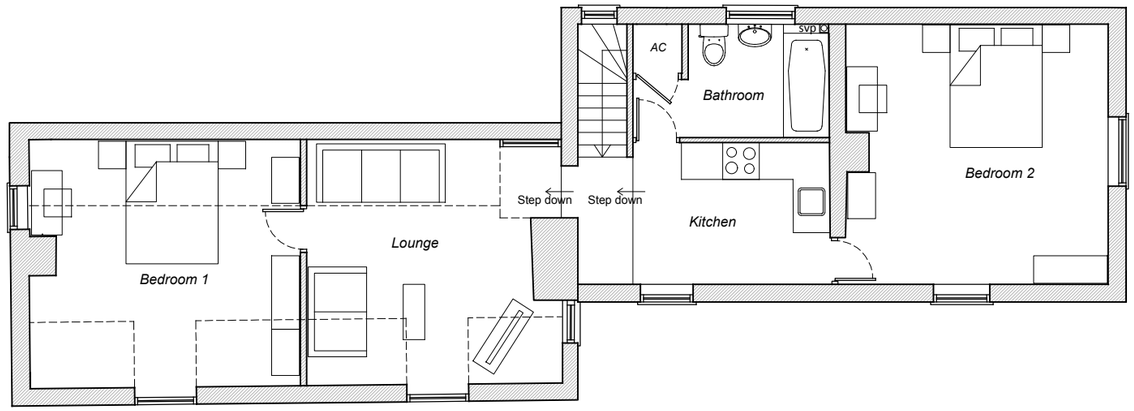


EXISTING FIRST FLOOR PLAN

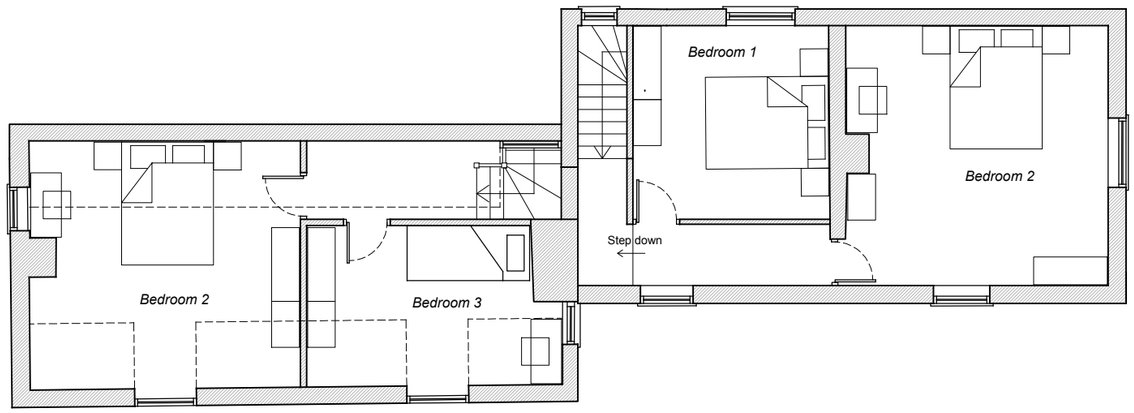

PROPOSED FIRST FLOOR PLAN

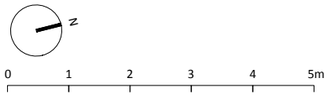

Notes

Building Survey
The existing survey information used to prepare this drawing has being carried out by others. Its accuracy cannot be guaranteed by The Robert Doughty Consultancy and as such, the practice cannot be held responsible for any discrepancies which may exist between the survey and the as-built information.

Measurements
Do not scale from this drawing.
All measurements should be checked against on site conditions and any discrepancies should be brought to the attention of the Robert Doughty Consultancy.

CDM 2015
This drawing is for illustrative purposes and/or obtaining the relevant planning permission only. It should not be used for construction and accordingly, risk identification under the Construction (Design & Management) Regulations 2015 has not been undertaken.

Rev	By	Notes	Date

rdc
Robert Doughty Consultancy
32 High Street, Helpringham
Sleaford, Lincolnshire NG34 ORA
Tel: 01529 421646
Fax: 01529 421358
Email: admin@rdc-landplan.co.uk
Web: www.rdc-landplan.co.uk
©

Client: Mr. G. Franklin		
Project: Change of Use, The Chequers. Gedney Dyke		
Drawing title: Existing & Proposed First Floor Plans		
Drawing No: 1185-4_PL_PL02	Rev: -	Drawn: MD
Scale: 1:100 @ A3	Date: 12.02.18	Checked: CS