

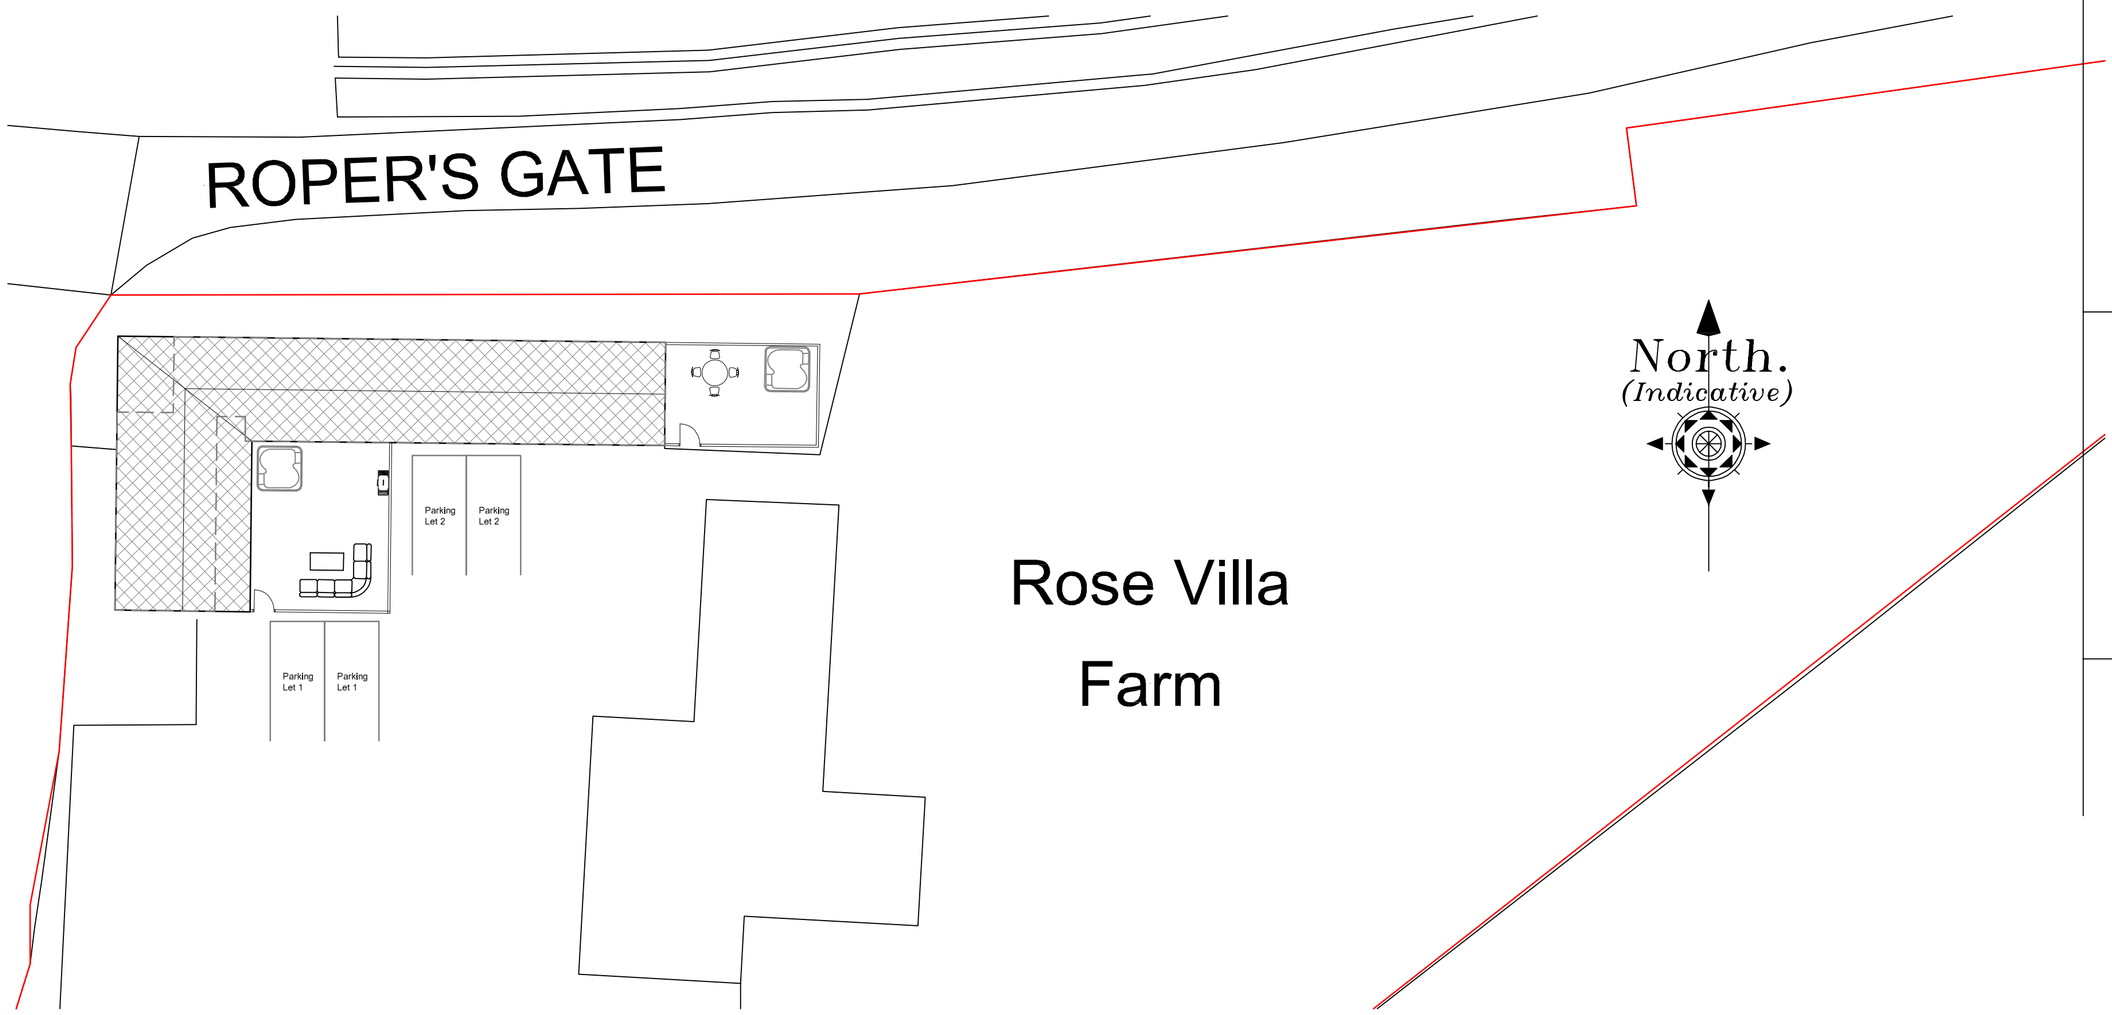


PROPOSED BLOCK PLAN

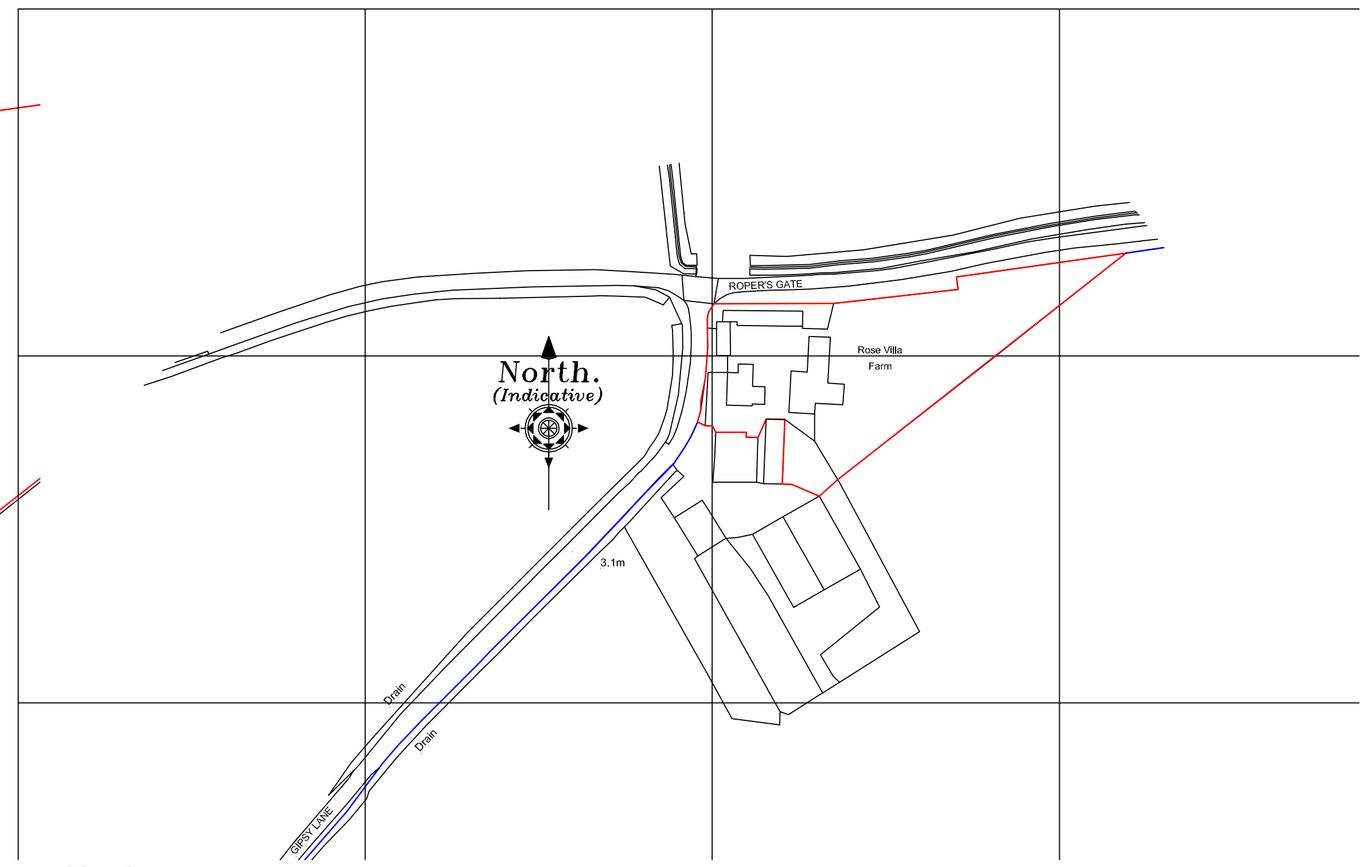

LOCATION PLAN

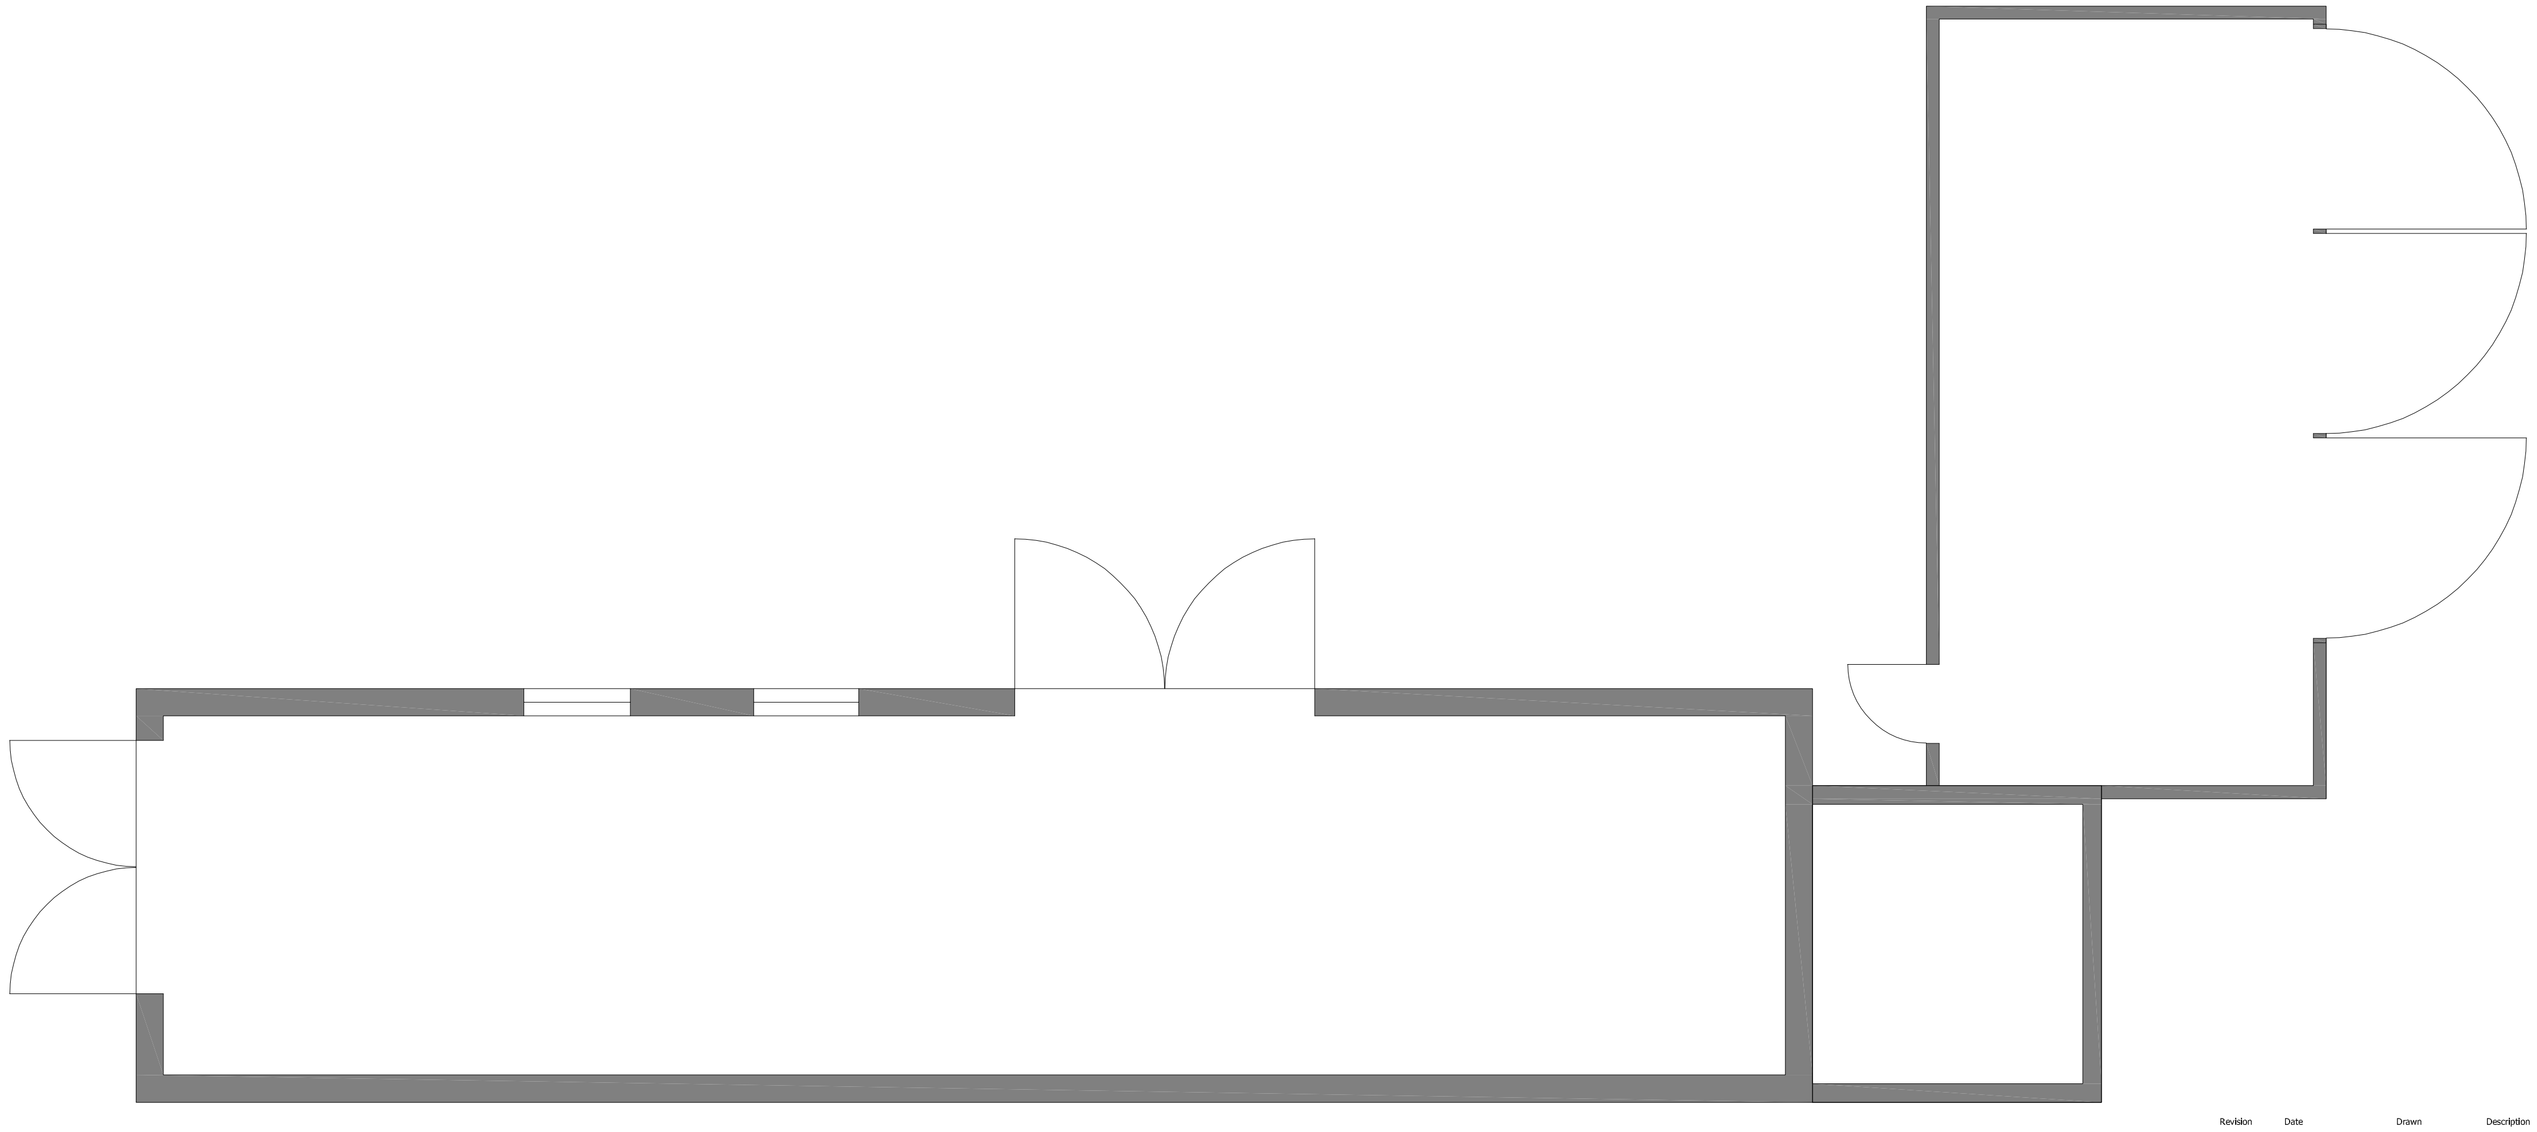

EXISTING FLOOR PLAN

Revision	Date	Drawn	Description
Client	Mr M Palmer		
Project	Proposed converted barn to 2no holiday lets @ Gypsy Lane, Gedney		
Drawing	Planning (Block, Location & Existing Floor Plans)		
Scale	1:50, @ A1	Drawn AWM Checked TAC	Date 22/03/2023

TAC ARCHITECTS

Drawing No. 22/616/PA/003

Trevor A Clay RIBA Ltd, 14 Old Fendike Road, Weston Hills, Spalding, Lincs. PE126DD
01406 380027 07778 597975 trevor@tacarchitects.co.uk www.tacarchitects.co.uk