



EXISTING LOCATION PLAN 1:1250

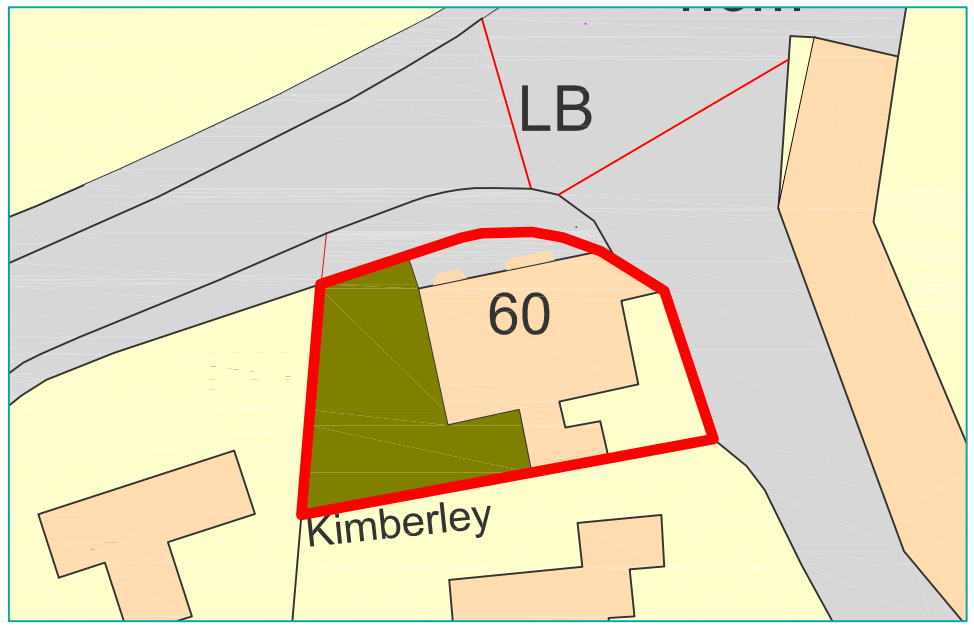


PROPOSED LOCATION PLAN 1:1250




EXISTING SITE PLAN 1:500

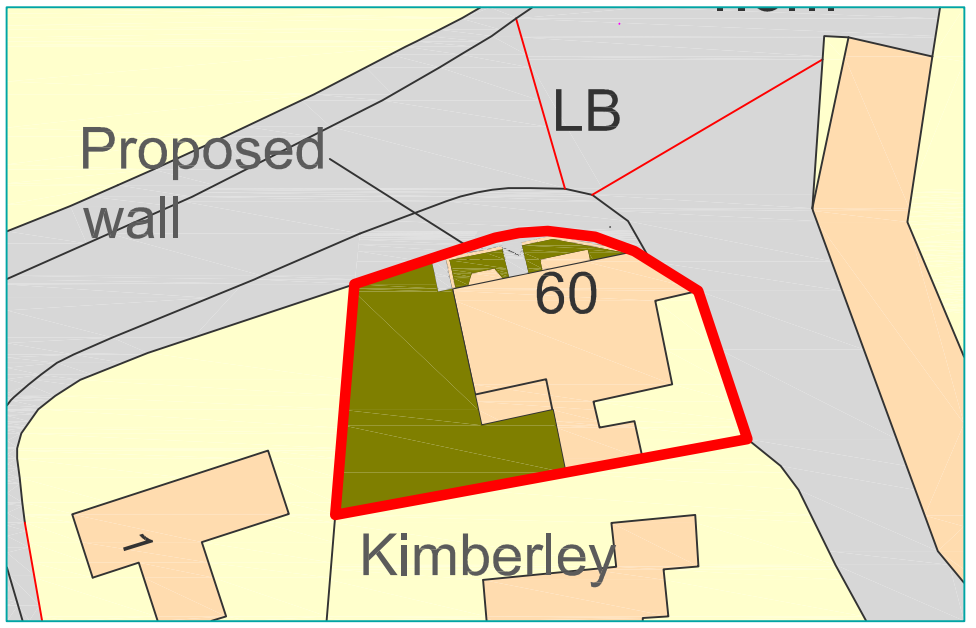

PROPOSED SITE PLAN 1:500

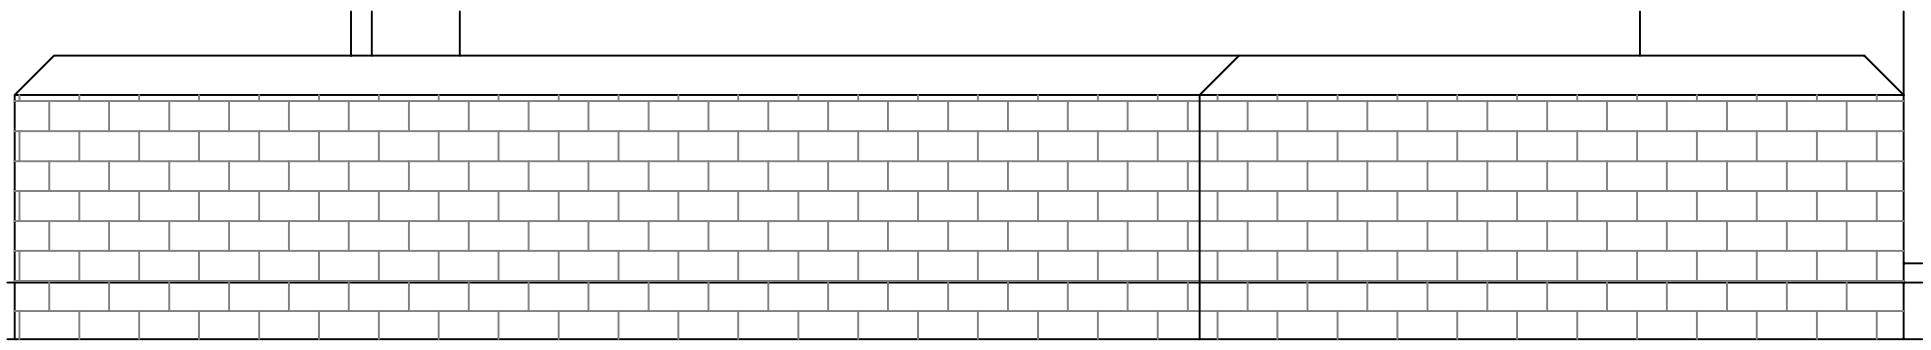

PROPOSED FRONTNG WALL WITH COPING STONES 1:20

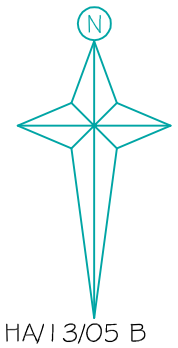

Scale: AS SHOWN
Site and Location Plans HA/13/05 B
60 Main Street
Gedney Dyke
Spalding

Alexandra Design
Southfork Farm
Seadyke Road
Murrow
Cambridgeshire
PE13 4SD

T: 07891175649
E: info.alexandradesign@gmail.com