
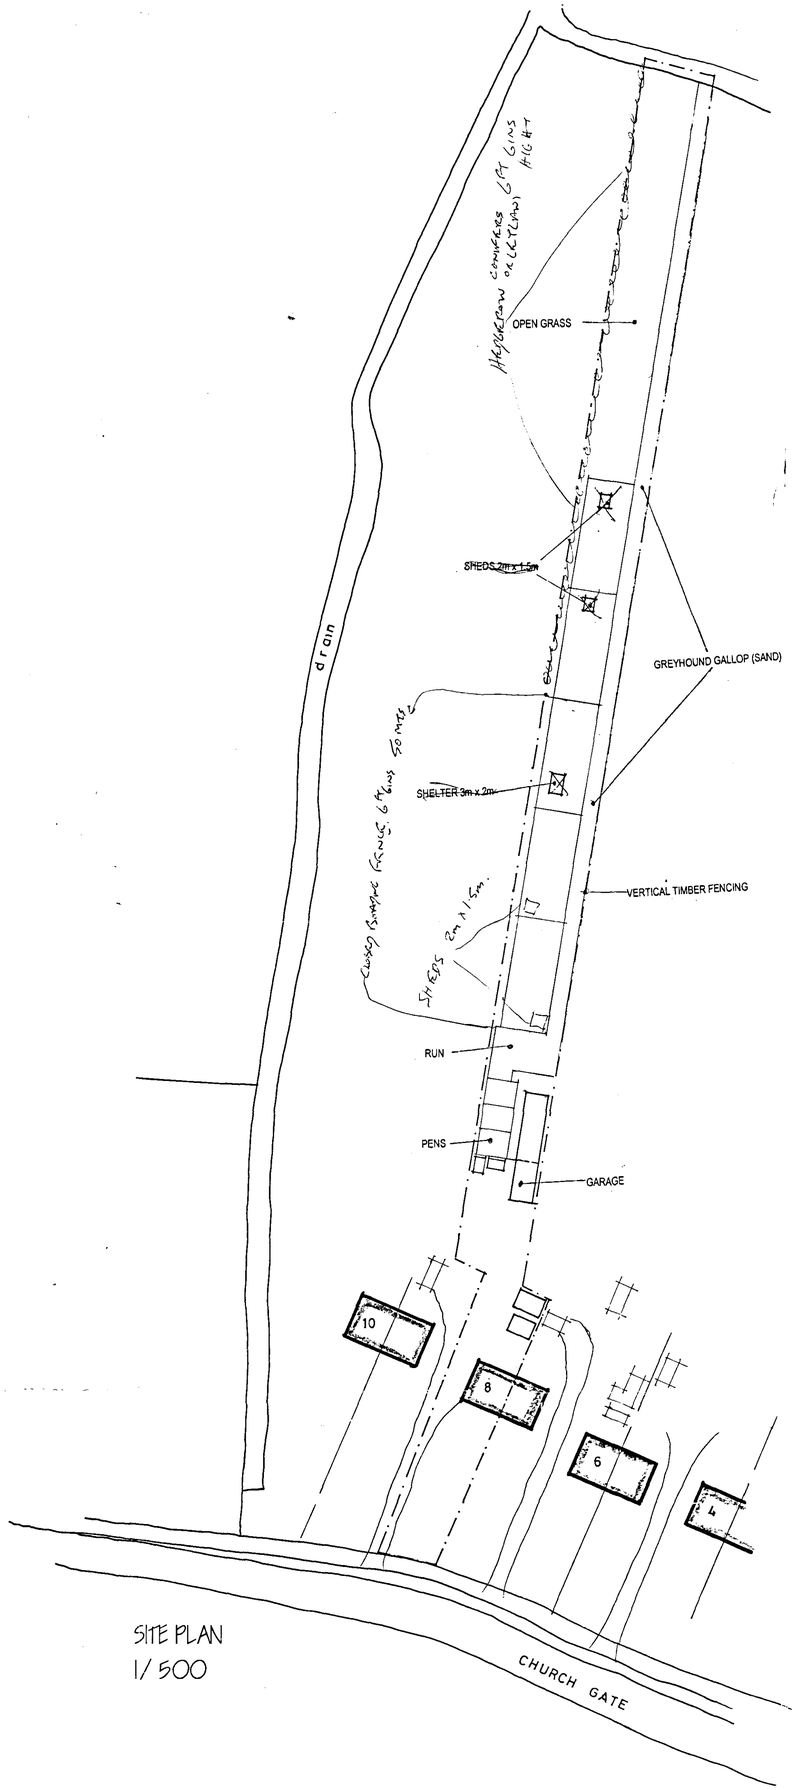


SITE PLAN
1/500

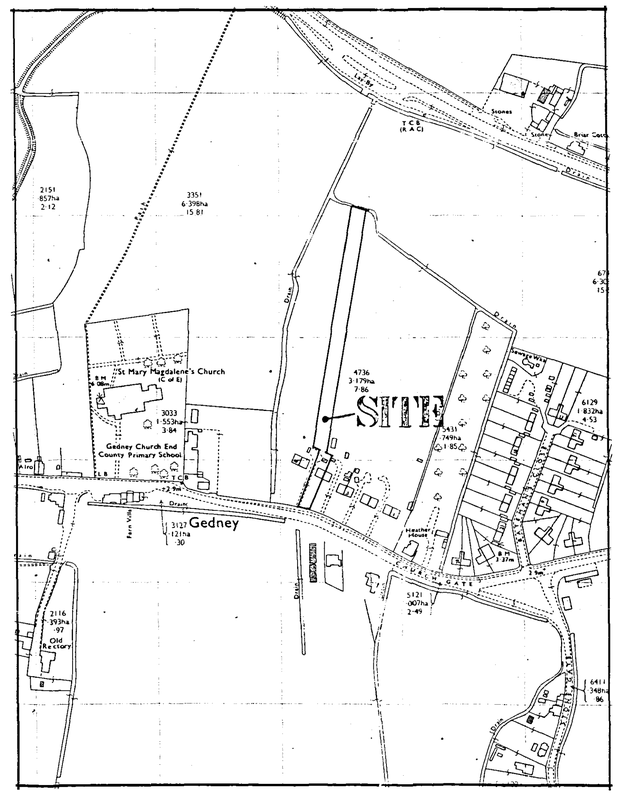

LOCATION PLAN
1/2500

SUPERSEDED

Development
- 2 MAR 2004
Ref 0282/04

ref.	revision	date

G. R. MERCHANT B M
I.ENG AMICE FIWO

ARCHITECTURAL, STRUCTURAL AND LAND DRAINAGE CONSULTANTS

Unit 4, Wrights Mews
12A Park Road, Holbeach,
Spalding, Lincs. PE12 7EE
Tel: 01406 490800
Fax 01406 425744
E-Mail: G. R. Merchant @ Merchant. FB. Co. UK

Project
CHANGE OF USE OF PADDOCK FOR TRAINING OF GREYHOUNDS INCL' ERECTION OF SHEDS
8 CHURCH GATE
GEDNEY

Client
MR. & MRS. B. GREEN.

Drawing
LOCATION & SITE PLANS

Job Ref.	Drawing No.
643-03	01
Date	Drawn
MARCH '03	GRM

Scales
AS INDICATED

DO NOT SCALE FROM THIS DRAWING

This drawing is copyright and may not be altered, traced, photographed or used by any other purpose other than that for which it is issued. The General Contractor is to check all dimensions on site and report any discrepancies to the Architect. All details shown on this drawing including foundations were based upon typical site conditions related to the area. No responsibility can be accepted for abnormal conditions which may be discovered during construction unless reported to the Architect at design commencement may be considered. Site soil surveys are recommended. The depth of foundations to relevant specialist site conditions before foundation work is undertaken. It is the responsibility of the Contractor to ensure that all works are carried out in accordance with the specification of the works. It is solely for the purpose of obtaining Planning / Building Regulation approval. This drawing must not be used as a contract document alone. The works will not be supervised or inspected on site by G R Merchant or any representative thereof, it is for client or their appointed agents responsibility to control workmanship, accreditation of materials, adherence to specification, variations to contract etc.

All materials to be new unless otherwise stated and all components and materials etc. to be used fixed and installed etc. in strict accordance with manufacturers instruction and relevant code of practice, Masterspec and construm to appropriate British standard specification or BBA certificate or European code equivalent. The Employer / Client shall ensure that the selected contractor is conversant with and accepts all measures necessary to achieve compliance with health and safety legislation for Building sites and Work places. The Employer / Client is advised that should the works need to comply with the Construction Design and Management Regulations an Independent Planning Supervisor will be required. The works shall comprise of all that is shown on the drawing and details. Work that may not specifically shown but may be reasonably inferred as necessary to carry out the works shall be deemed to be included.