


Scale 1:50


Existing
Bedroom
5.20 m
Existing
Lounge
4.20 m
2.00 m
4.05 m
9.00 m
5.20 m
4.20 m
2.00 m
1.50 m


ROOF PLAN

Scale 1:50

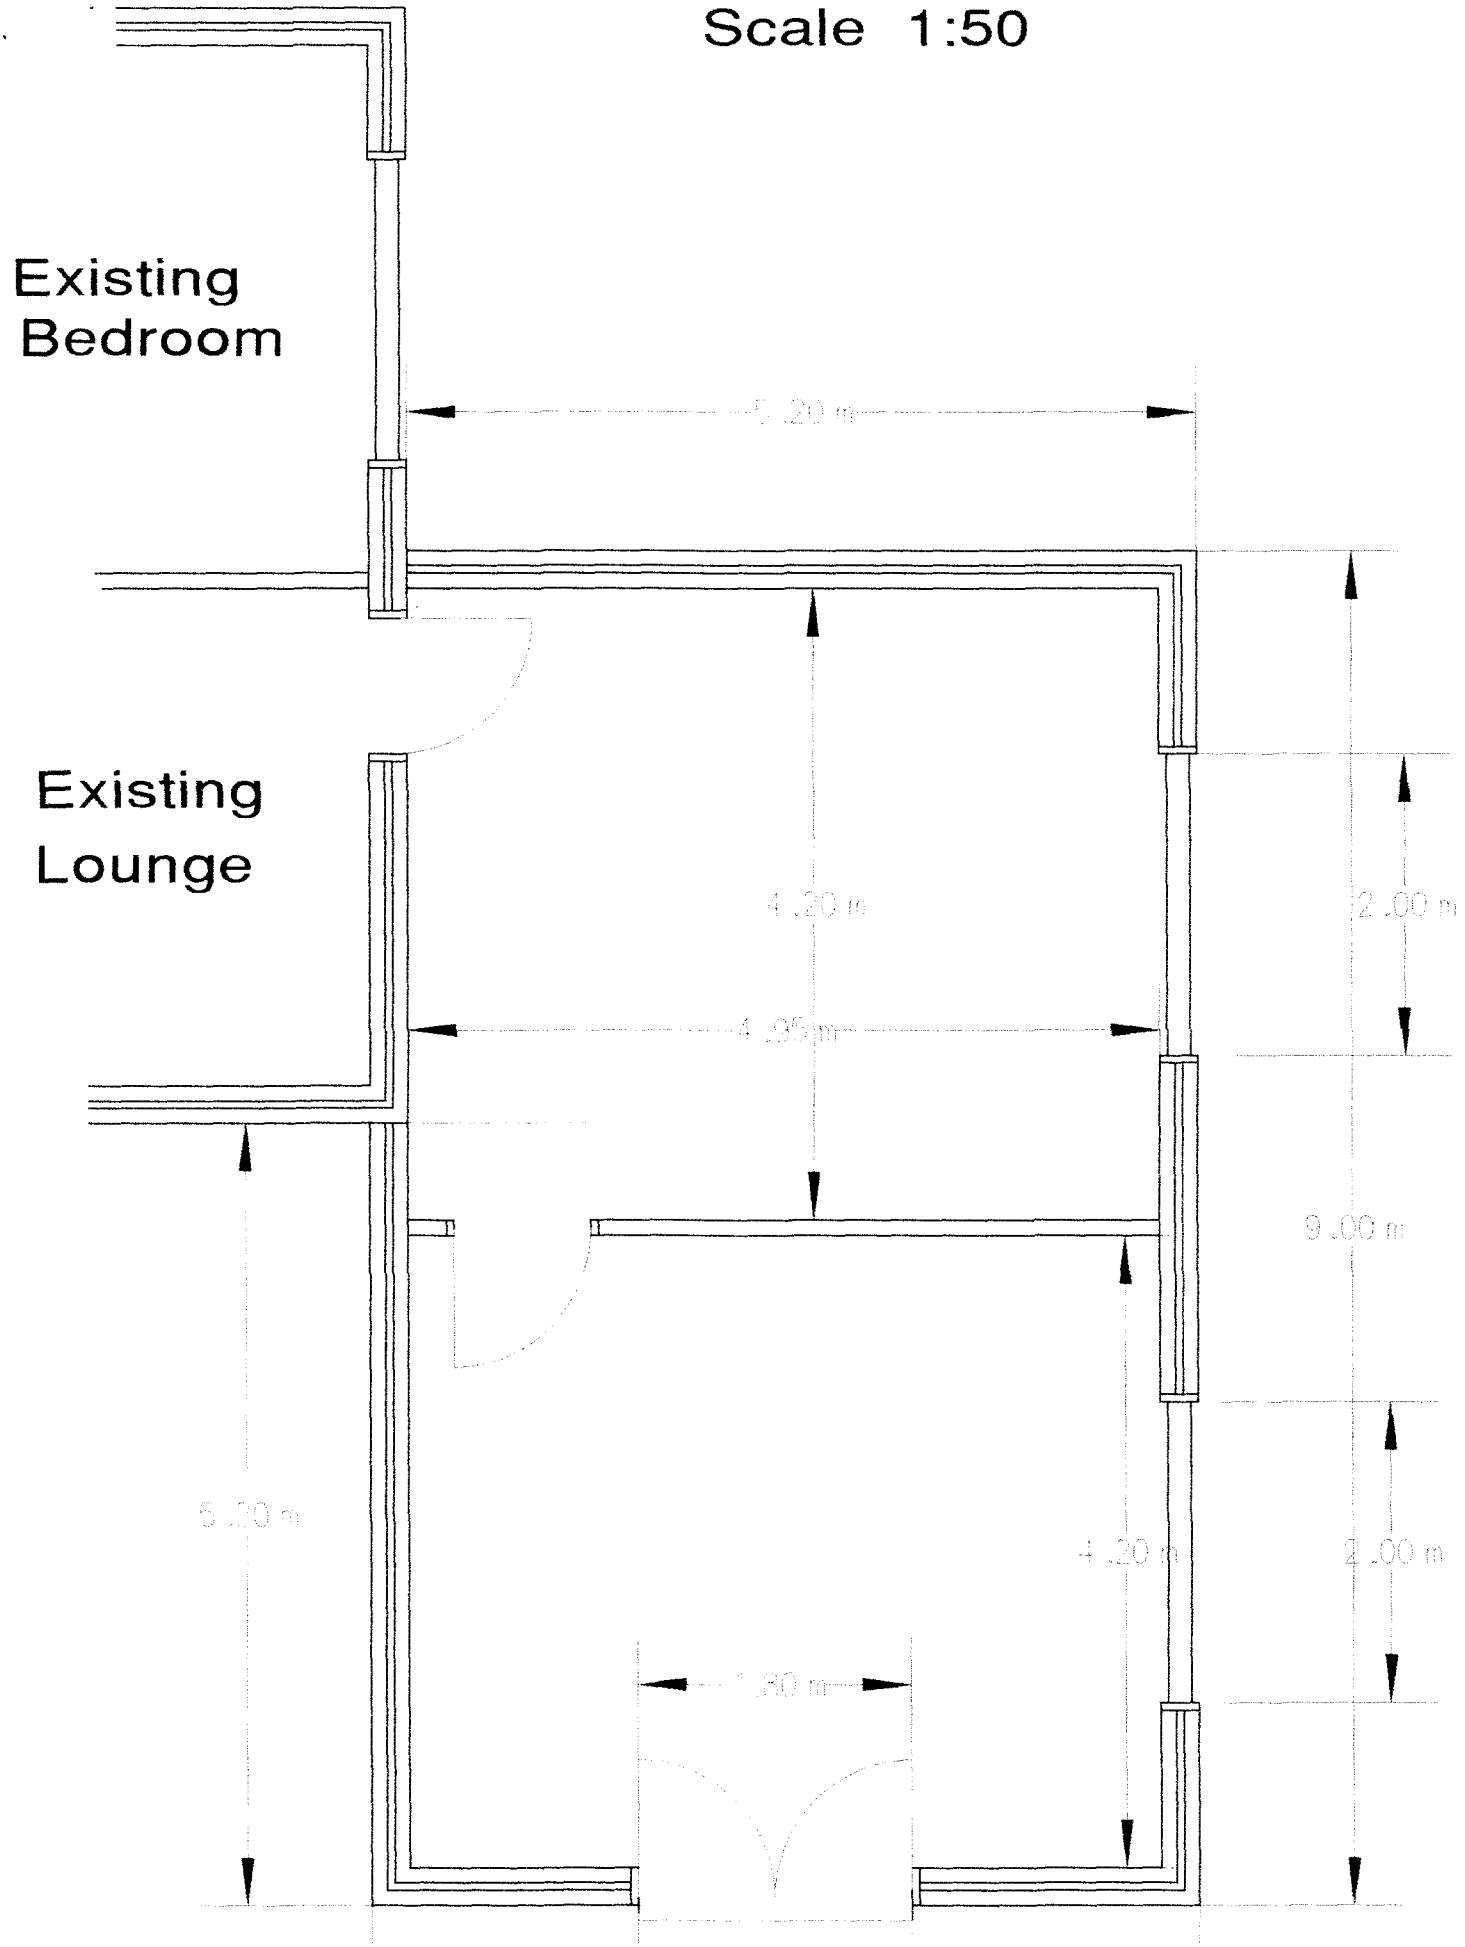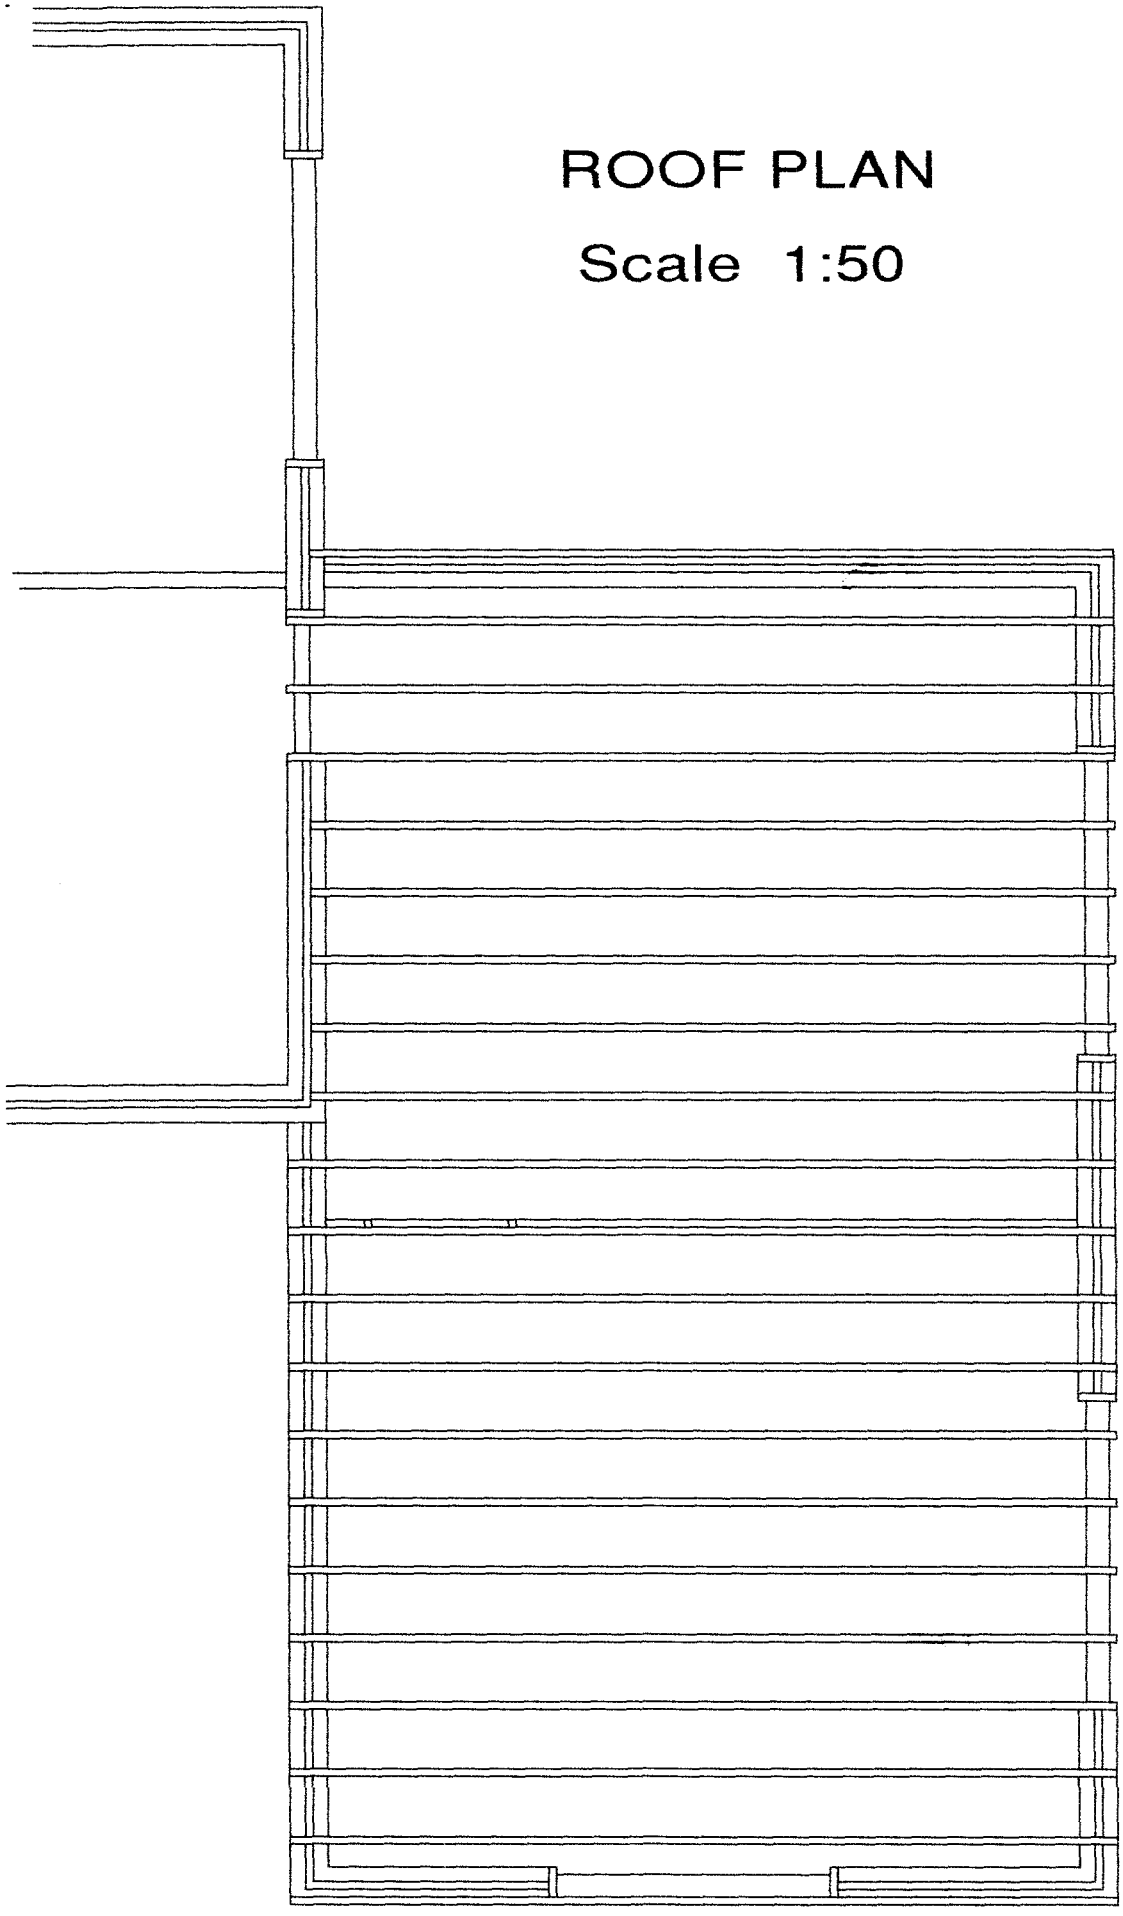

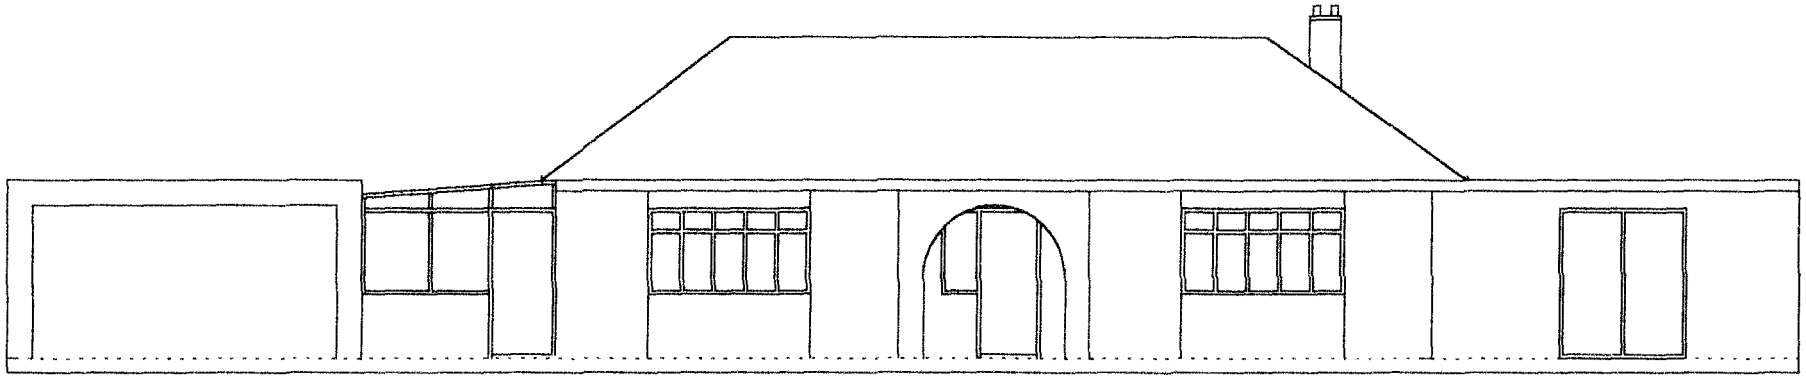


FRONT ELEVATION
Scale 1:100

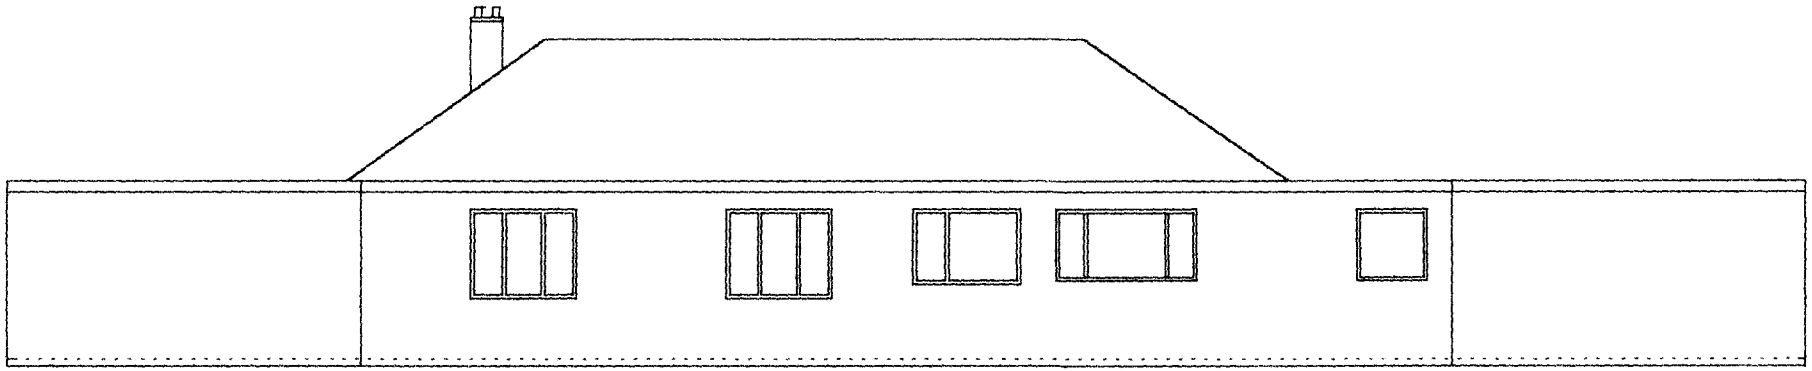


REAR ELEVATION

Scale 1:100

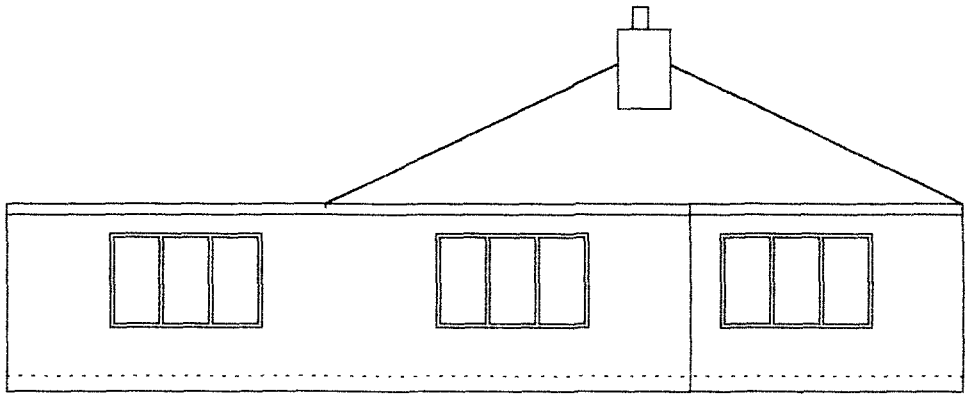

SOUTH ELEVATION

Scale 1:100

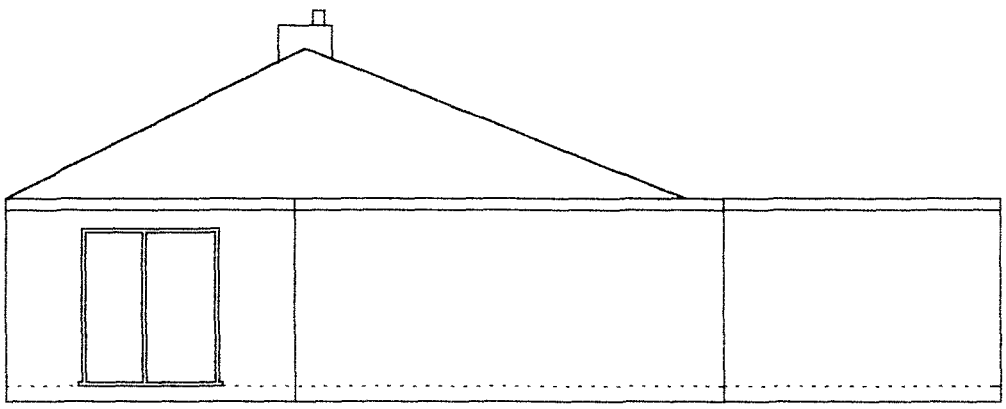

NORTH ELEVATION

Scale 1:100