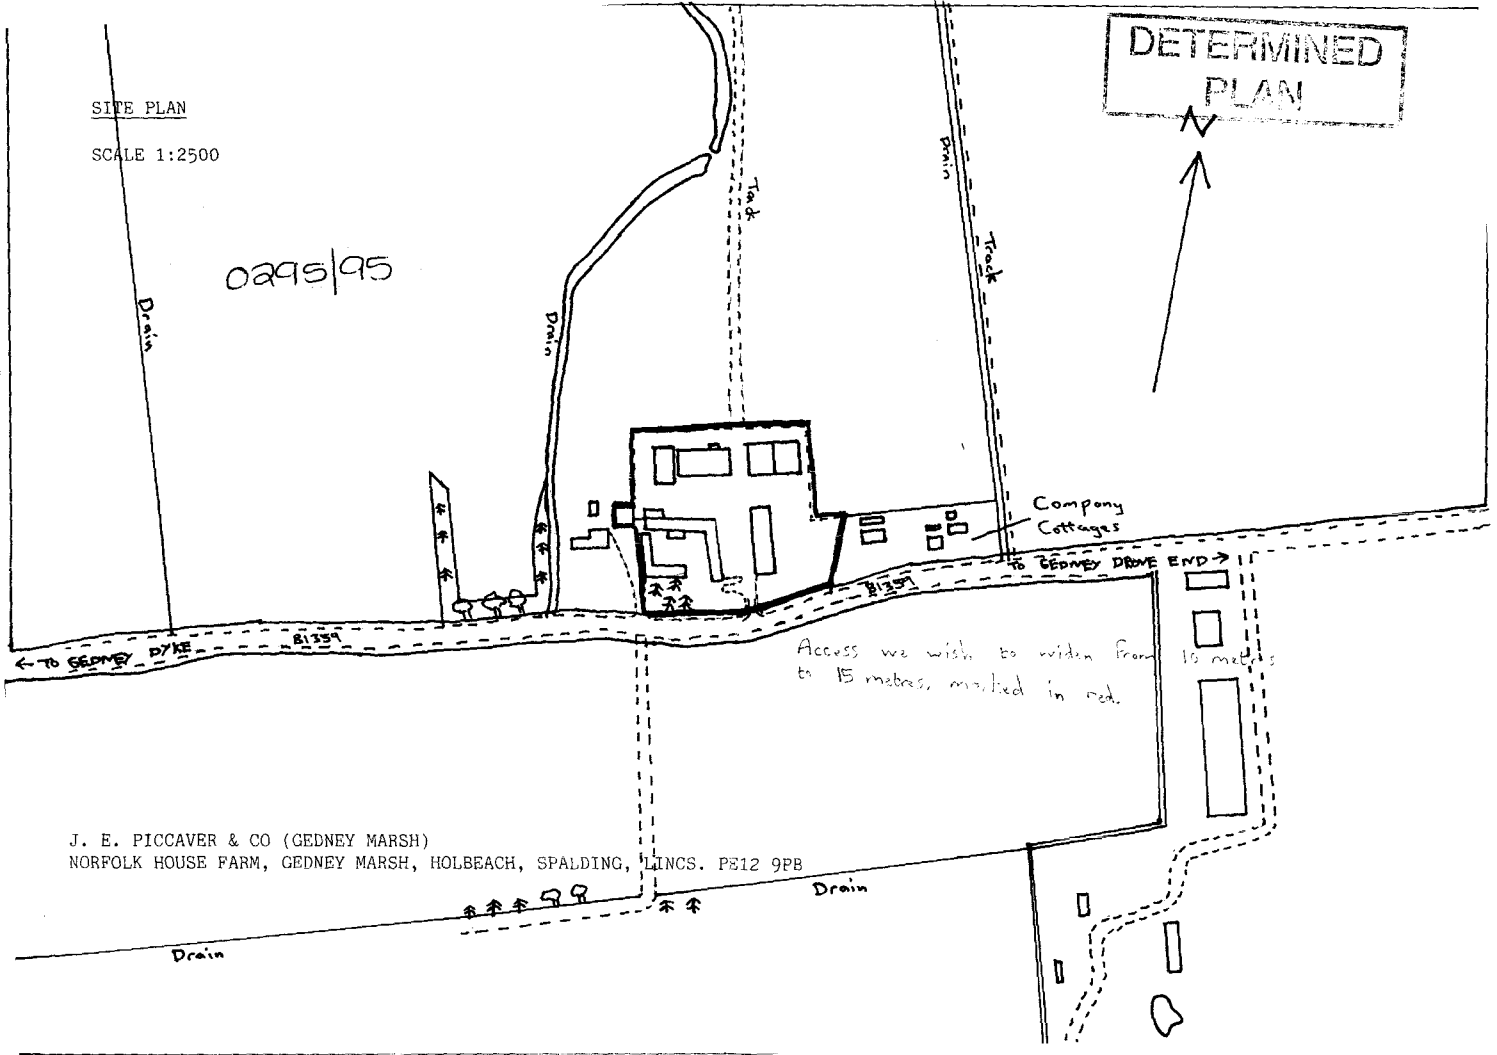

DETERMINED PLAN
SITE PLAN
SCALE 1:2500
0295/95
Drain
Track
Drain
Track
Company Cottages
TO GEDNEY DROVE END
B1359
B1359
TO GEDNEY DYKE
Access we wish to widen from 10 metres to 15 metres, marked in red.
J. E. PICCAVER & CO (GEDNEY MARSH)
NORFOLK HOUSE FARM, GEDNEY MARSH, HOLBEACH, SPALDING, LINCS. PE12 9PB
Drain
Drain