
SITE PLAN

SCALE 1:2500

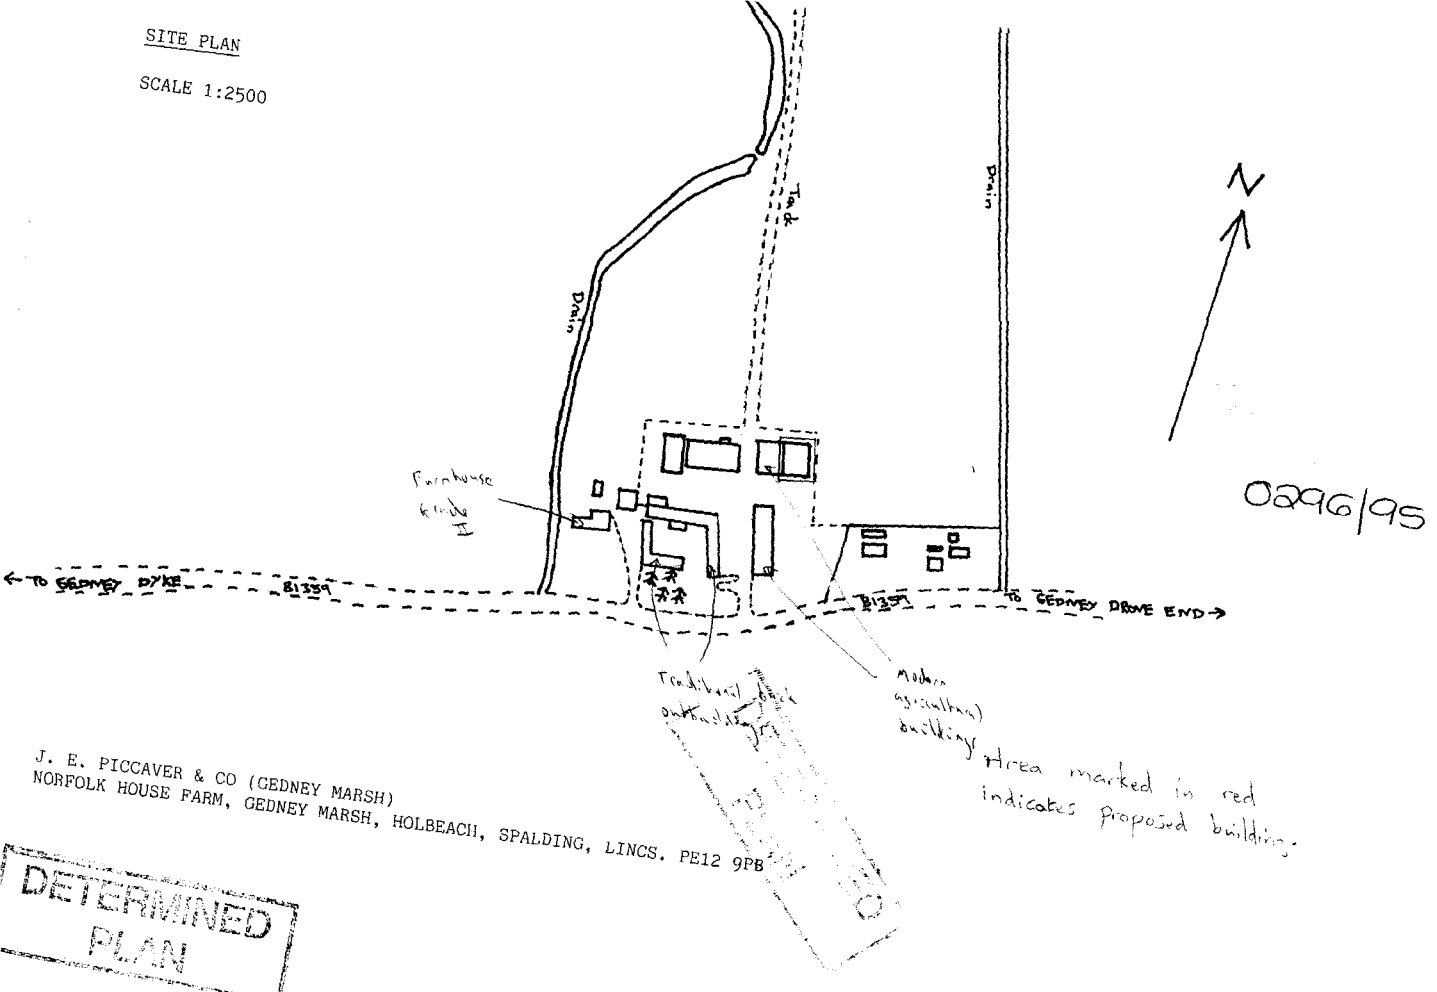

Area marked in red indicates Proposed building.

0296/95

J. E. PICCAVER & CO (GEDNEY MARSH)
NORFOLK HOUSE FARM, GEDNEY MARSH, HOLBEACH, SPALDING, LINCS. PE12 9PB

DETERMINED PLAN