


Inset 10
Gedney Drove End

For info only. not site plan.

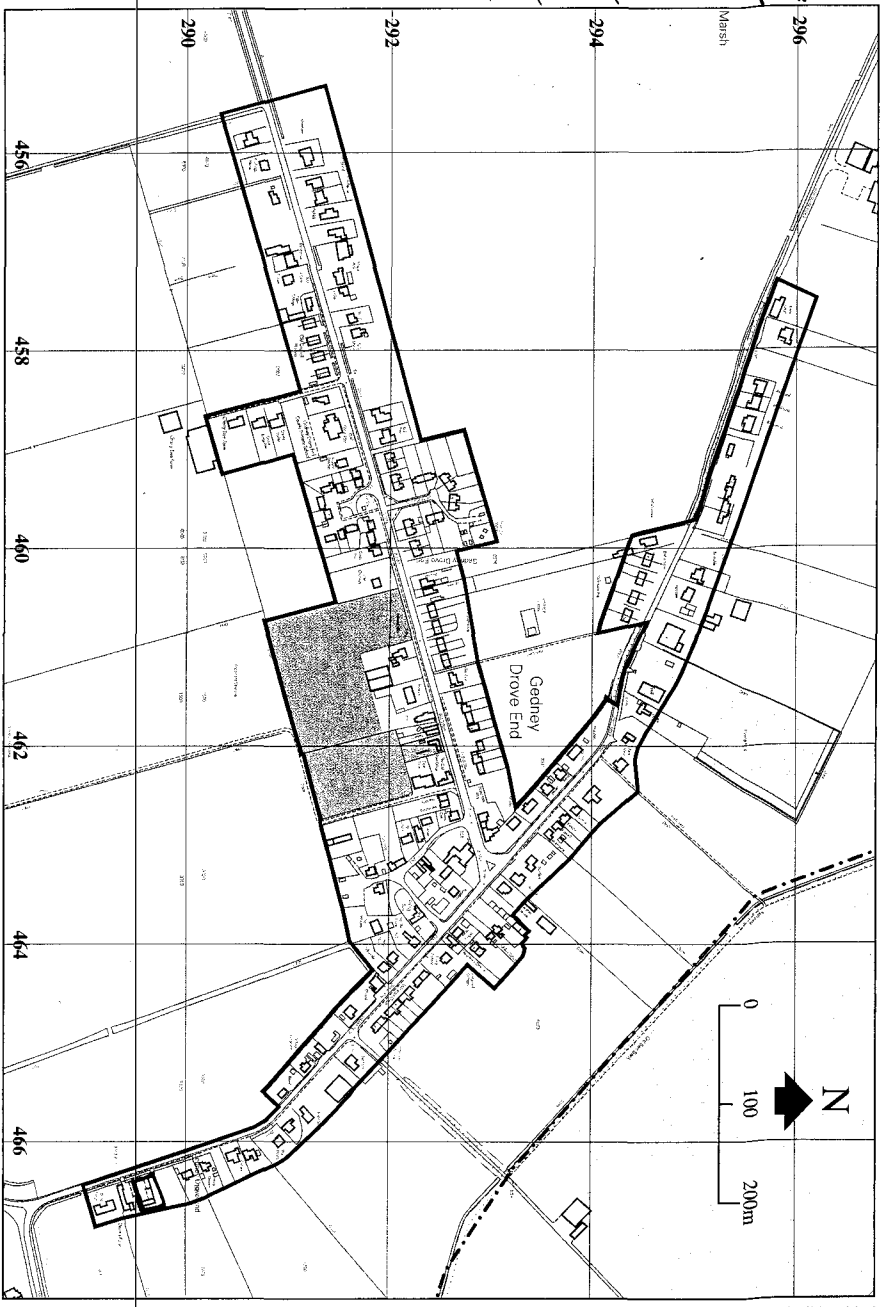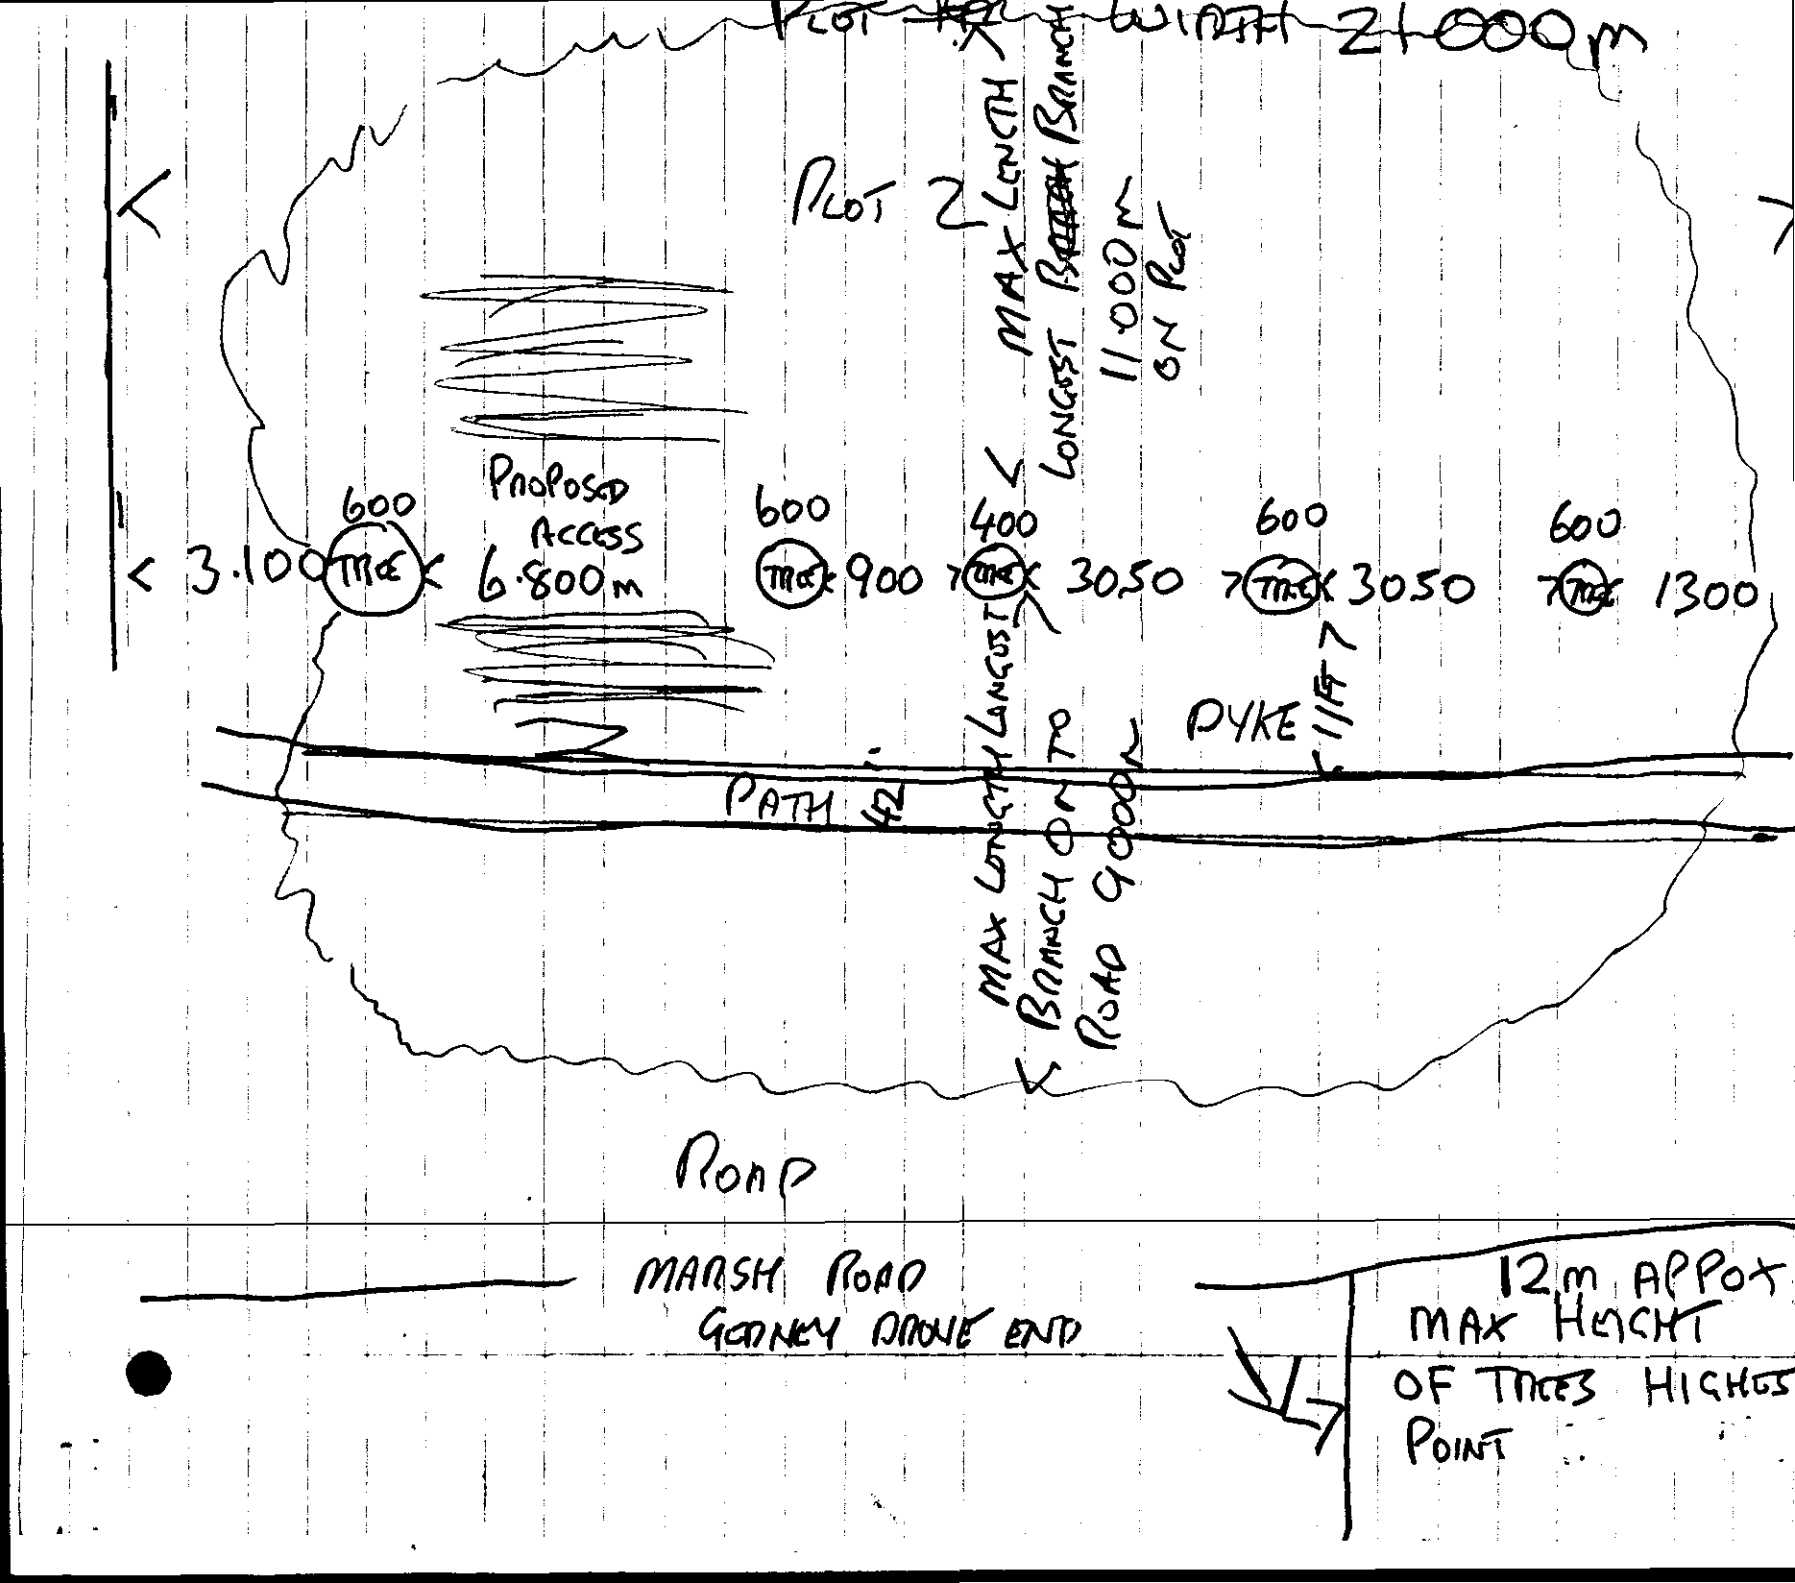

Reproduced from the Ordnance Survey mapping with the permission of the Controller of Her Majesty's Stationery Office © Crown copyright. Unauthorised reproduction infringes Crown copyright and may lead to prosecution or civil proceedings. South Holland District Council, Licence LA 079413, 1998.


PLOT 1 WIDTH 21.000m
PLOT 2
MAX LENGTH LONGEST BRANCH 11.000m ON PLOT
PROPOSED ACCESS 6.800m
600
600
400
600
600
< 3.100
900
30.50
30.50
1300
MAX LENGTH LONGEST BRANCH ON ROAD 9000m
PYKE 11ft
PATH
ROAD
MARSH ROAD GODNEY DRIVE END
12m APPOX MAX HEIGHT OF TREES HIGHES POINT

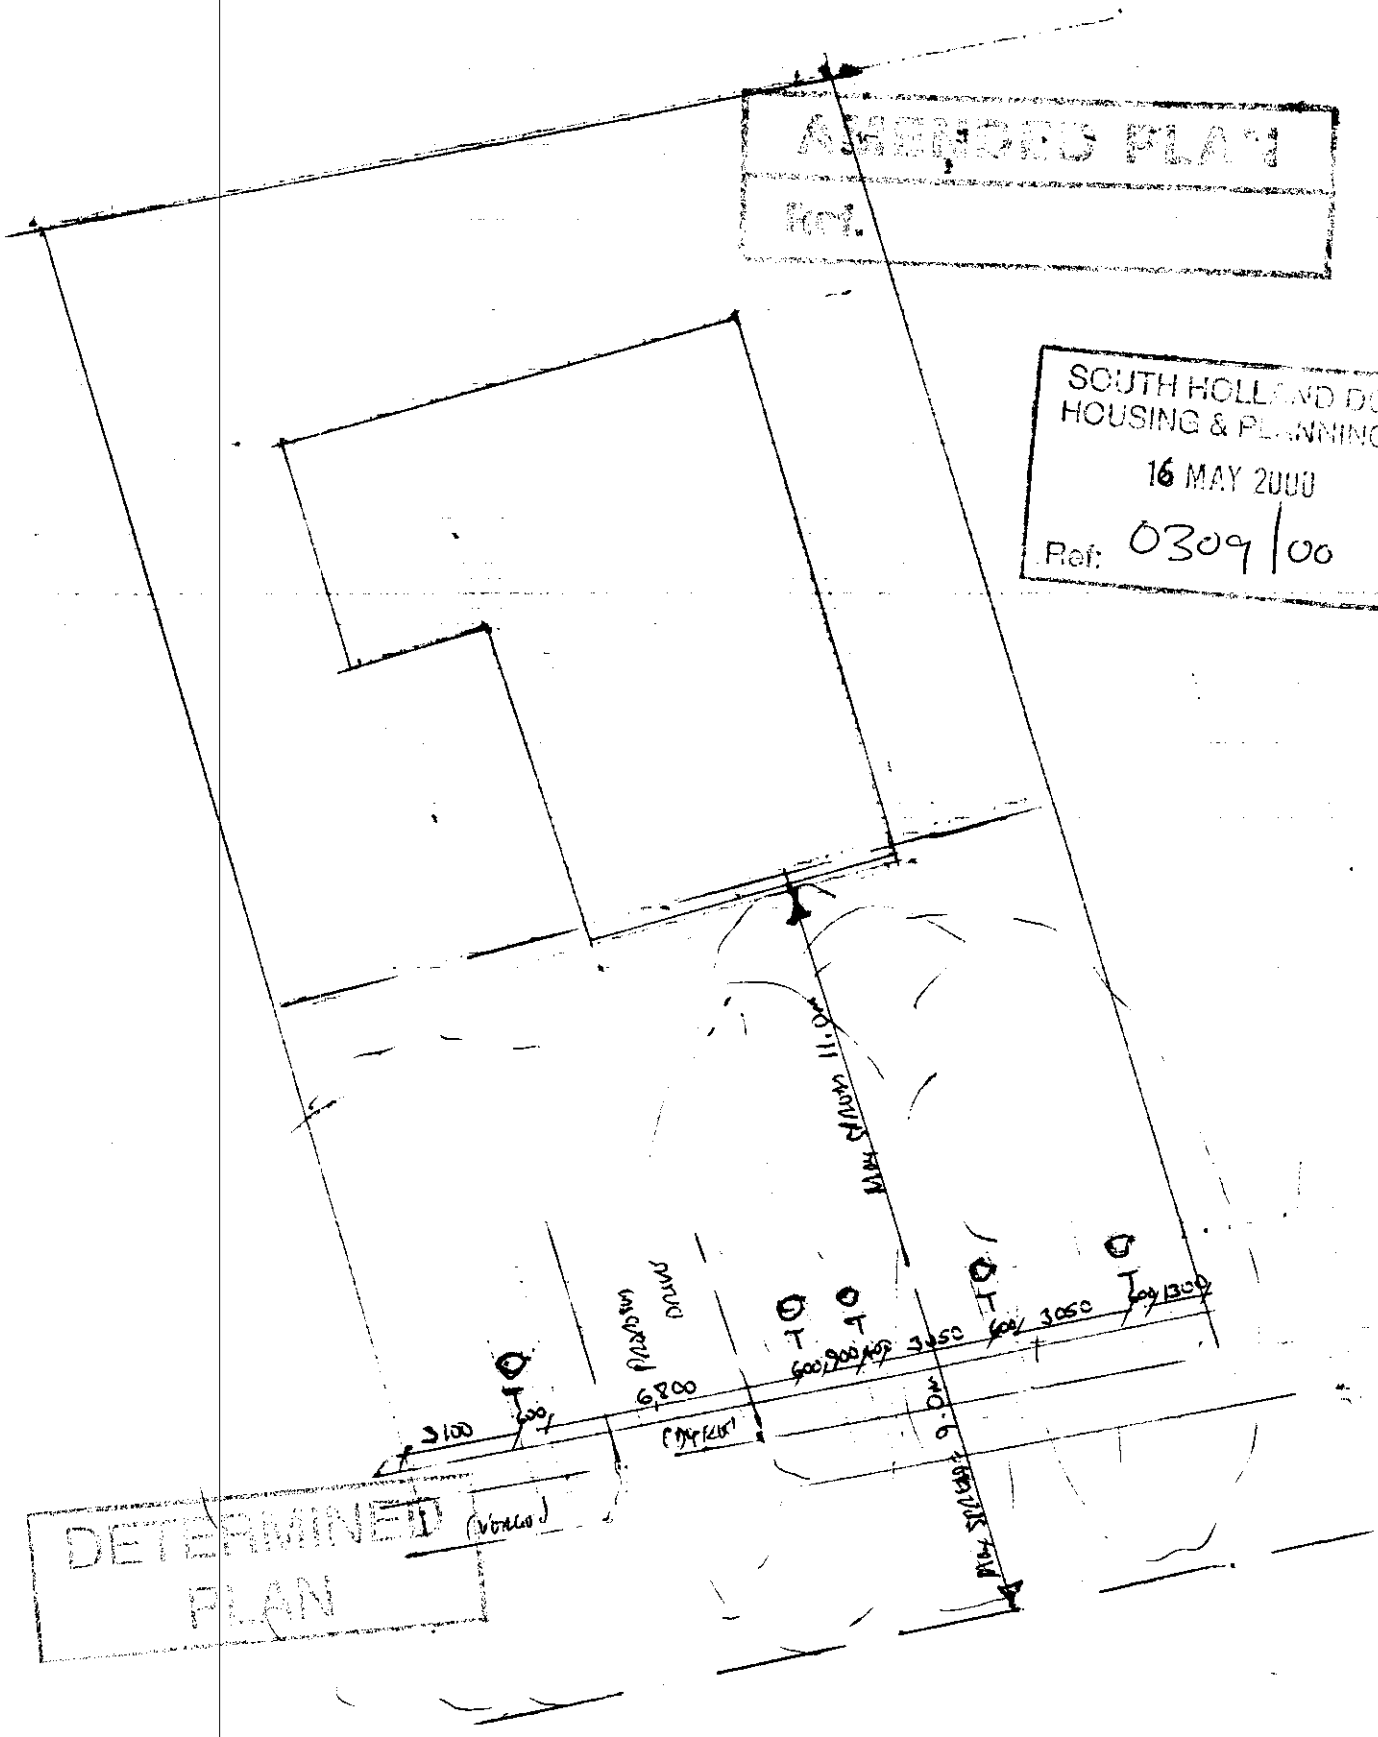


M&L N. Stoten
Plot 2C Marsh Road.
Gosney Drove Long.
H6/6/0309/00

Max Height of Trees approx. 12m.

Scale : 1:200

PROPOSED RESIDENTIAL BUILDING PLOTS
AT MARSH ROAD
GEDNEY DROVE END
NEAR HOLBEACH
LINCOLNSHIRE

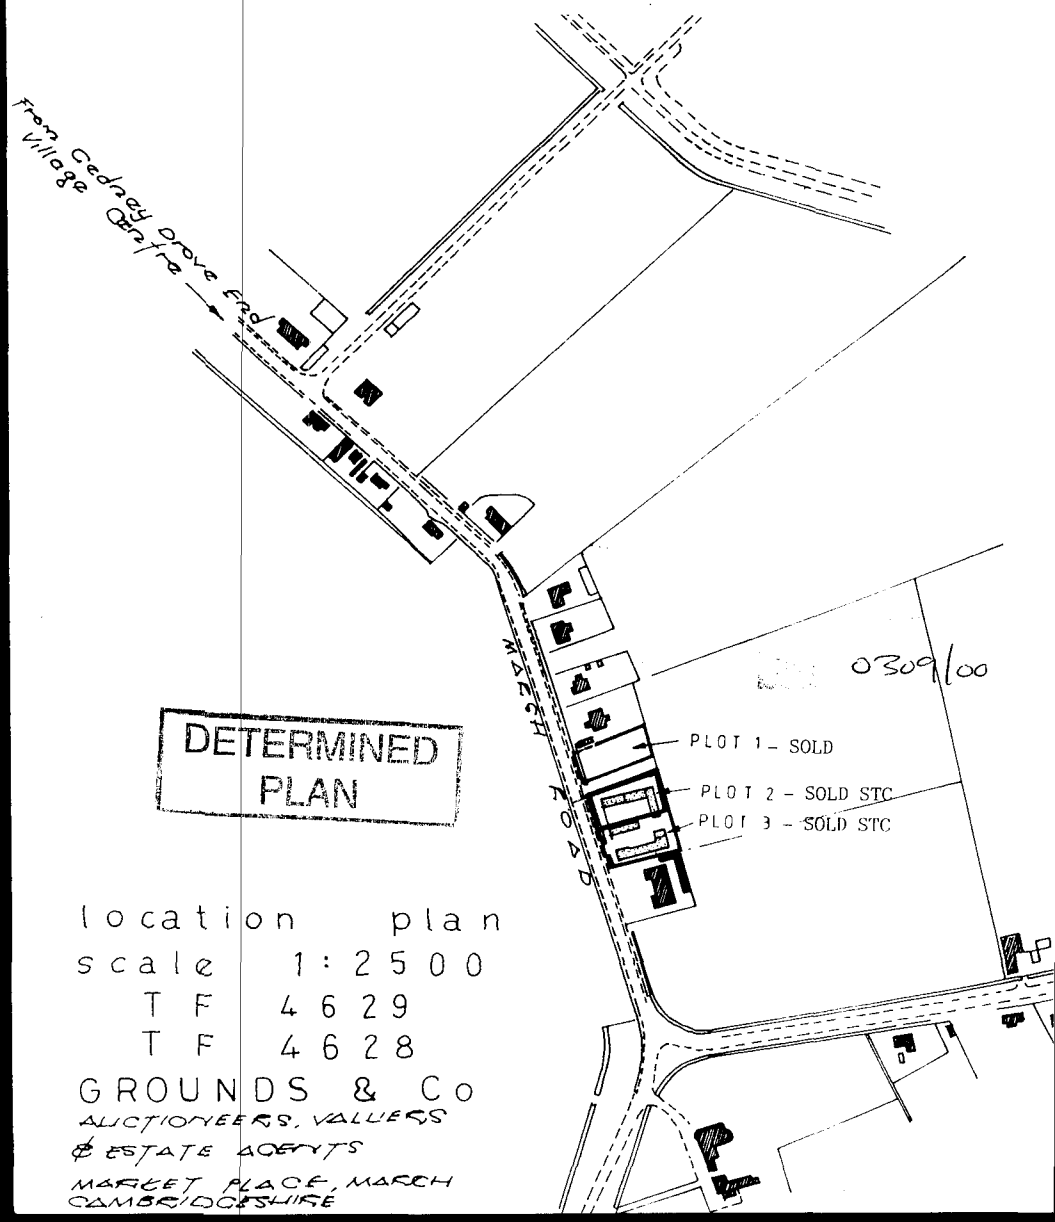

DETERMINED PLAN

location plan
scale 1:2500
TF 4629
TF 4628

GROUNDS & Co
AUCTIONEERS, VALUERS
& ESTATE AGENTS
MARKET PLACE, MARCH
CAMBRIDGESHIRE