GLENFIELD HOMES




SITE PLAN 1:500

N

Ref: 0362/00

DRAWING
24 MAR
ISSUED

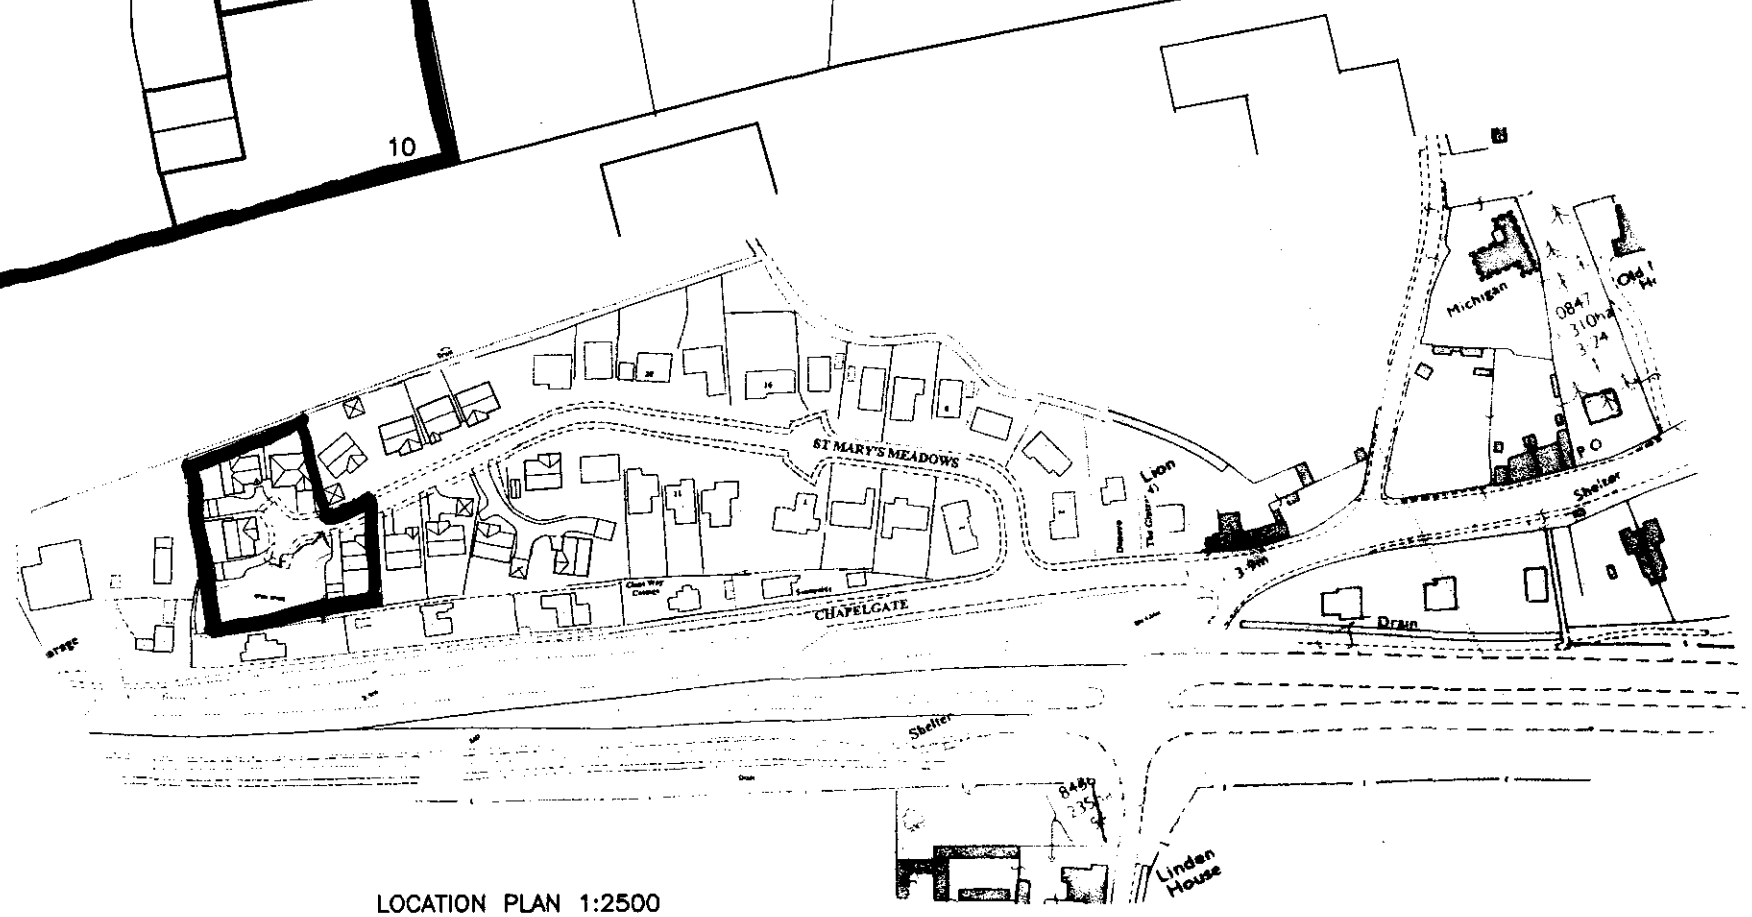

LOCATION PLAN 1:2500

DETERMINED
PLAN

Rev.	Notes	Date.

Client.
GLENFIELD HOMES

Project.
St MARY'S MEADOW GEDNEY

Title.
Layout for plots 10,11,12 & 14

Dwg No. 384-01-A3-027

Scale. 1:500 | Date. MAR 2000

Drawn by. ARK | Status. Planning

Town & Country Planning
Ecology
Landscape Architecture

Robert Doughty Consultancy

32 High Street, Helpringham, Sleaford NG34 0RA Tel: (01529) 421648
Fax: (01529) 421358 E-Mail: robertdoughty@rdc-landplan.demon.co.uk

2.265H

5.60Ac.

0.2Ac

.28%

3.62

26

42 Ac.

2.

.3 3.57%

0.2

1.4H

3.48Ac

5.7%

1988 AREA


GLENFIELD HOMES

October 89.

N


DRAWING

ISSUED

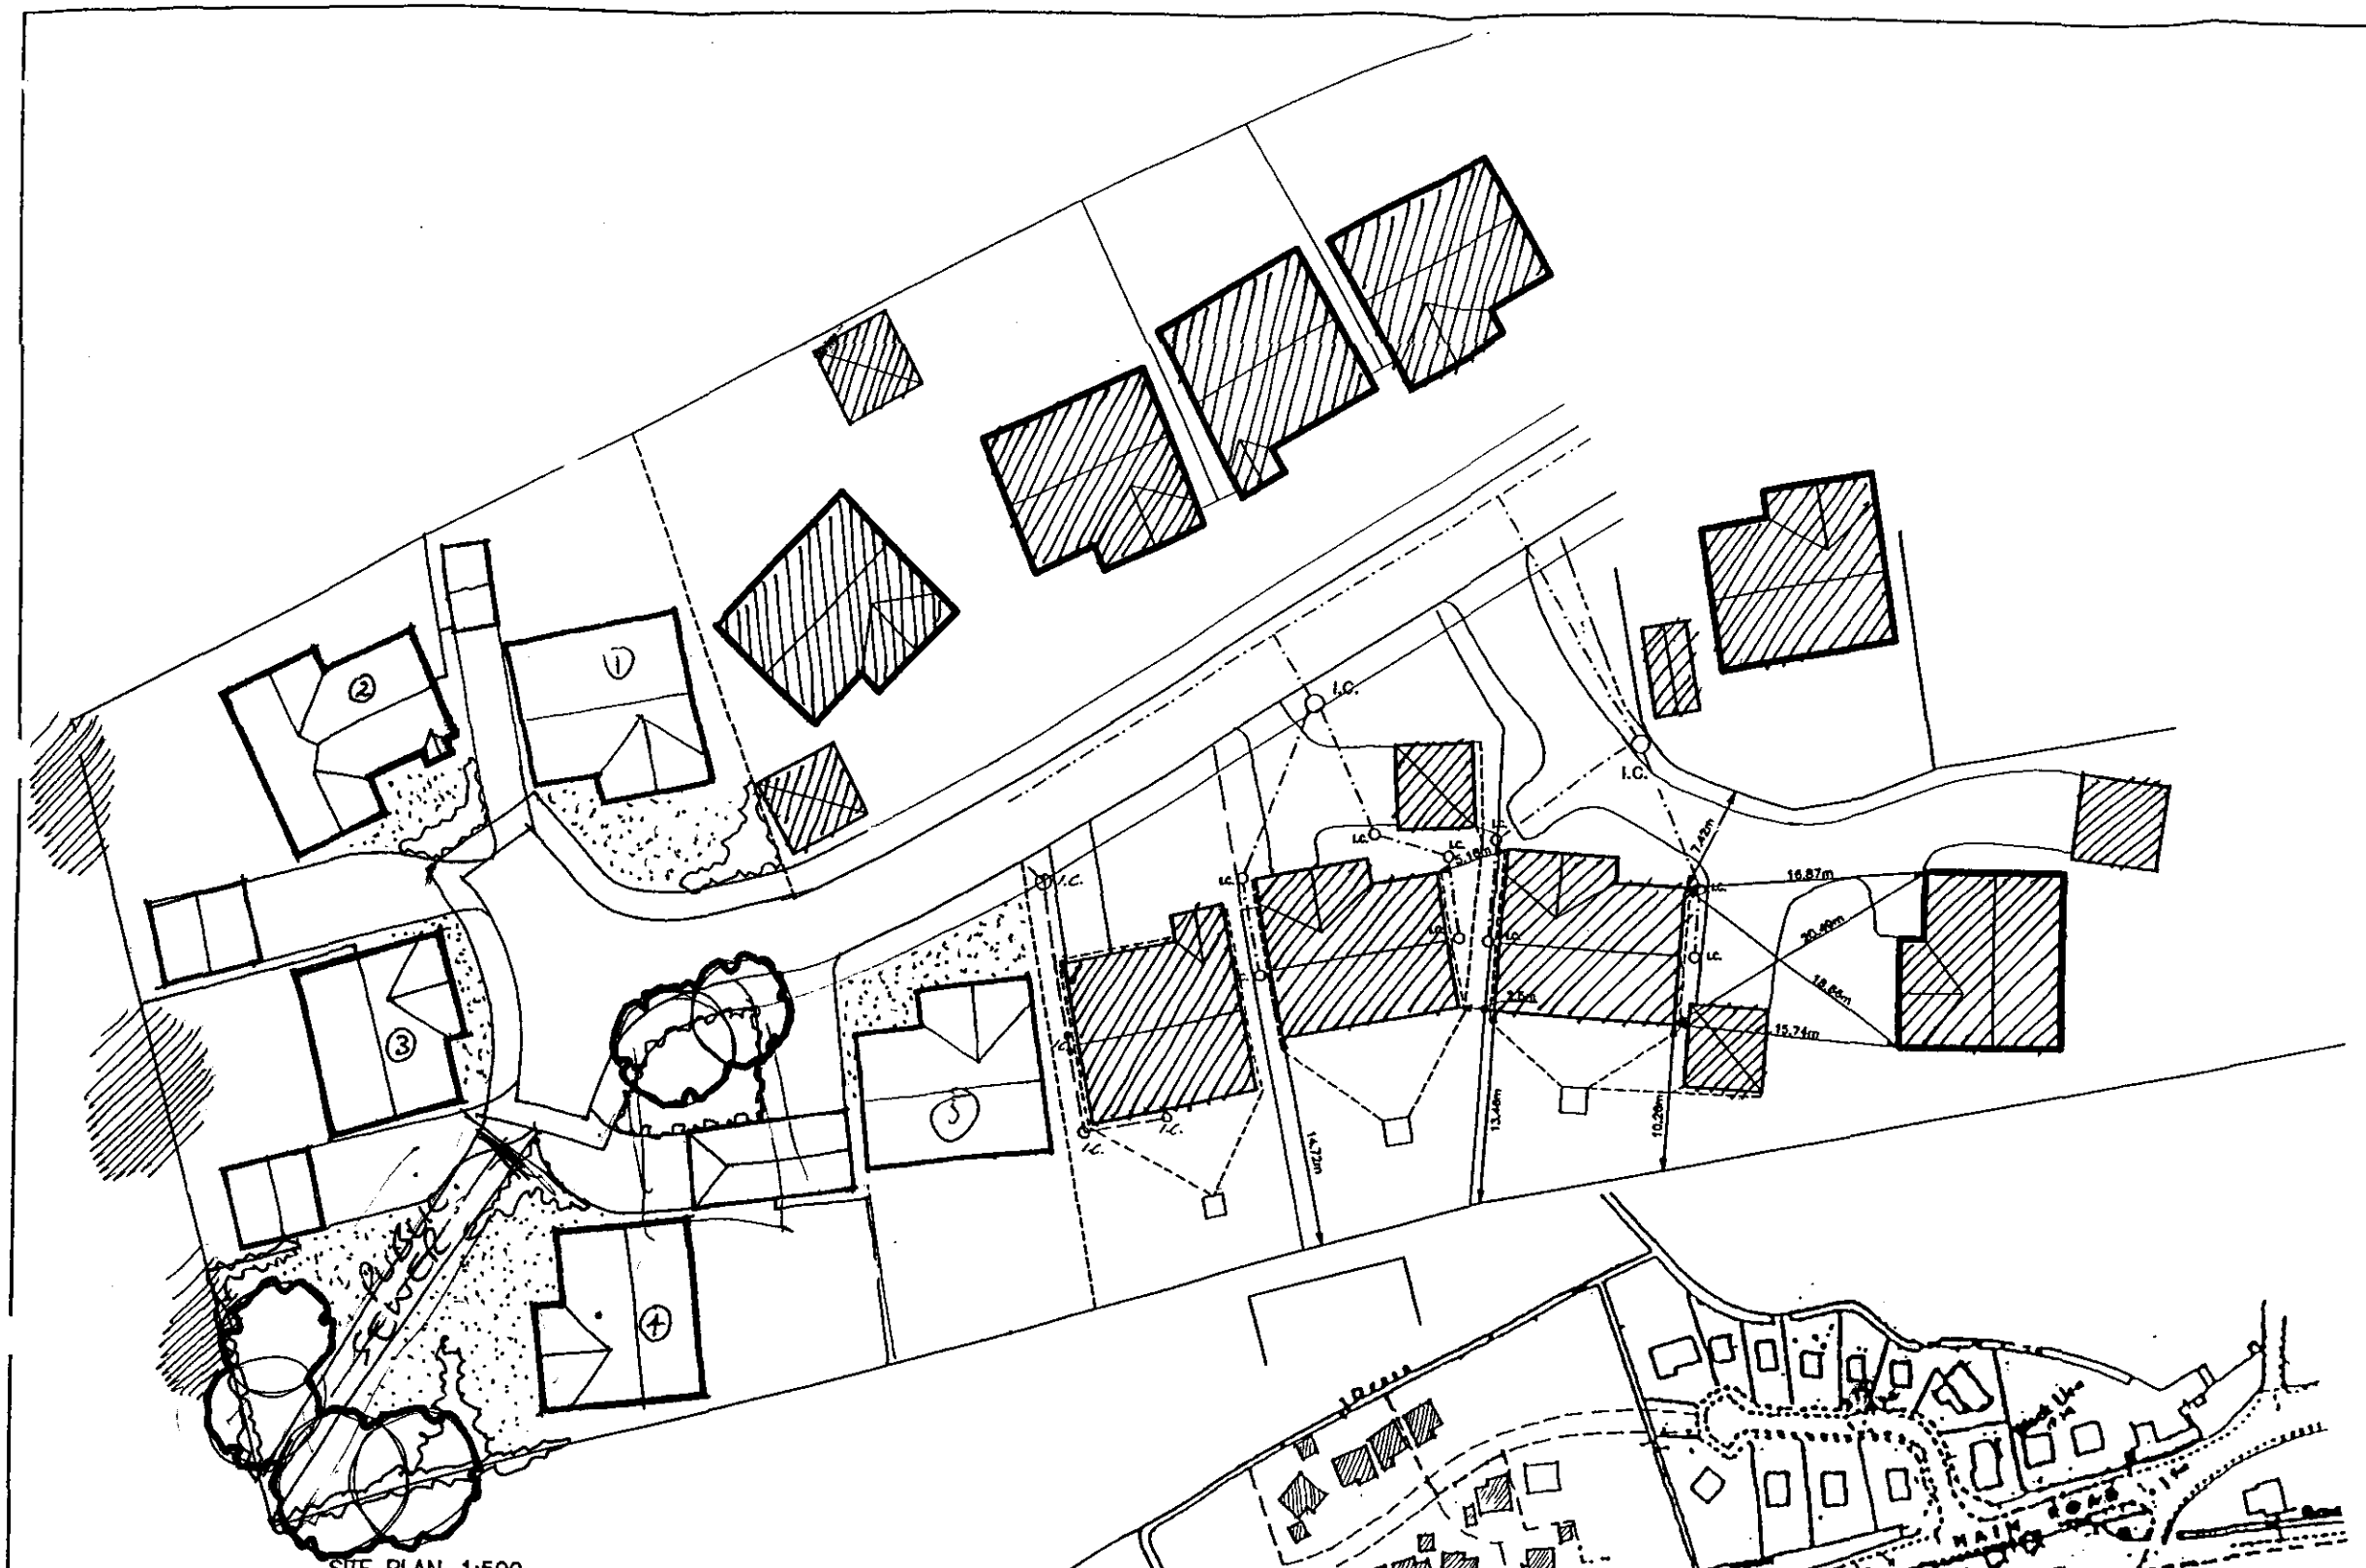

SITE PLAN 1:500

2730.

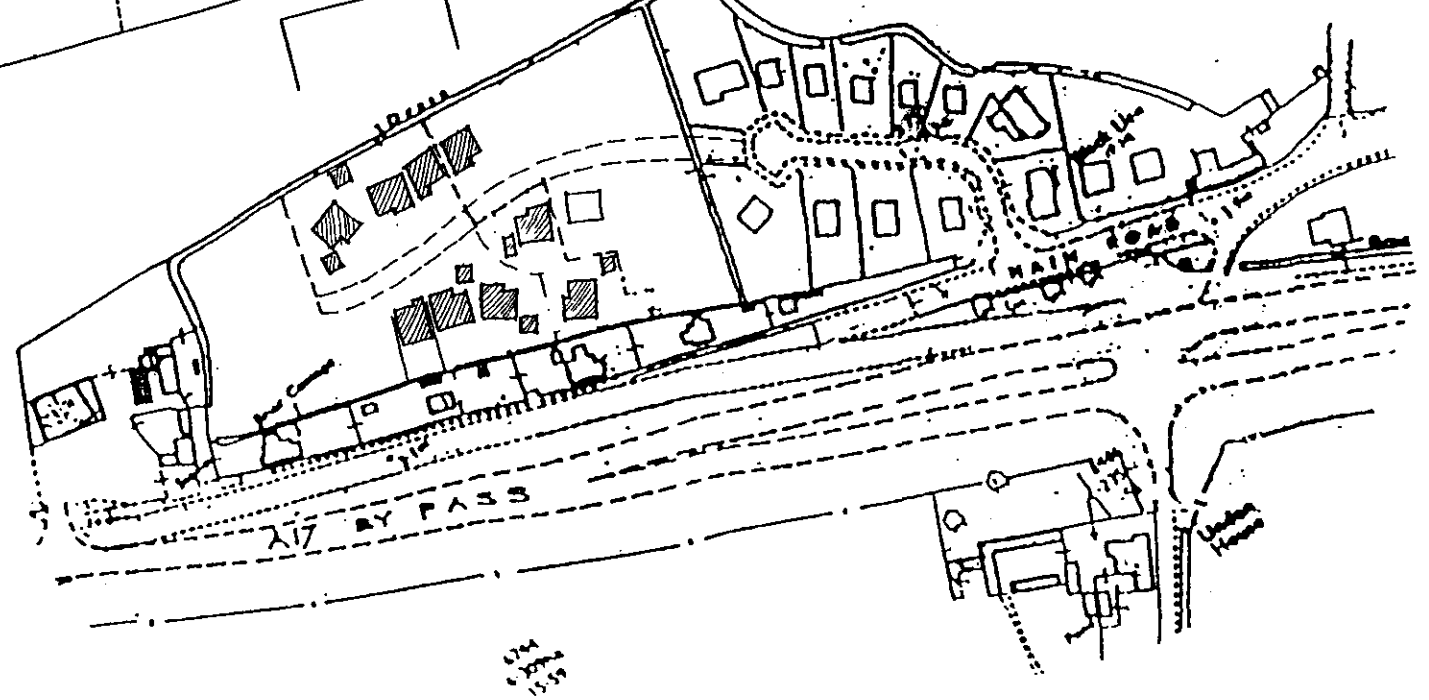

LOCATION PLAN 1:2500

"Reproduced from the 1995 Ordnance Survey 1:2500 map with the permission of the Controller of HM Stationery Office. Crown copyright reserved."
Robert Doughty Consultancy Licence Number AR 353729X0001

Rev.	Notes.	Date.

Client.
GLENFIELD HOMES

Project.
St MARY'S MEADOW GEDNEY

Title.
SETTING OUT

Dwg No. 384-01-A3-20


Scale. 1:500 | Date. 05-01-00

Drawn by. G.J. | Status. SKETCH.


Town & Country Planning
Ecology
Landscape Architecture

Robert Doughty Consultancy


32 High Street, Helpringham, Sleaford NG34 0RA Tel: (01529) 421646
Fax: (01529) 421356 E-Mail: robertdoughty@rdc-landplan.demon.co.uk

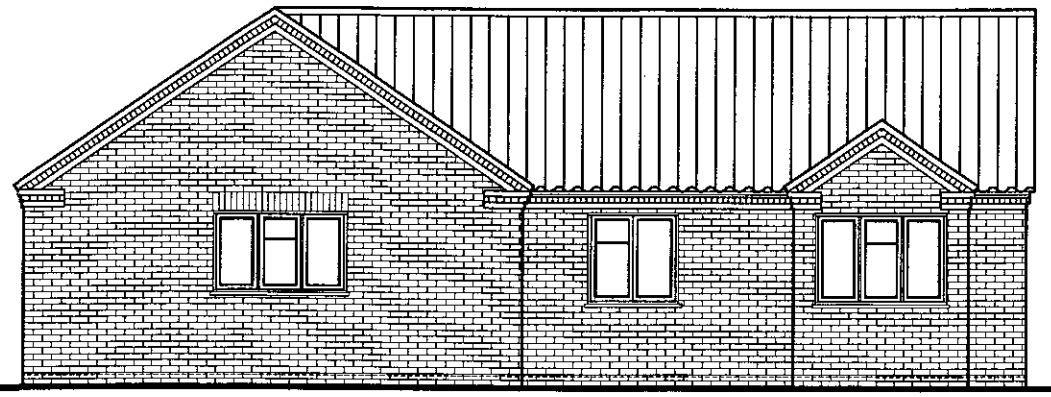


FRONT ELEVATION

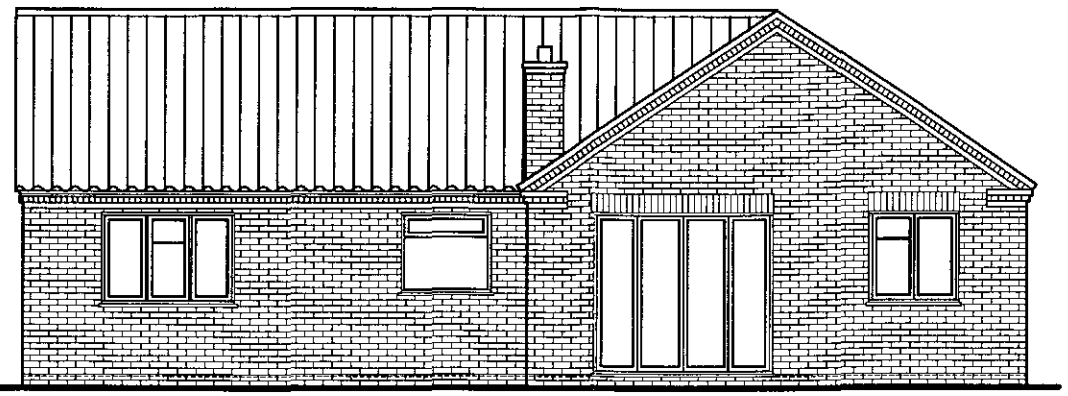

REAR ELEVATION

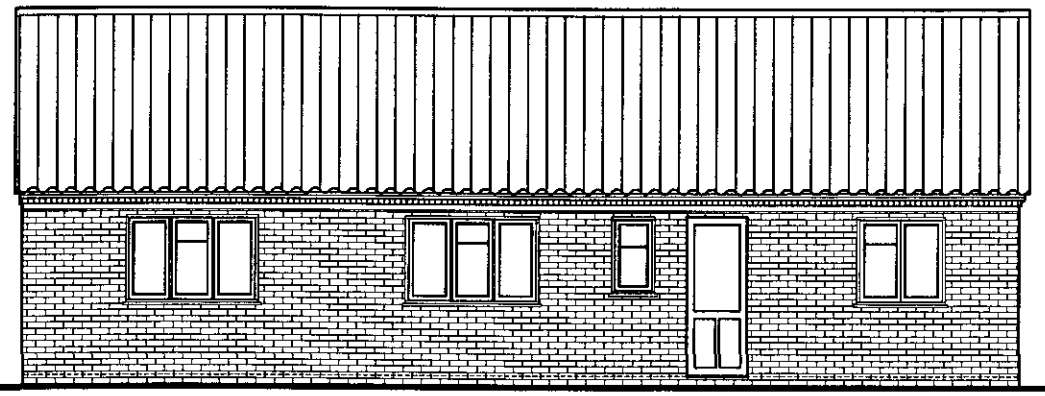


SIDE ELEVATION

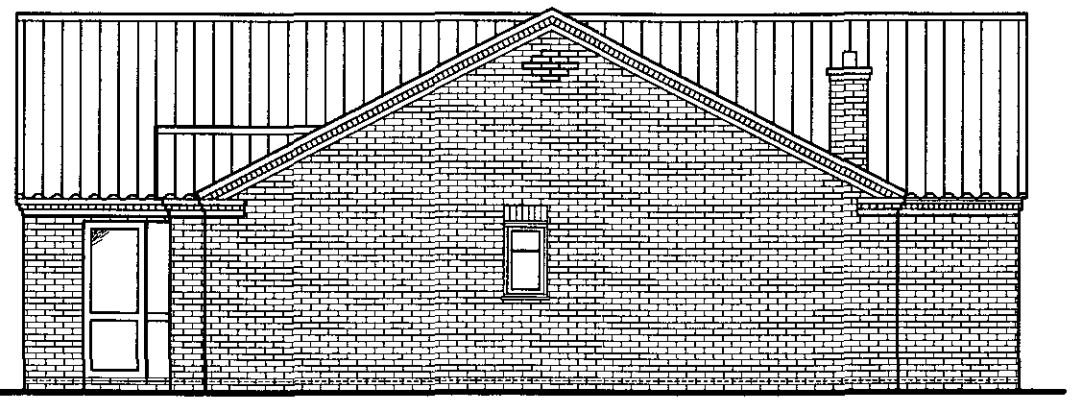

SIDE ELEVATION

SIDE ELEVATION

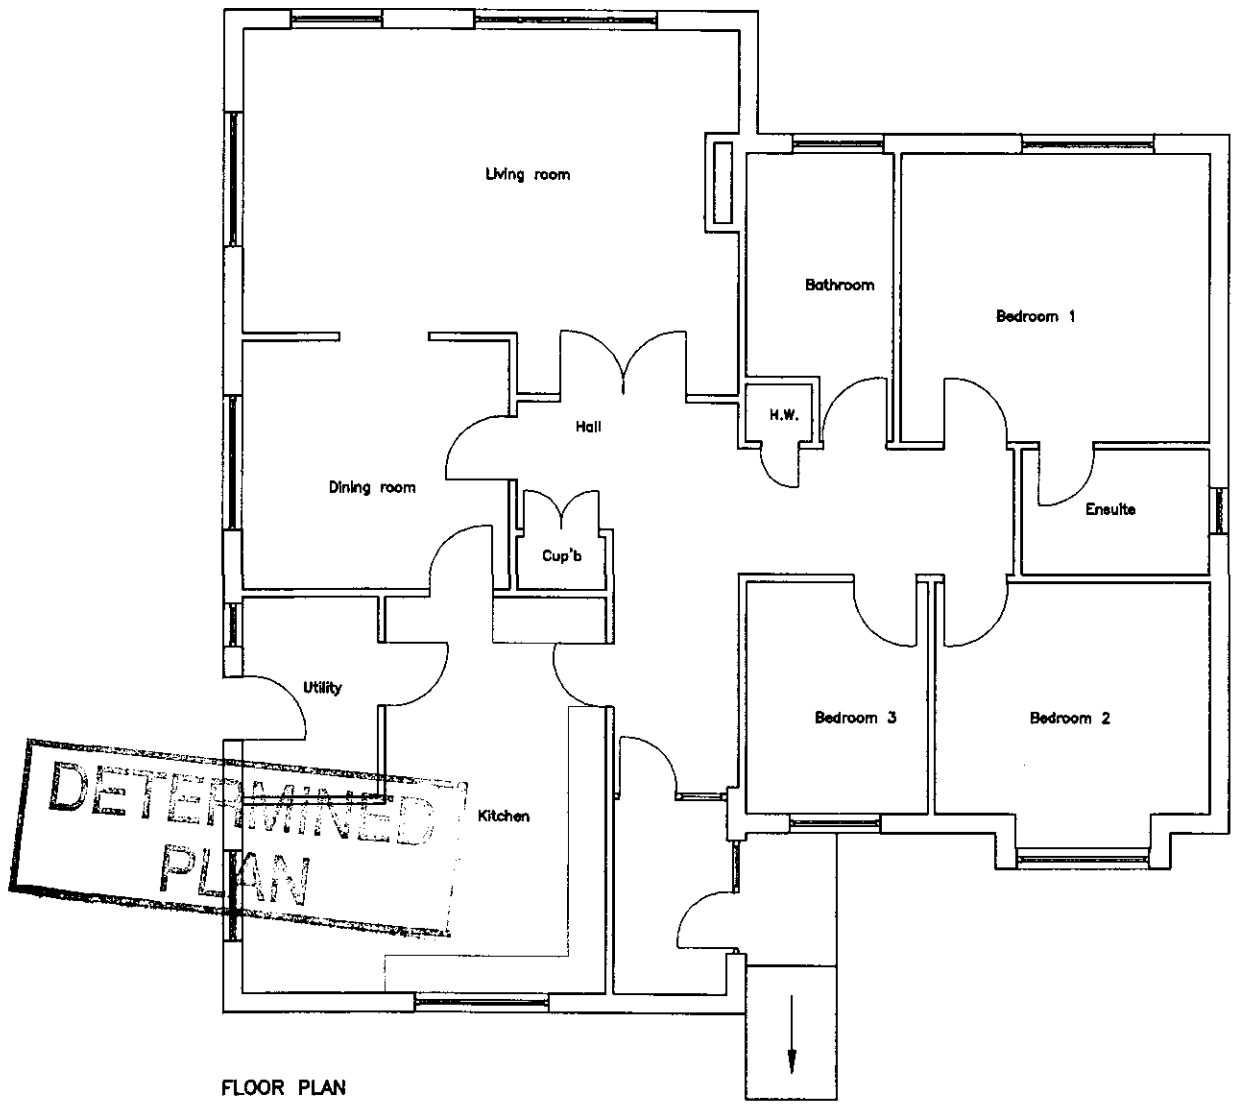

FLOOR PLAN

DETERMINED PLAN

DRAWING
24 MAR 2000
ISSUED
0362/09

Rev.	Notes.	Date.


Client.
GLENFIELD HOMES.

Project.
St. MARY'S MEADOW
GEDNEY


Title.
GLENCROFT
PROPOSED EXTERNAL ELEVATIONS
AND FLOOR PLAN

Dwg No. 384-01-A3-018	
Scale. 1:100	Date. MAR 2000
Drawn by. ARK	Status. Planning


Town & Country Planning
Ecology
Landscape Architecture
Robert Doughty Consultancy
32 High Street, Helpringham, Sleaford NG34 0RA Tel: (01529) 421846
Fax: (01529) 421358 E-Mail: robertdoughty@rdc-landplan.demon.co.uk

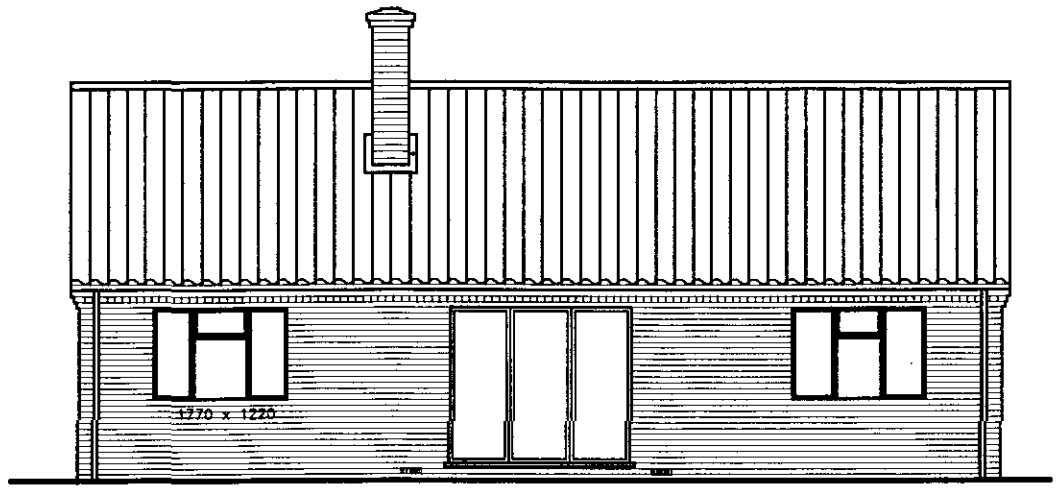


REAR ELEVATION SOUTH

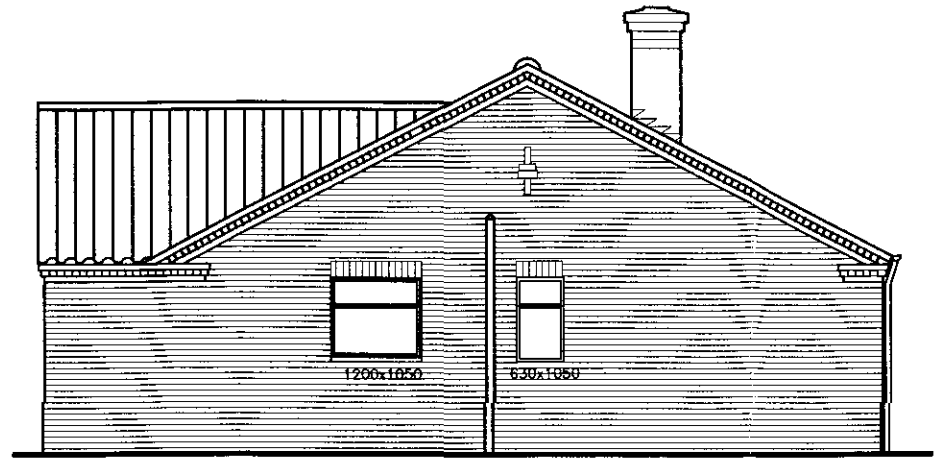


SIDE ELEVATION EAST

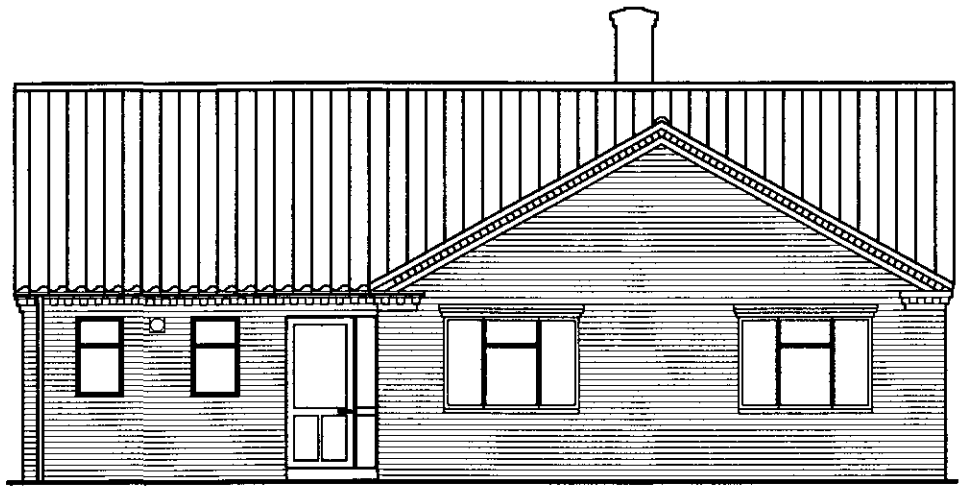

FRONT ELEVATION NORTH

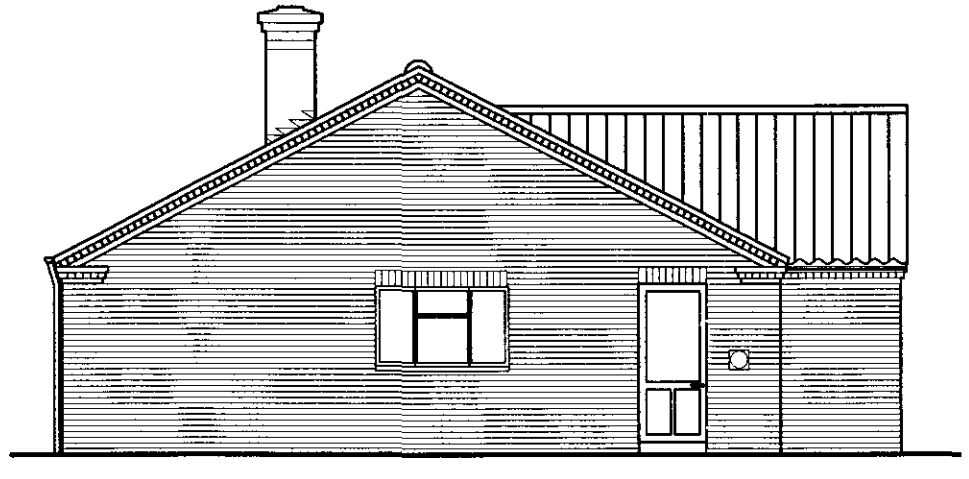

SIDE ELEVATION WEST

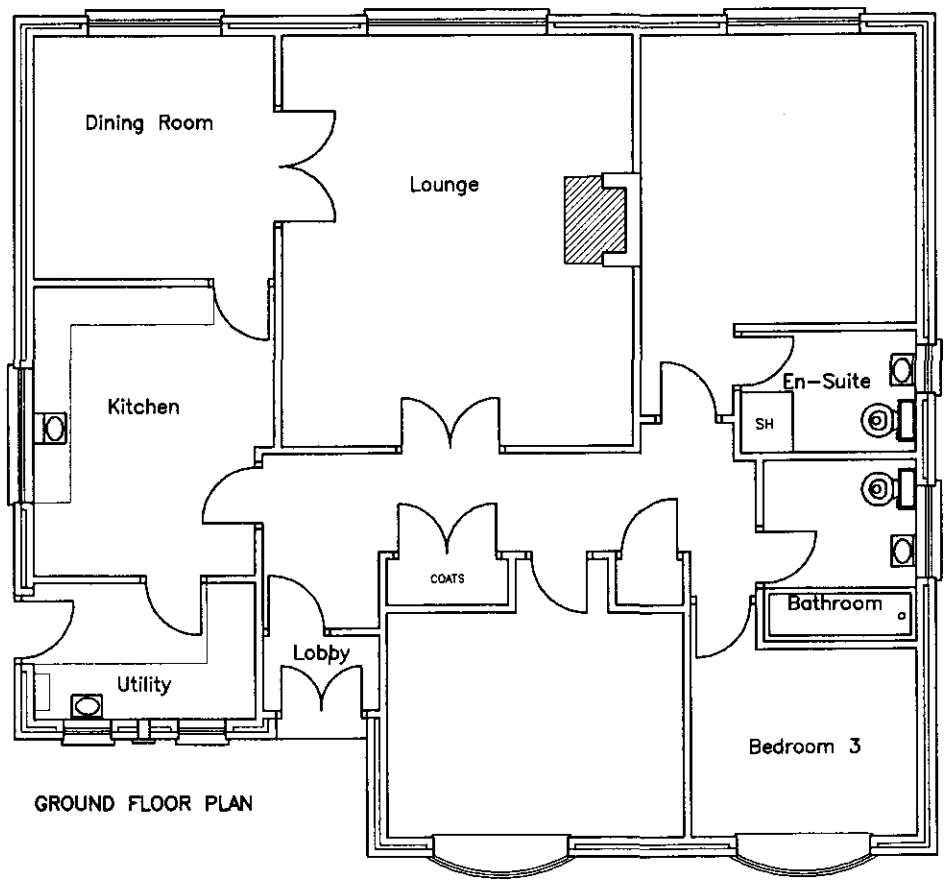

GROUND FLOOR PLAN

DETERMINED PLAN

0362/00

DRAWING
24 MAR 2000
ISSUED

Rev.	Notes.	Date.

Client.
GLENFIELD HOMES.

Project.
St. MARY'S MEADOW
GEDNEY

Title.
GLENDALE
PROPOSED EXTERNAL ELEVATIONS
AND FLOORPLANS

Dwg No. 384-01-A1-028	
Scale. 1:100	Date. MAR 2000
Drawn by. ARK	Status. Planning


Town & Country Planning
Ecology
Landscape Architecture

Robert Doughty Consultancy

32 High Street, Helpringham, Sleaford NG34 0RA Tel: (01529) 421646
Fax: (01529) 421358 E-Mail: robertdoughty@rdc-landplan.demon.co.uk



FRONT ELEVATION

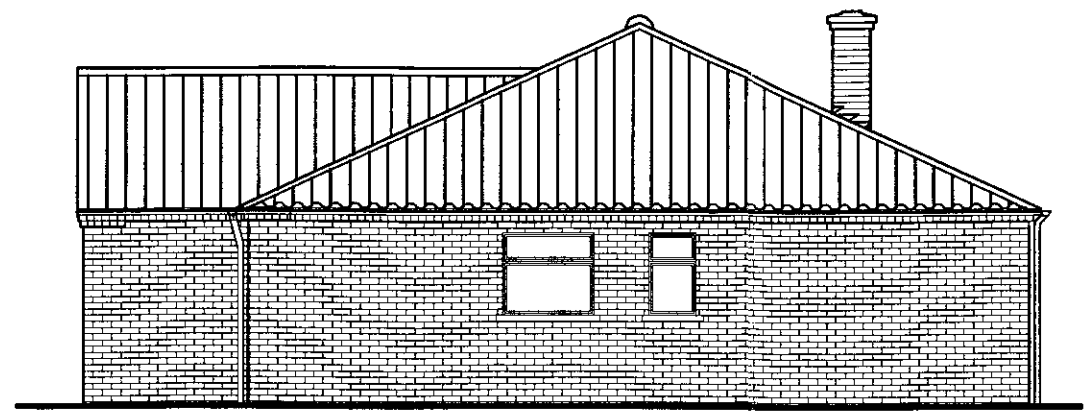

SIDE ELEVATION




REAR ELEVATION



SIDE ELEVATION

0362/00

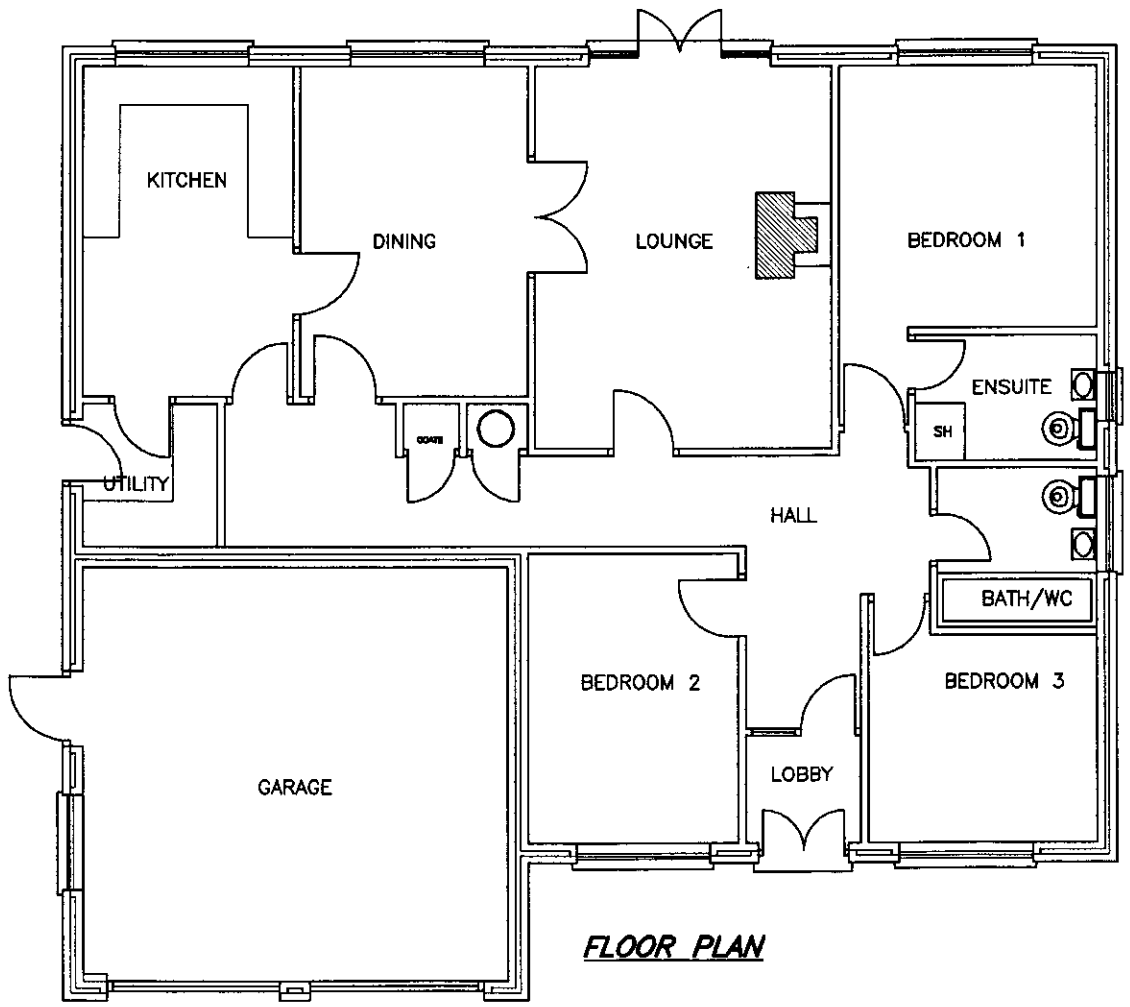

FLOOR PLAN

DETERMINED PLAN

DRAWING
24 MAR 2000
ISSUED

Rev.	Notes.	Date.

Client.
GLENFIELD HOMES.

Project.
St. MARY'S MEADOW
GEDNEY

Title.
GLENWOOD
PROPOSED EXTERNAL ELEVATIONS
AND FLOORPLAN

Dwg No. 384-01-A1-024

Scale. 1:100 | Date. MAR 2000

Drawn by. ARK | Status. Planning

Town & Country Planning
Ecology
Landscape Architecture

Robert Doughty Consultancy

32 High Street, Helpringham, Sleaford NG34 0RA Tel: (01529) 421646
Fax: (01529) 421358 E-Mail: robertdoughty@rdc-landplan.demon.co.uk



PLANT SCHEDULE

TREES

No.	Ref.	Species	Size/Specification
1	C	Crataegus laevigata 'Pauls Scarlet'	10-12/SS br
1	Cl	Crataegus laevigata 'Plena'	10-12/SS br
5	Cm	Crataegus monogyna	8-10/S br
5	Bp	Betula pendula	10L 250-300/S cg
3	Fe	Fraxinus excelsior	10-12/SS br
3	Sa	Sorbus aucuparia	8-10/S br

UNDERSTOREY SHRUBS

No.	Ref.	Species	Size/Specification	Plant Density
100	Lv	Ligustrum vulgare	1+1/60-80 br	750 c/cs
65	Rc	Rosa canina	1+1/60-80 br	750 c/cs
35	Cm	Crataegus monogyna	1+1/60/80 br	750 c/cs

HEDGEROW MIX

No.	Ref.	Species	Size/Specification	Plant Density
54	Cm	Crataegus monogyna	2L cg/40-60	500 c/cs
12	Ca	Corylus avellana	2L cg/40-60	500 c/cs
12	Rc	Rosa canina	2L cg/20-30	500 c/cs

SHRUB BED PLOT 10

No.	Ref.	Species	Size/Specification	Plant Density
7	Cb	Caenothus 'Blue Mound'	3L/30-40 cg	750 c/cs
13	Pe	Potentilla 'Elizabeth'	3L/30-40 cg	750 c/cs

SHRUB BED PLOT 11

No.	Ref.	Species	Size/Specification	Plant Density
10	Cn	Chaenomeles x superba 'Nicoline'	3L/40-60 cg	750 c/cs
10	Cs	Chaenomeles speciosa 'Moerloosei'	3L/40-60 cg	750 c/cs
5	Cb	Caenothus 'Blue Mound'	3L/30-40 cg	750 c/cs

SHRUB BED PLOT 12

No.	Ref.	Species	Size/Specification	Plant Density
20	La	Lavandula angustifolia	3L/20-30 cg	500 c/cs

SHRUB BED PLOT 14

No.	Ref.	Species	Size/Specification	Plant Density
13	Pa	Potentilla 'Abbots Wood'	3L/30-40 cg	750 c/cs
7	La	Lavandula angustifolia	3L/20-30 cg	500 c/cs

Planting Notes:

All trees to be adequately staked and tied as necessary and half a bag of peat free tree and shrub compost incorporated into the backfill for each tree pit. A top dressing of Enmag fertiliser shall be made to all shrub areas and trees following planting, strictly in accordance with manufacturer's instructions. Hedgerow plants to be protected from rabbits and other pests.

All shrubs to be randomly mixed within planting areas.

DETERMINED PLAN

BOUNDARY TREATMENT

Symbol	Height	Fence Type
———	1.8m	Close Borded
- - - - - -	1.2m	Close Borded
-I—I—I—	1.2m	Post and Rail

28 MAR 2000
Ref: 0362/00

St Mary's Meadows, Gedney

DETAILED LANDSCAPE

Dwg No.: 384/01/29 **Scale: 1:200** **March 2000**

DRAWING
27 MAR 2000
ISSUED

Town & Country Planning
Ecology
Landscape Architecture

Robert Doughty Consultancy