

GLENFIELD HOMES

Design sheet

SINGLE GARAGE


Dwg 384/2/3 1:100 APRIL 97

Town & Country Planning


Landscape Architecture

Robert Doughty Consultancy


32 High Street, Helpringham, Sleaford NG34 0RA Tel: (01529) 421846 Fax: (01529) 421358

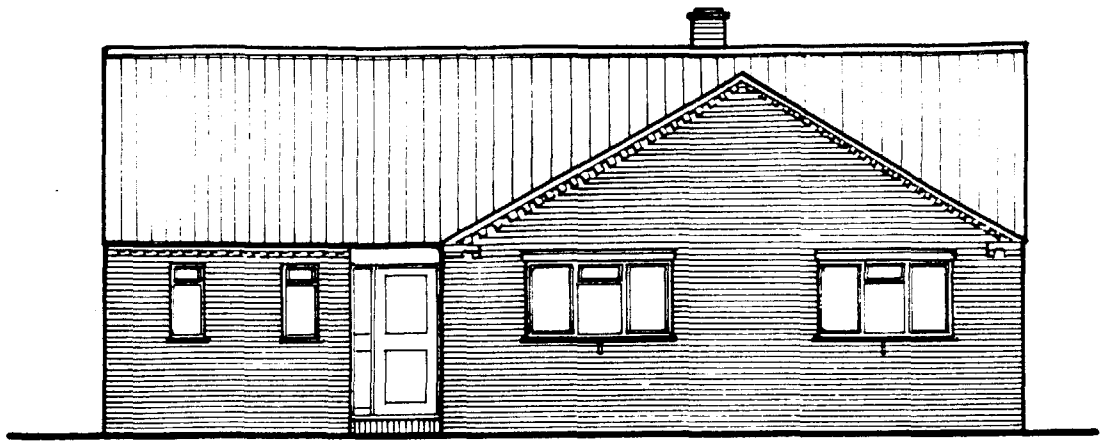


Front elevation

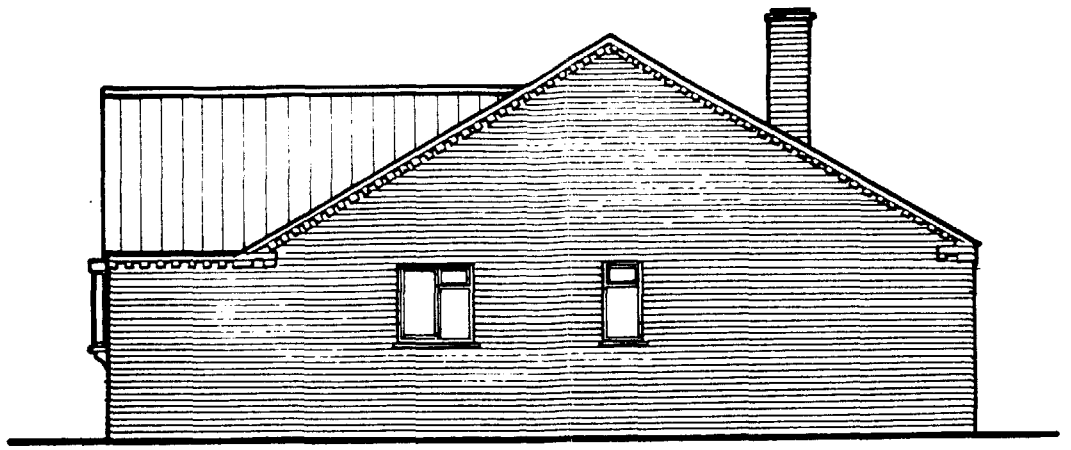

Side elevation

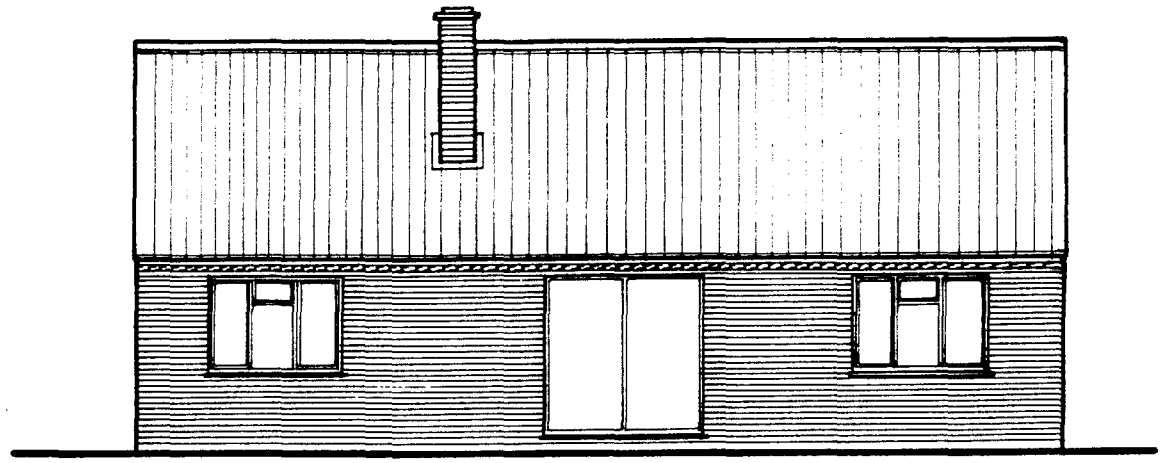


Rear elevation

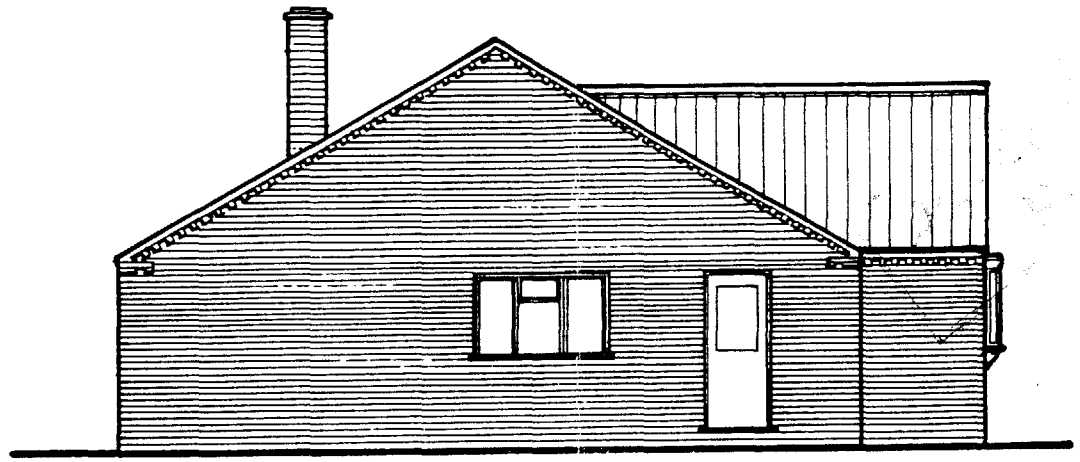

Side elevation

0344/97.

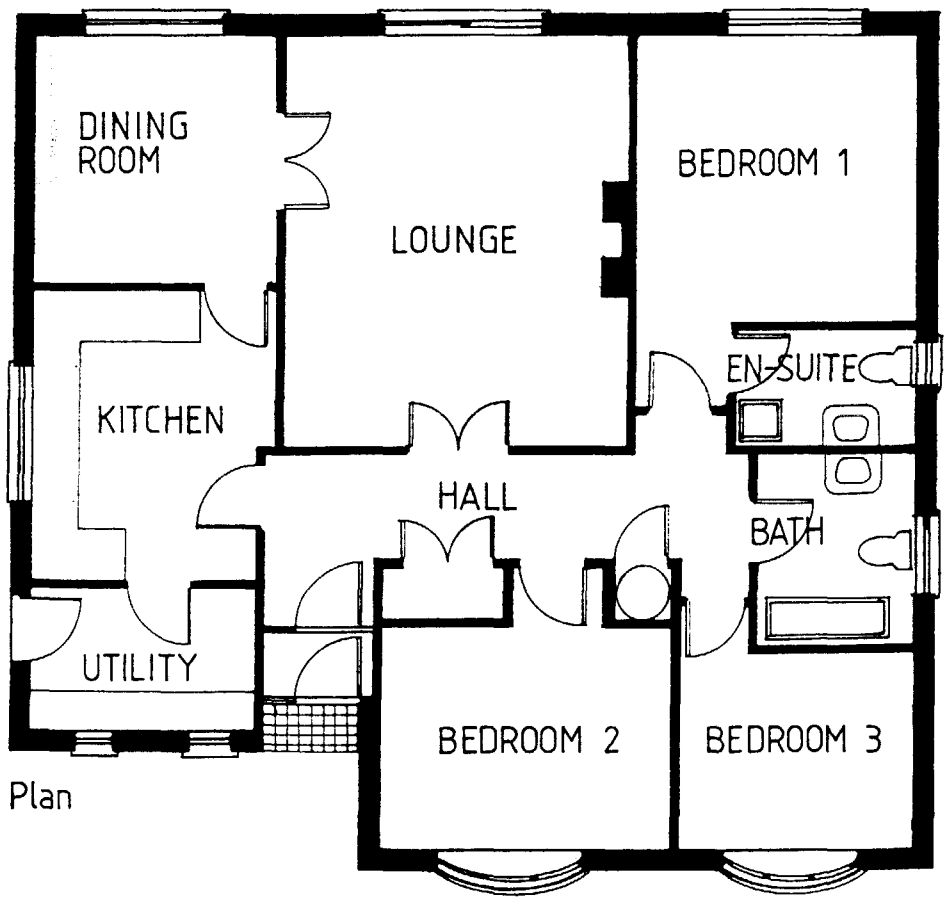

Plan

DRAWING
- 4 APR 1997
ISSUED

BRICKS OXTON RED MULTI (IBSTOCK)

TILES ANTIQUE BROWN MENDIP (MARLEY)

WINDOWS PVCu


GLENFIELD HOMES

DESIGN SHEET

Dwg 384/2/2. 1:100. April 97

HANDED

Town & Country Planning
Landscape Architecture
Robert Doughty Consultancy
32 High Street, Helpringham, Sleaford NG34 ORA Tel: (01529) 421646 Fax: (01529) 421358

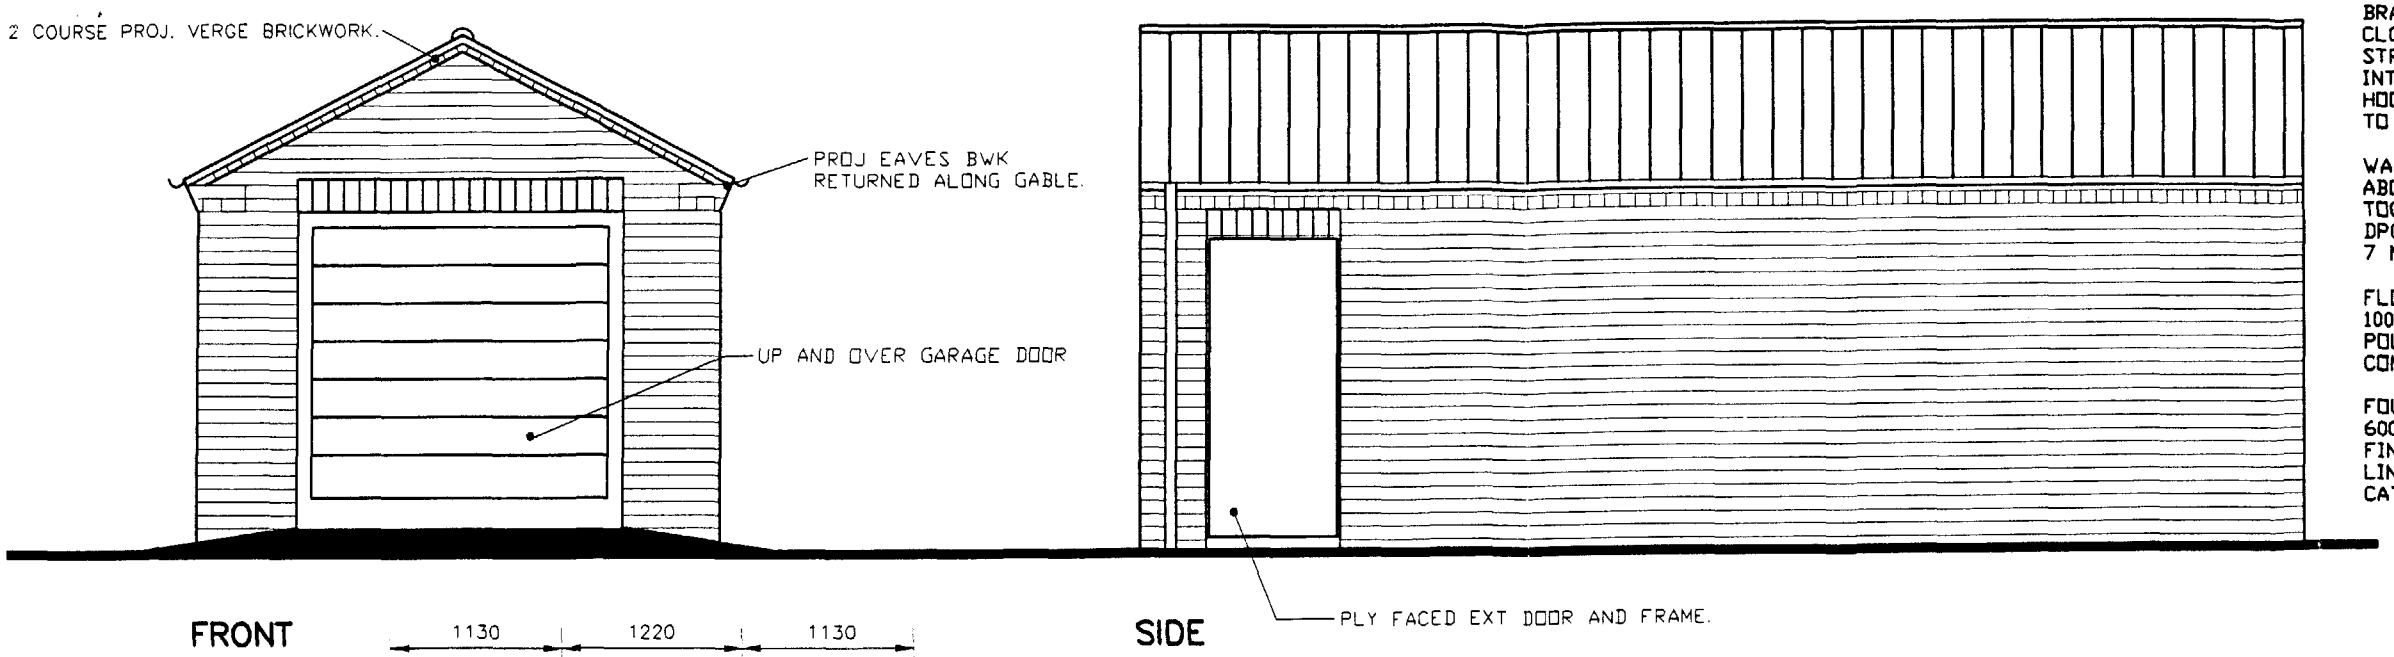

FRONT


SIDE

ROOF
CONC PANTILES ON 38 x 25 TREATED BATTENS ON LAYER OF FELT TO BS 747 TYPE 1F TILES FIXED IN ACCORDANCE BRACED TO BS 5268 AND SET AT 600c/c's. 100x25 CLG BINDERS. ANCHORAGE AT GABLES WITH 30c5 GALV STRAPS 1M LONG FIXED OVER BINDERS AND TURNED INTO WALL. 100x50 W.PLATE ANCHORED AT 2M c/c's HOOKED OVER W.P. AND TAKEN DOWN 1M AND FIXED TO WALL.


WALLS
ABOVE DPC 100 FACINGS AND 100 STANDARD BLOCKS TIED TOGETHER WITH GALV. TIES 5 No. PER M². PITCH POLYMER DPC 150 ABOVE FIN. PAVING LEVELS. BELOW DPC 2/100 7 No. BLOCK LEAVES TIED TOGETHER.

FLOOR
100 CONC. (GEN 4 MIX) STEEL TROWEL FINISH. 1200g POLTHENE DP, 150 CLEAN BROKEN STONE WELL CONSOLIDATED AND BLINDED WITH SAND.

FOUNDATIONS
600x225 CON (GEN 3 MIX) EXCAVATION MIN 600 BELOW FIN. G.L. OR 1M IN CLAY TO SATISIFACTION OF L.A.
LINTELS
CATNIC MANUFACTURE 150mm END BEARINGS.

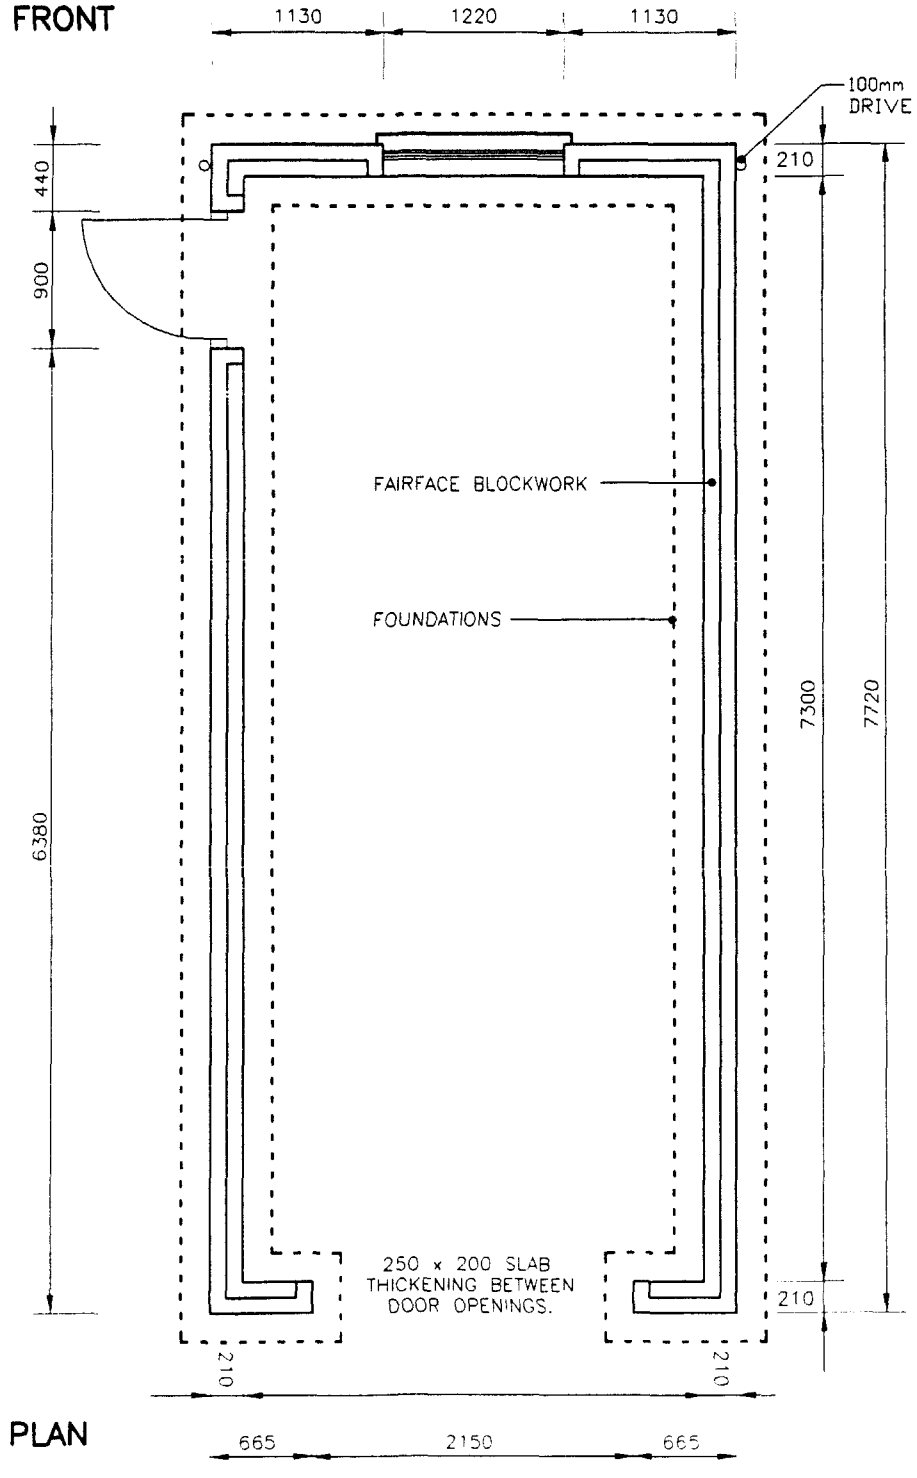

PLAN

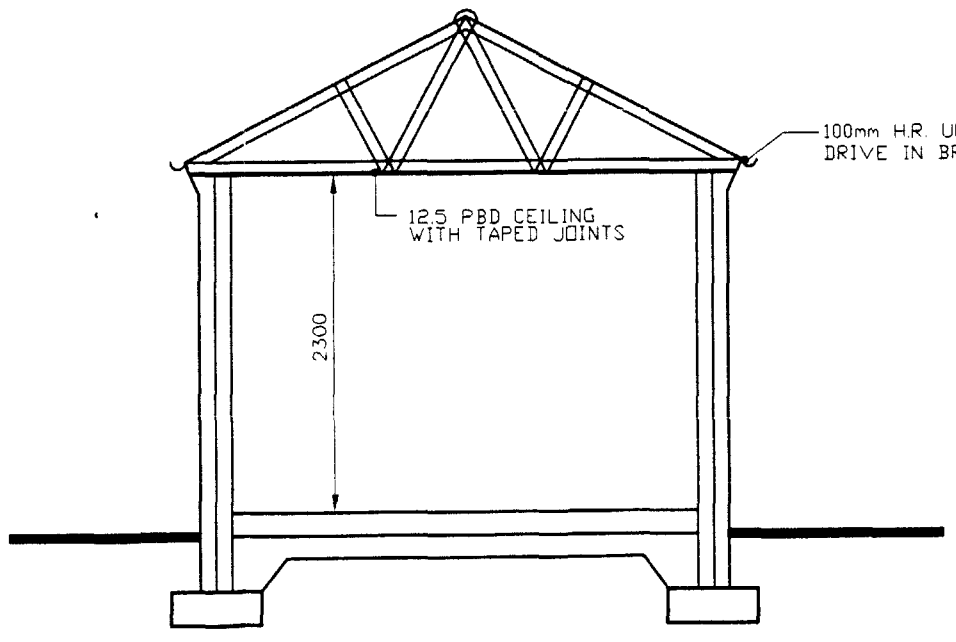

SECTION

28 SEP 1998
0377
97/

AMENDED PLAN
Ref. A1

Dwg. No:	Title:	
384-A3-03	Enlarged Single Garage.	
Client:	Scale:	Date:
GLENFIELD HOMES	1:50	SEP.98

Town & Country Planning
Ecology
Landscape Architecture
Robert Doughty Consultancy
32 High Street, Helpringham, Sleaford NG34 0RA Tel: (01529) 421846 Fax: (01529) 421358