


Planning & Survey
28 MAY 2009
Ref: 379/09
1644
3·411
1645
10 572
1658
4·386
1657
7·196
1656
13·025
1660
4·635
1662
2·393
1663
2·354
1664
4·619
1665
3·9
1668
2·351
1667
·596
1263
·682
1264
4·777
1265
17·419
13
·568
1245
DETERMINED PLAN
ROAD WAY
PLANNING PERMISSION
Wall
Gedney Drove End
Licence No. SR 466956
CHARACTERISTICS AND SYMBOLS FOR BOUNDARIES, &c.
W
Change of Boundary indicating the point

DETERMINED PLAN


Planning & Building Control
2 8 MAY 2009
Ref: 379/09

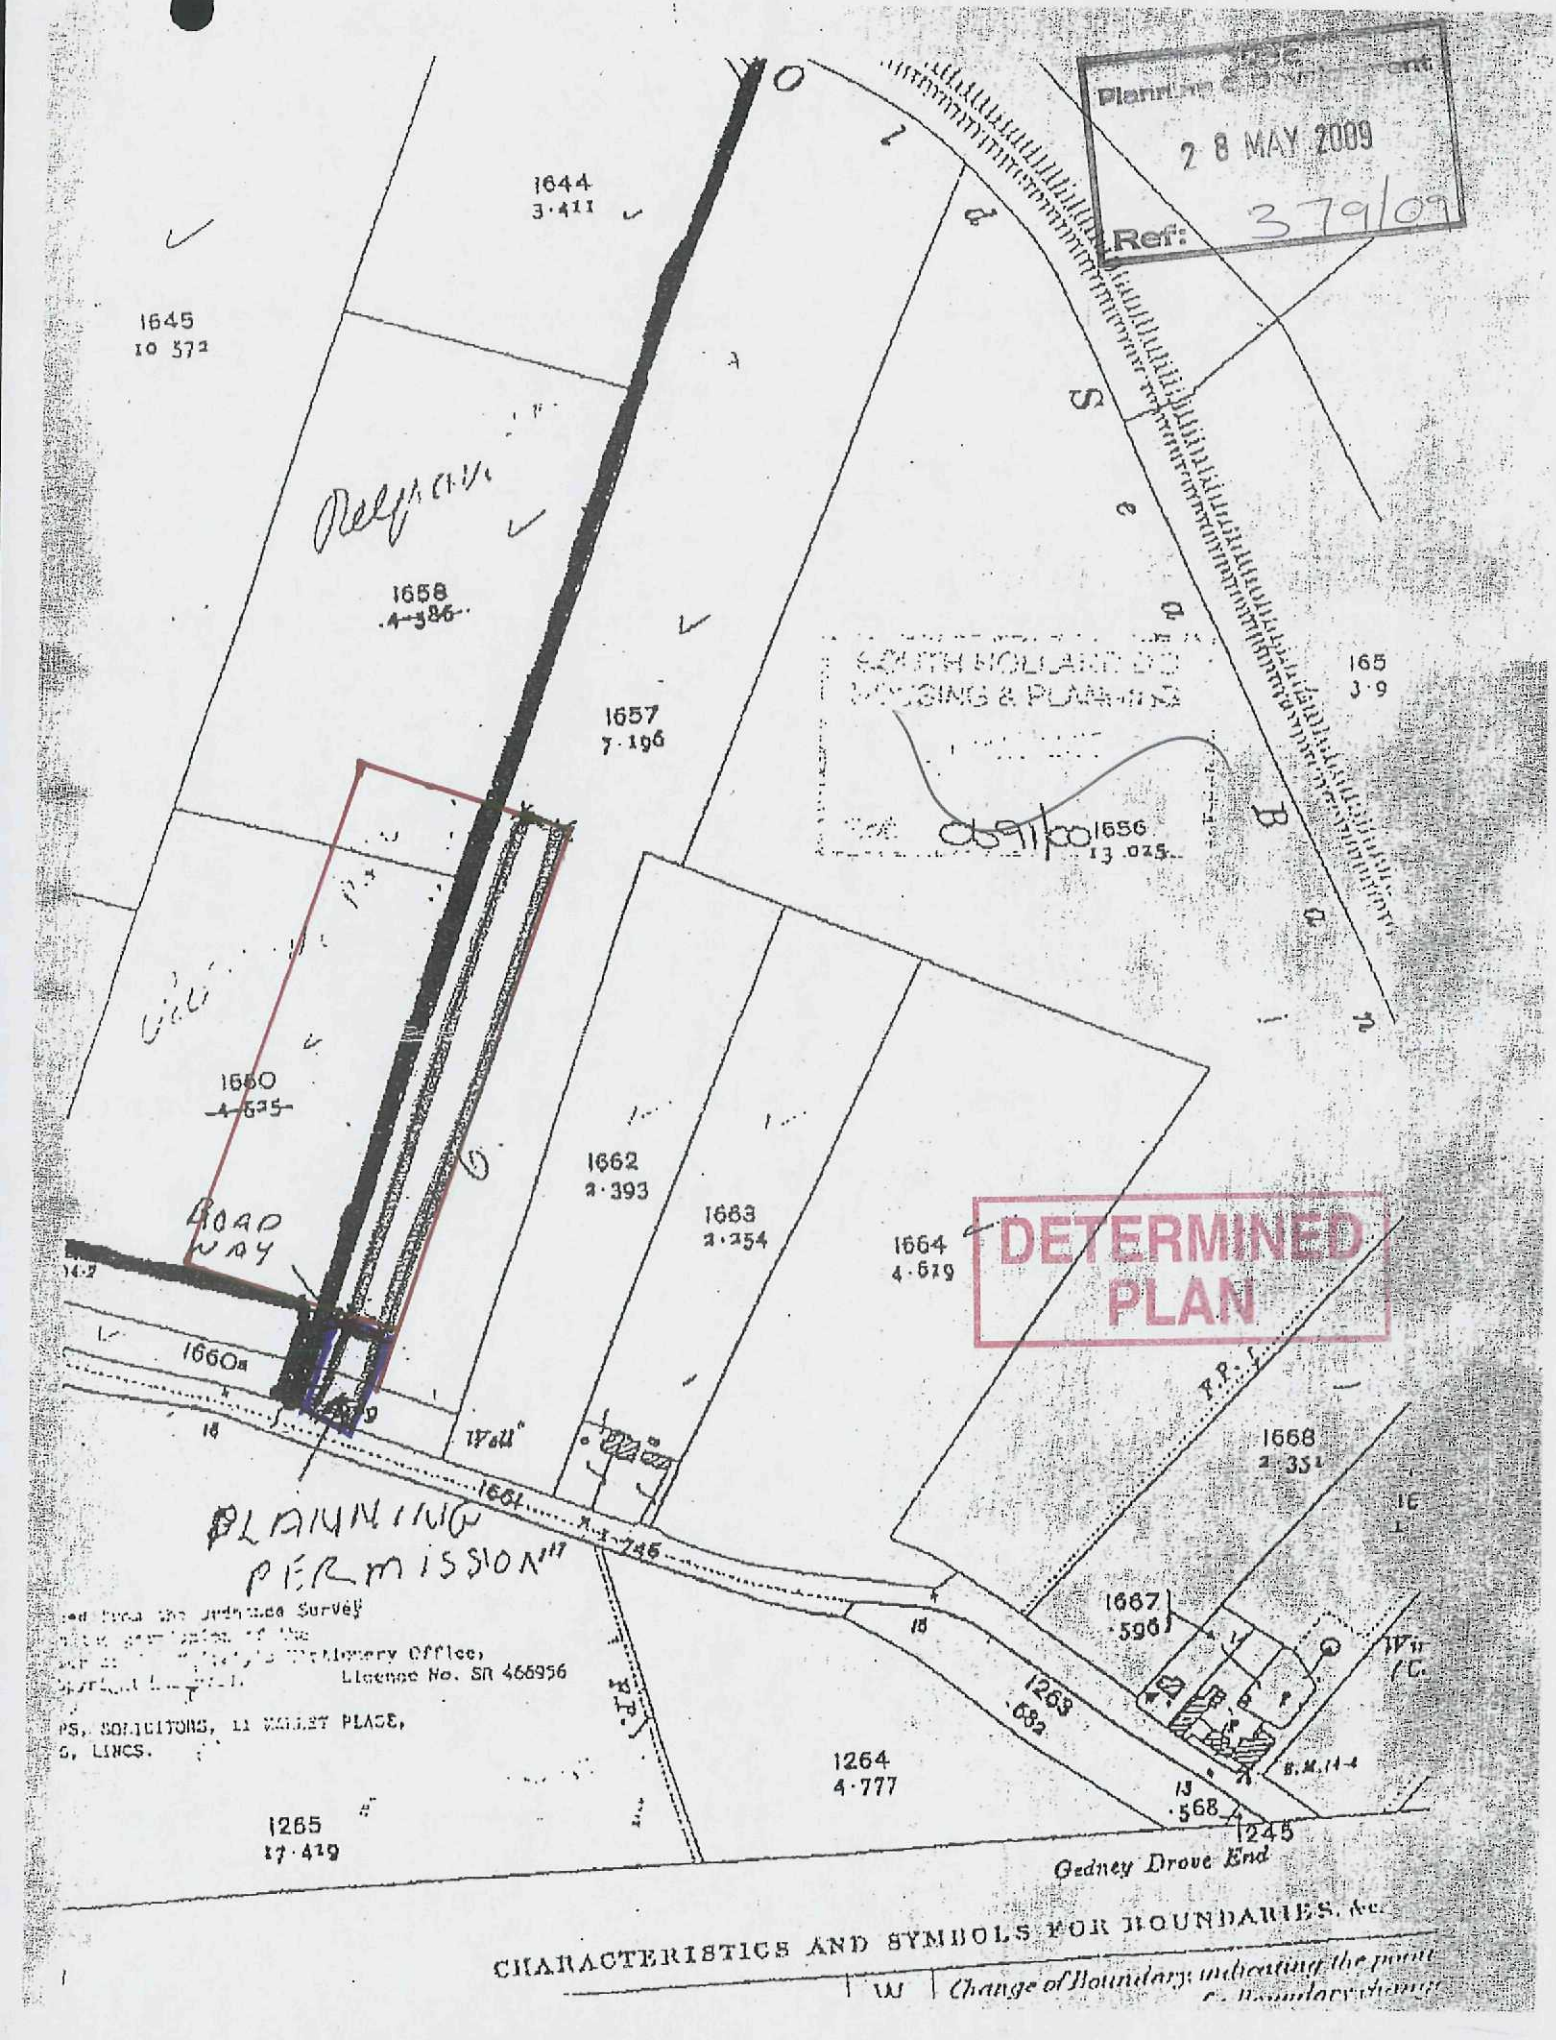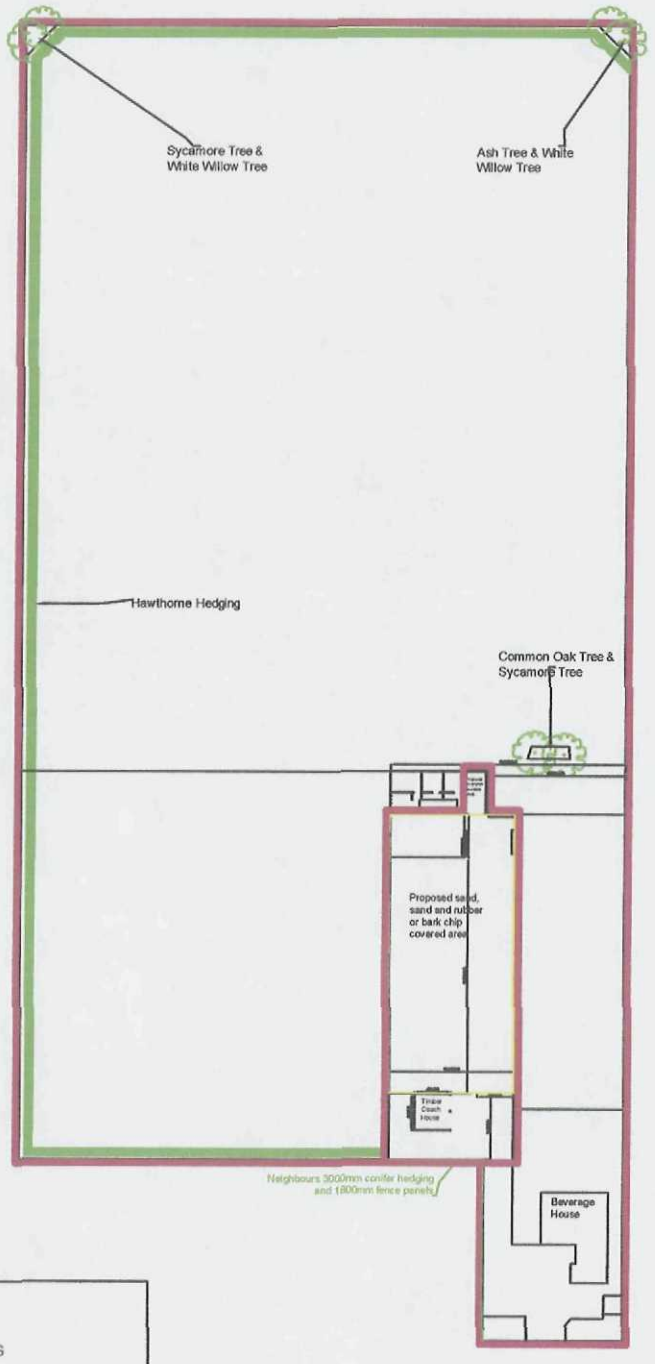

Beverage House
Dawsmere Road, Gedney
Drove End, Spalding, Lincs
PE12 9NW

Tel: 01406 550309
Mobile: 07880 726 533
wayne@hortechsytems.co.uk

Site Plan - Beverage House, Dawsmere Road, Gedney Drove End, Lincs PE12 9NW	1 May 2009	
	Edition	Scale 1:1250

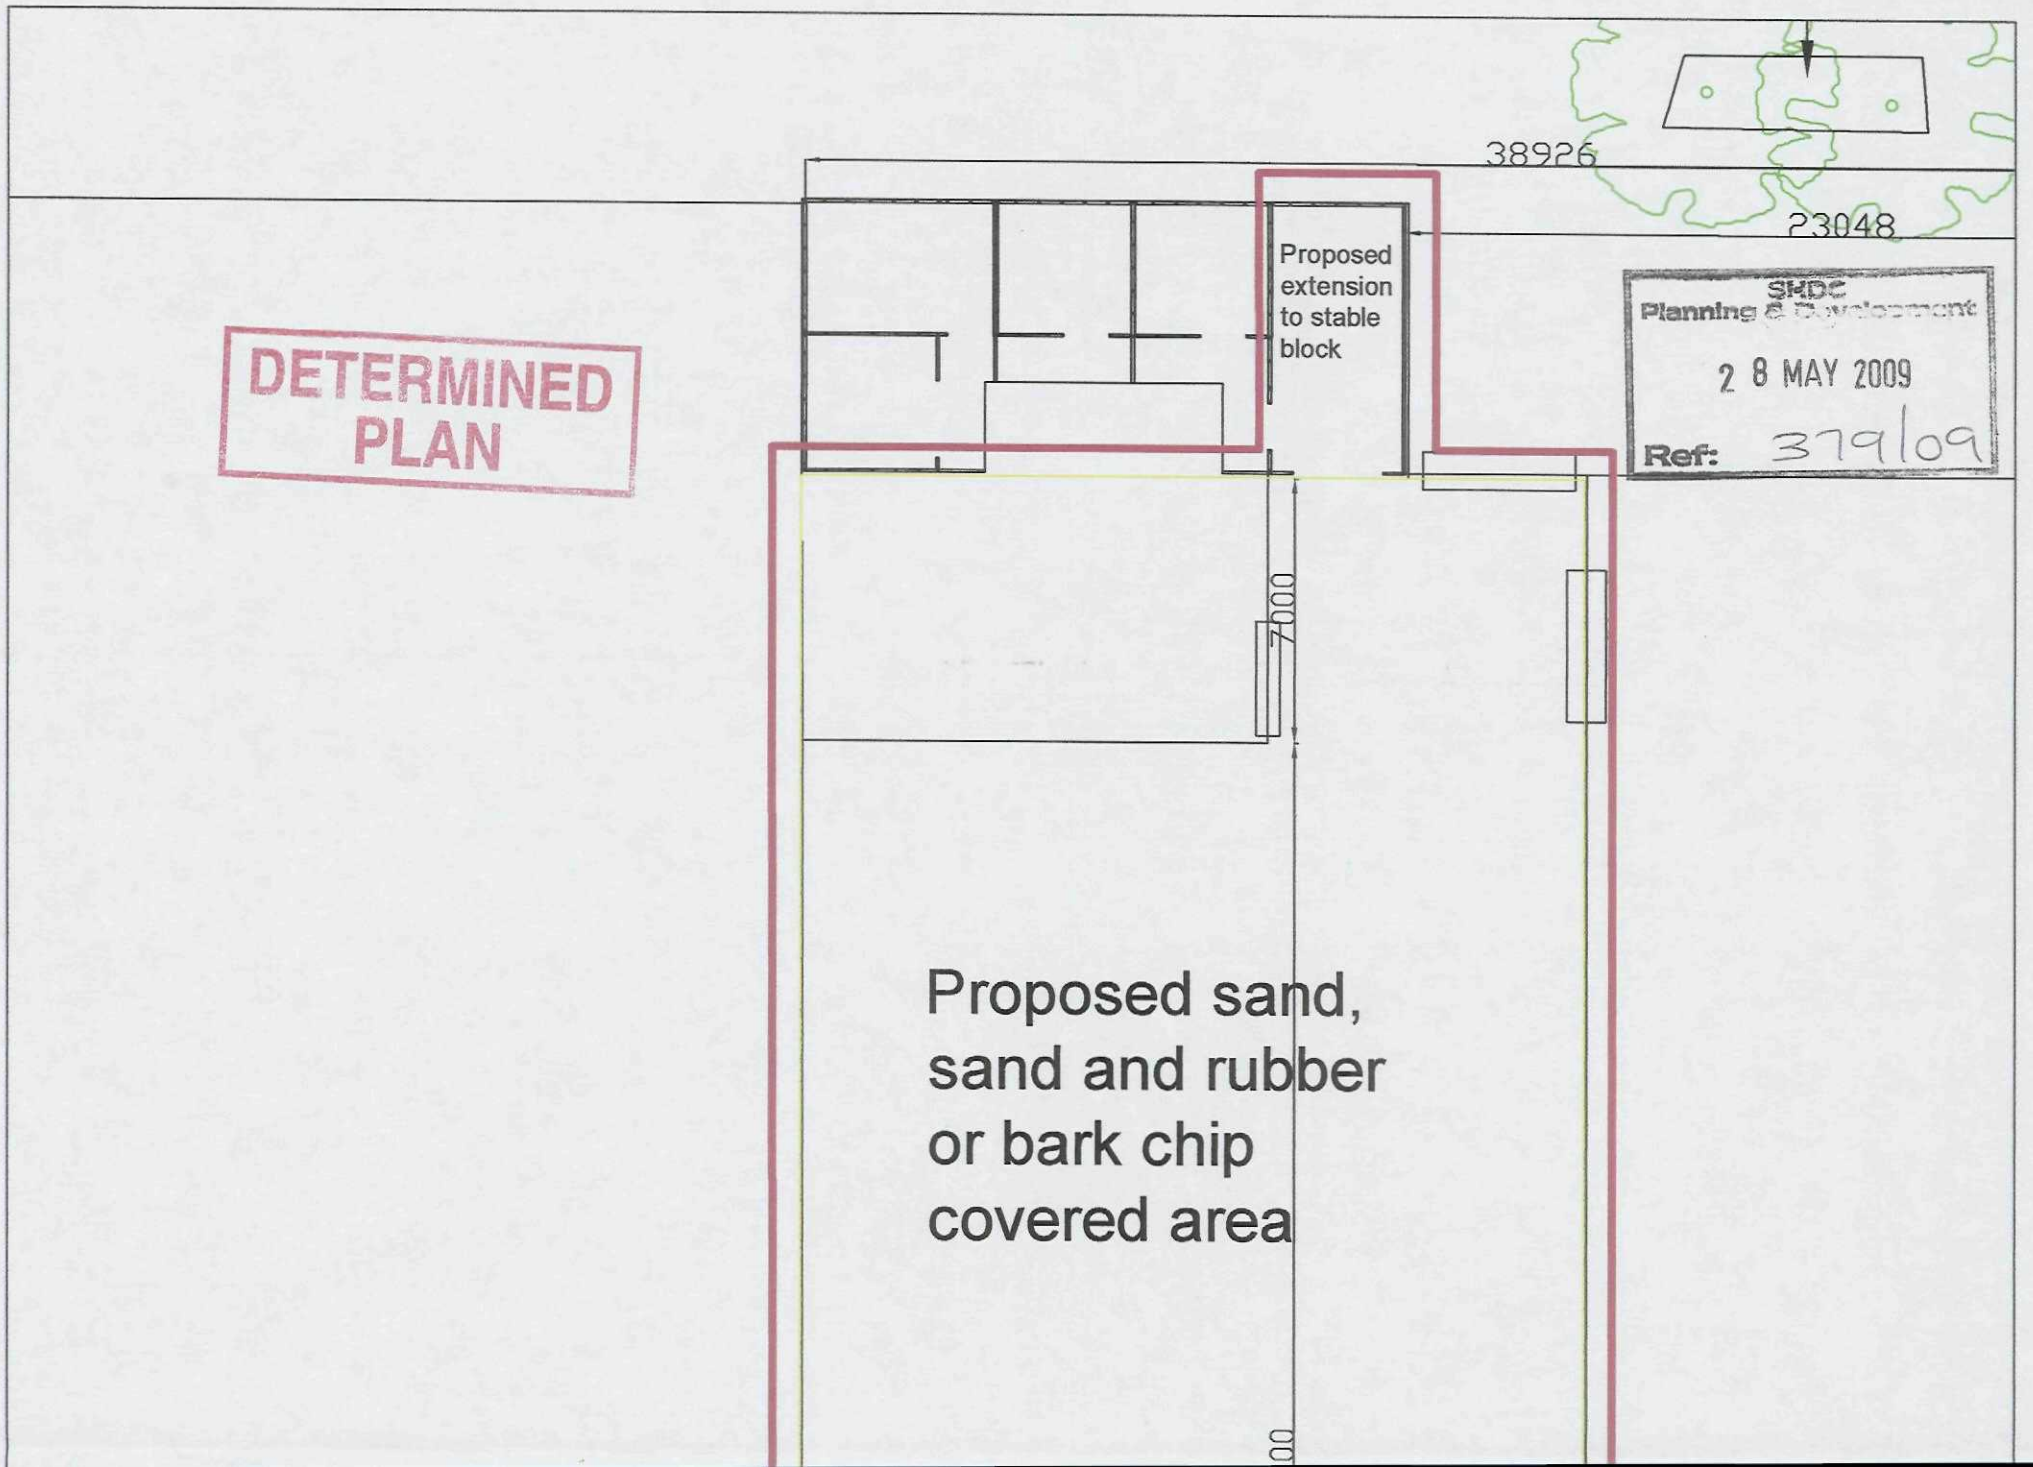


DETERMINED PLAN


SHDC
Planning & Development
2 8 MAY 2009
Ref: 379/09

Stable roof - Onduline Black
Timber colour - Johnstones woodworks shed & fence treatment in Dark Oak

Planning & Development
2 8 MAY 2009
Ref: 379/09

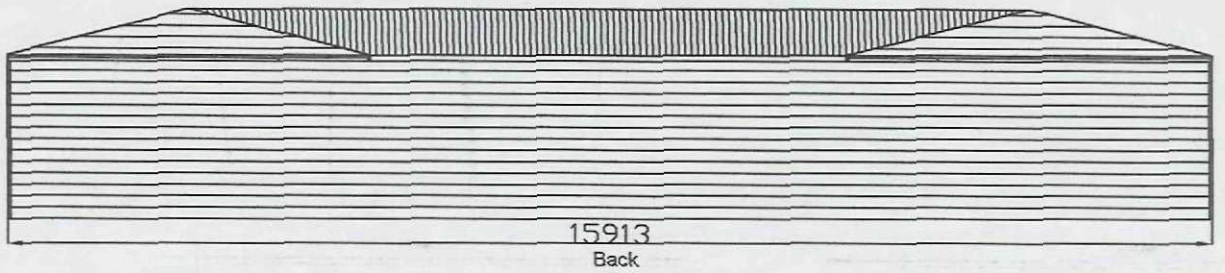

Carriage house, as picture but roof to be Onduline Black
Timber colour - Johnstones woodworks shed & fence treatment in Dark Oak

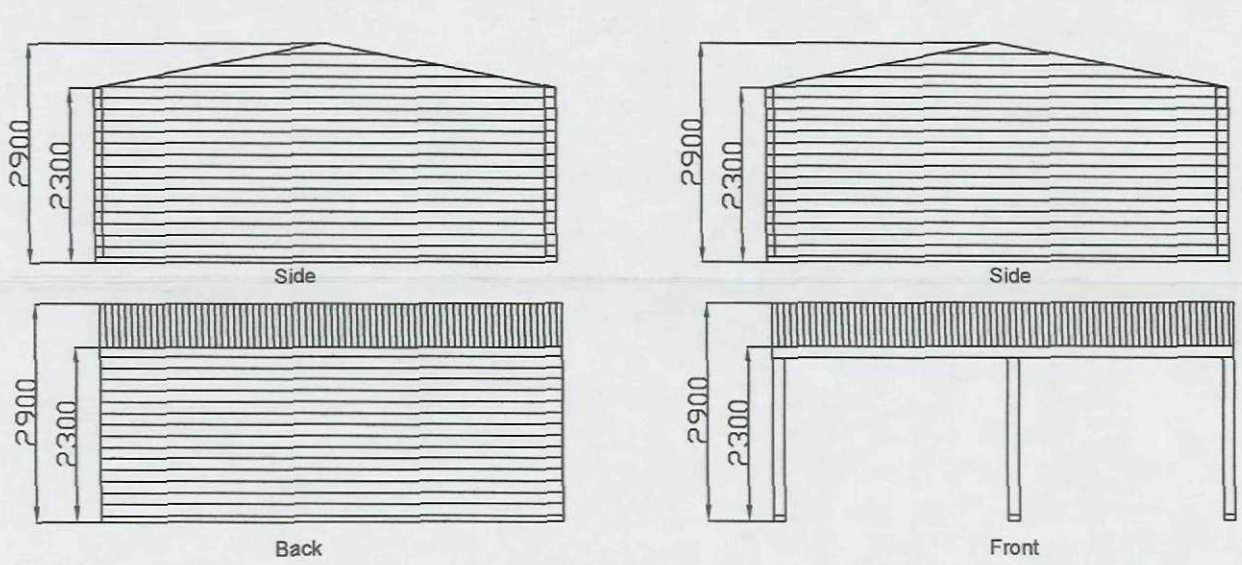

Beverage House
Dawsmere Road, Gedney
Drove End, Spalding, Lincs
PE12 9NW

Tel: 01406 550309
Mobile: 07880 726 533
wayne@hortechsytems.co.uk

Elevation Plans - Beverage House, Dawsmere Road, Gedney Drove End, Lincs PE12 9NW

17 March 2009

Edition

Scale 1:100

DETERMINED PLAN

