




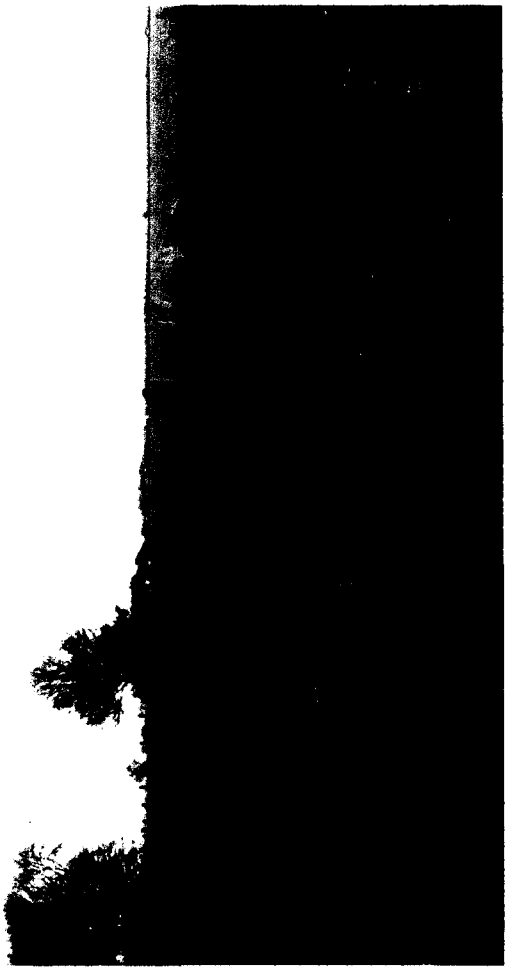

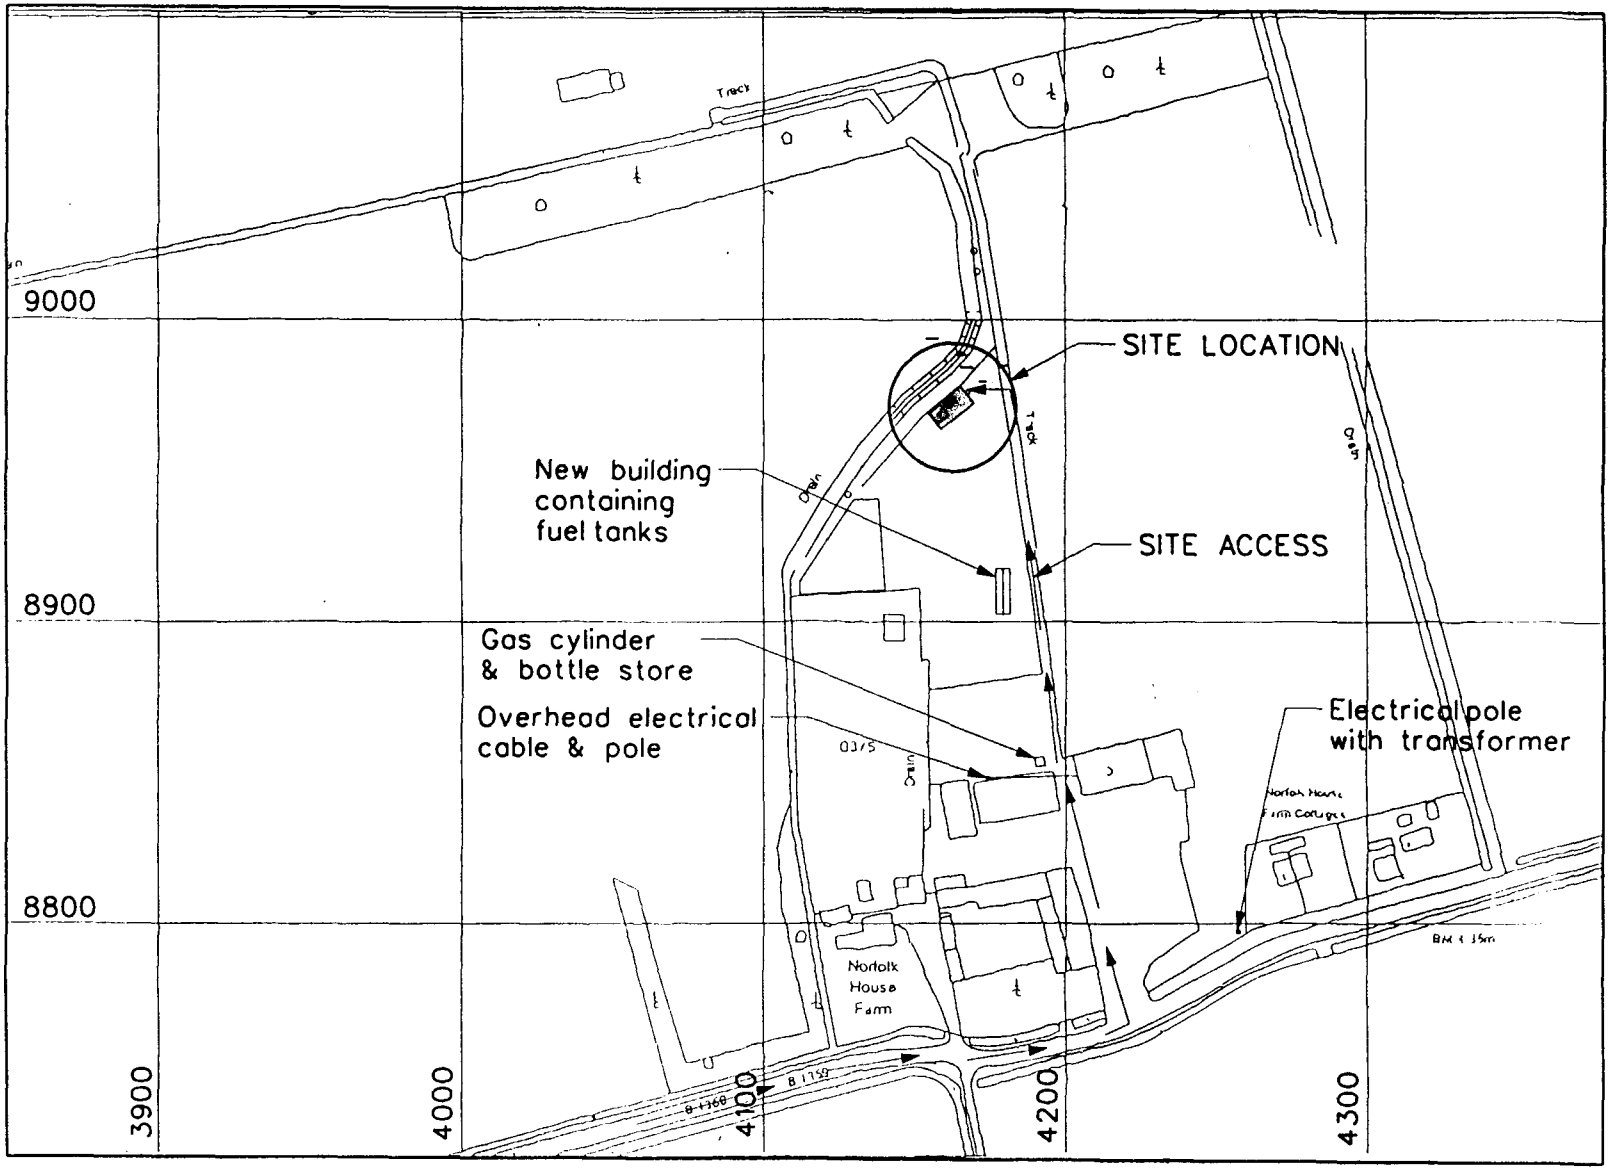


# SITE LOCATION MAP

CELL: 65625 SITE ID:787755
NATIONAL GRID REFERENCE 544158/328968
Scale 1:2500

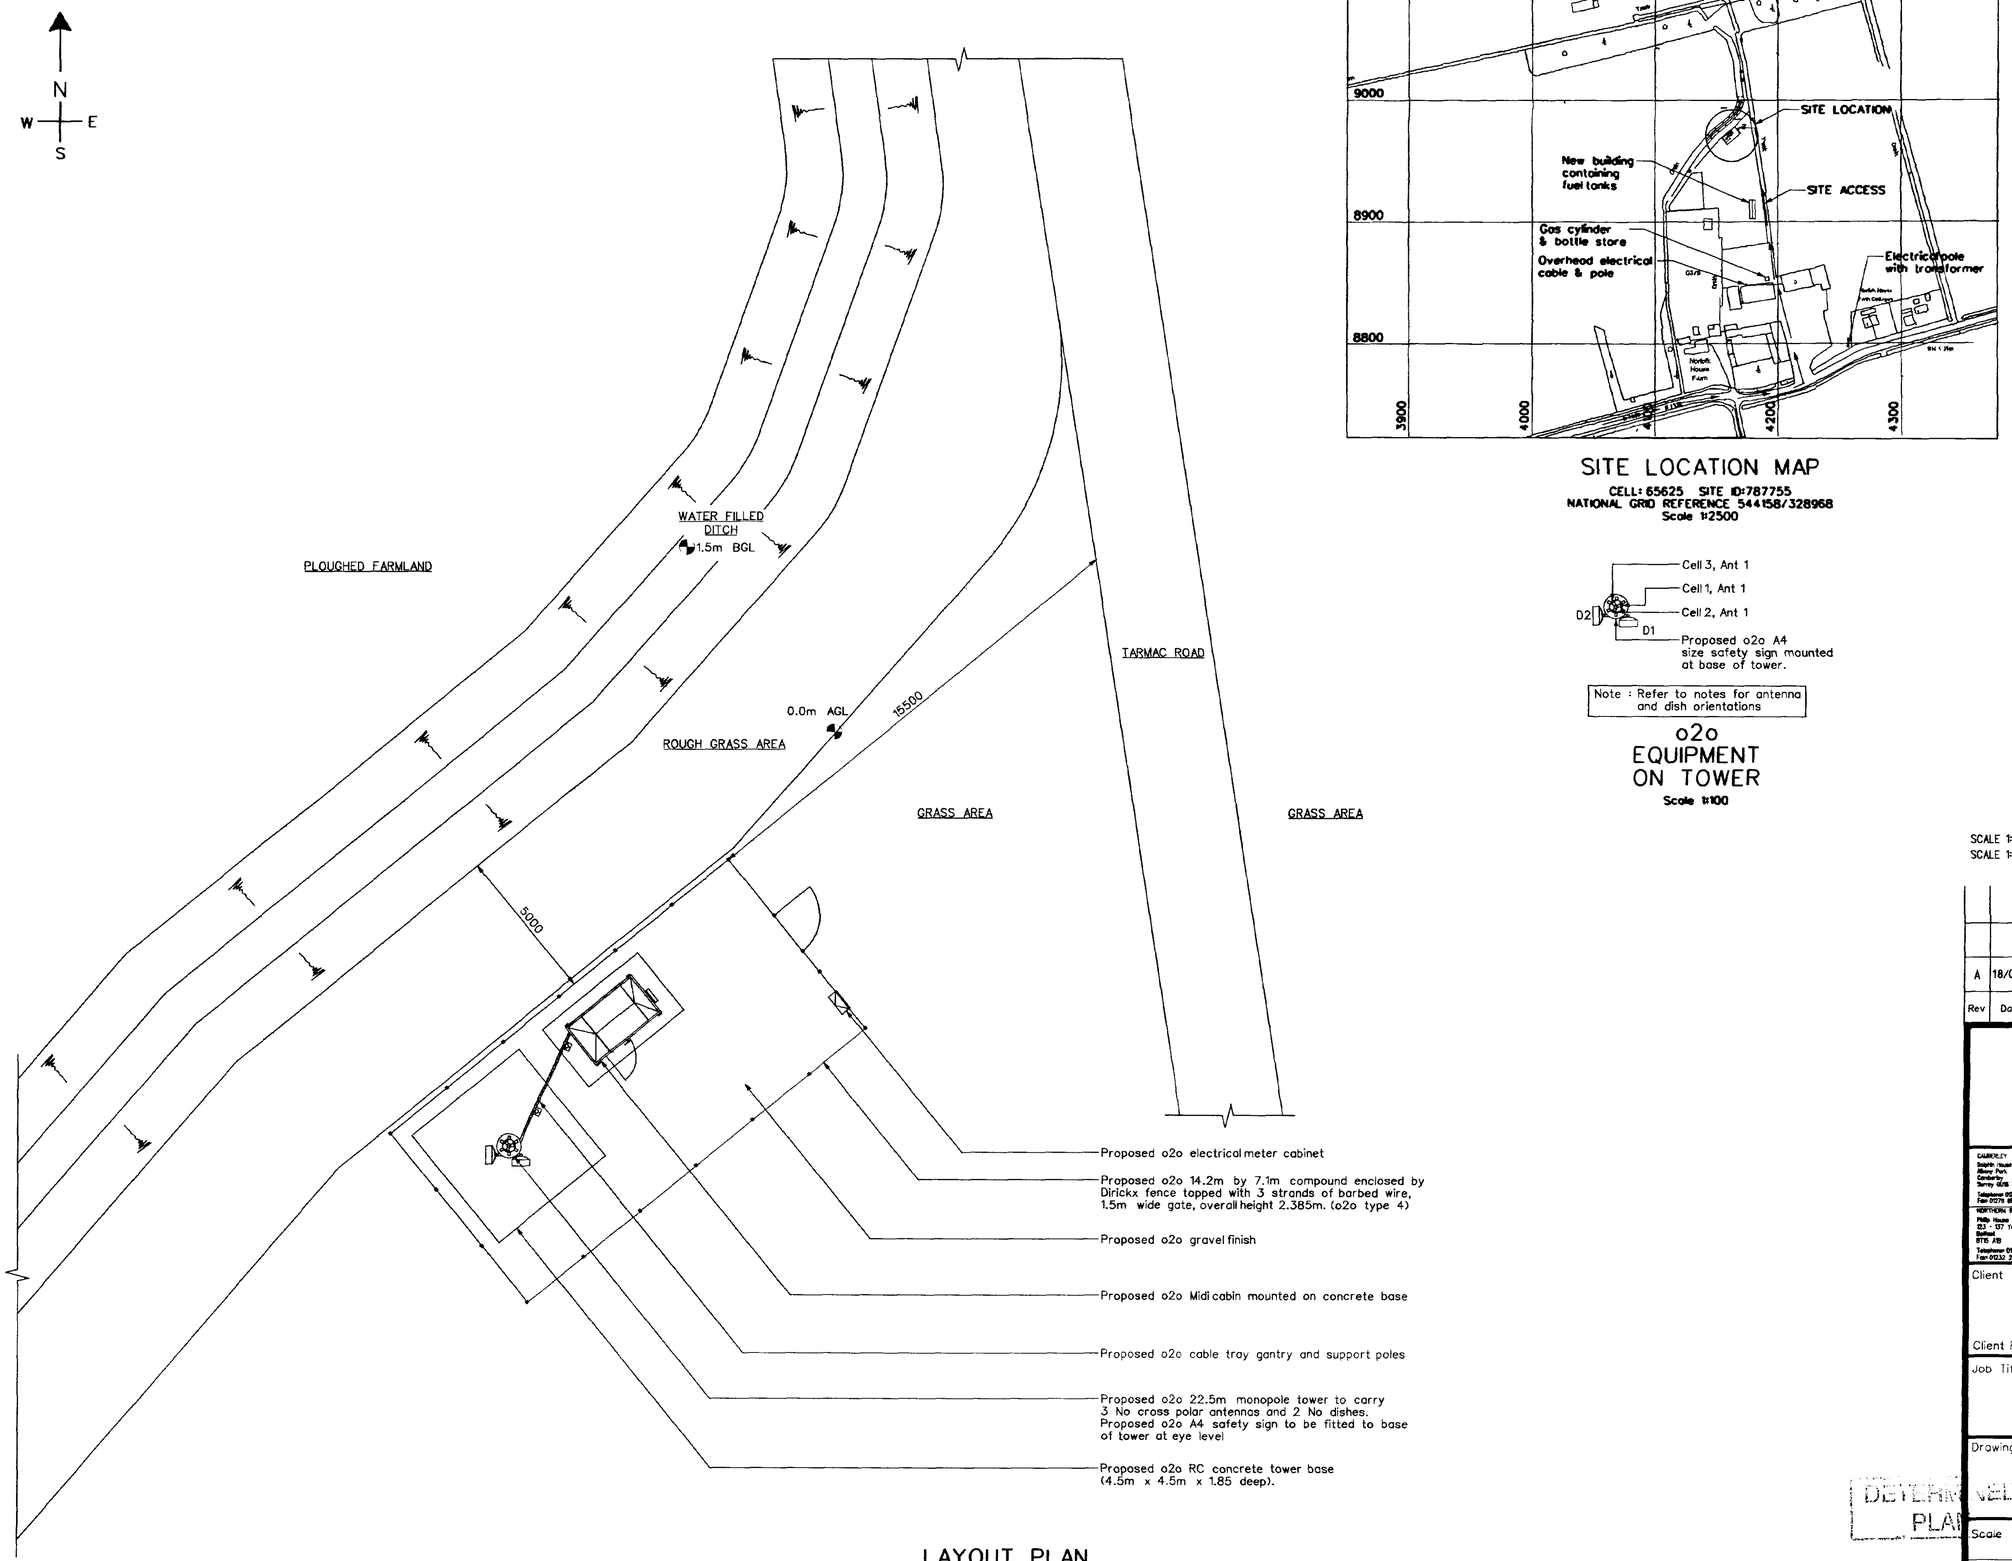


## LAYOUT PLAN
SCALE 1:100




## SITE LOCATION MAP
**CELL: 65625 SITE ID:787755**
**NATIONAL GRID REFERENCE 544158/328968**
**Scale 1:2500**




Note : Refer to notes for antenna and dish orientations

## o2o EQUIPMENT ON TOWER
**Scale 1:100**

**CAD File Ref No** APT20050_A

## NOTES
1.1. Do not scale

1.2. All dimensions are in mm unless otherwise specified.

1.3. Assume all site details are existing unless otherwise specified.

## o2o EQUIPMENT
PROPOSED CABIN DETAILS :
o2o Ref : Portasilo Midi Cabin
Dimensions : 2760 x 1560 x 2900 high
Material : Steel
Colour : Grey

PROPOSED TOWER DETAILS :
o2o ref : 22.5/PS/CP/SU/3/M

PROPOSED ANTENNA DETAILS :
3 No. cross polar antennas with orientation of 320°, 80° & 200°

PROPOSED DISH DETAILS :

| DISH ID | D1 | D2 | D3 | D4 |
|---|---|---|---|---|
| DISH SIZE | 600 | 600 | 600 | 600 |
| HEIGHT m AGL | 21.5 | 21.5 | | |
| BEARING °EGN | TBA | TBA | | |
| SITE LINK | TBA | TBA | | |
| SITE NAME | TBA | TBA | | |

One 2 One Exclusion Zones conform to the ICNIRP Reference Level for limiting RF exposure to members of the general public.

NOTE: ORIGINAL DRAWING SIZE A1

100mm ON ORIGINAL A1 DRAWING

SCALE 1:100 0 1 2 3 4 5 6 7 8 9 10m

SCALE 1:200 0 2 4 6 8 10 12 14 16 18 20m

| Rev | Date | Amendments | Drawn By | Approved By |
|---|---|---|---|---|
| A | 18/01/01 | FIRST ISSUE | KEC | |

A·P·T
A Marconi company

CAMBRIDGE
Dolphin House
Albany Park
Camberley
Surrey GU15 2QH
Telephone 01276 686000
Fax 01276 683720

NORTHERN
Unit C
Sandpiper Court, Electra Way
Chester
Cheshire, CH1 6QL
Telephone 01270 538500
Fax 01270 530003

BRISTOL
Verona House
Fitzroy Road
Kingswood
BS15 3RT
Telephone/Fax 0117 3575700

MIDLANDS
Ash Tallon Blenheim Park
Blenheim Close
Oldbury, Nr. Corby
Northants, NN18 8AF
Telephone 01536 467700
Fax 01536 462729

NORTHERN IRELAND
Phillip House
153 - 157 York Street
Belfast
BT15 1AB
Telephone 01232 328488
Fax 01232 337381

SCOTLAND
Blackthorn House
St Ninians Business Park
Stirling
FK8 3RA
Telephone 01786 449700
Fax 01786 449701

NETHERLANDS
Atlaan Partnership B.V.
Kruisweg 807
P.O. Box 566
Hoofddorp 2132 NA
Netherlands
Fax 31-20-6533481

BELGIUM
Nijverheidsstraat 64
2800 Mechelen
Antwerpen
Belgium
Telephone 32 (0)15 287700
Fax 32 (0)15 218 210 40

Client
one2one

Client Ref: **One 2 One Personal Communications Limited**

Job Title
**CELL - 65625**
**NORFOLK HOUSE FARM**
**NORFOLK HOUSE FARM, GEDNEY MARSH**
**HOLBEACH, SPALDING, PE12 9PB**

Drawing Title
**SITE LAYOUT (PLANNING) (SHEET 1 OF 2)**

PLANNING APPLICATION No. H06/0403/01


DETERMINED PLANNING

| Scale | Site ID | Issue Date |
|---|---|---|
| AS SHOWN | 787755 | |


| Drawn by | Date | Checked by | Date | Approved by | Date |
|---|---|---|---|---|---|
| KEC/AH | 16/01/01 | | | | |

Drawing No.
**98045/65625/MPC01/01**


Rev.
**A**

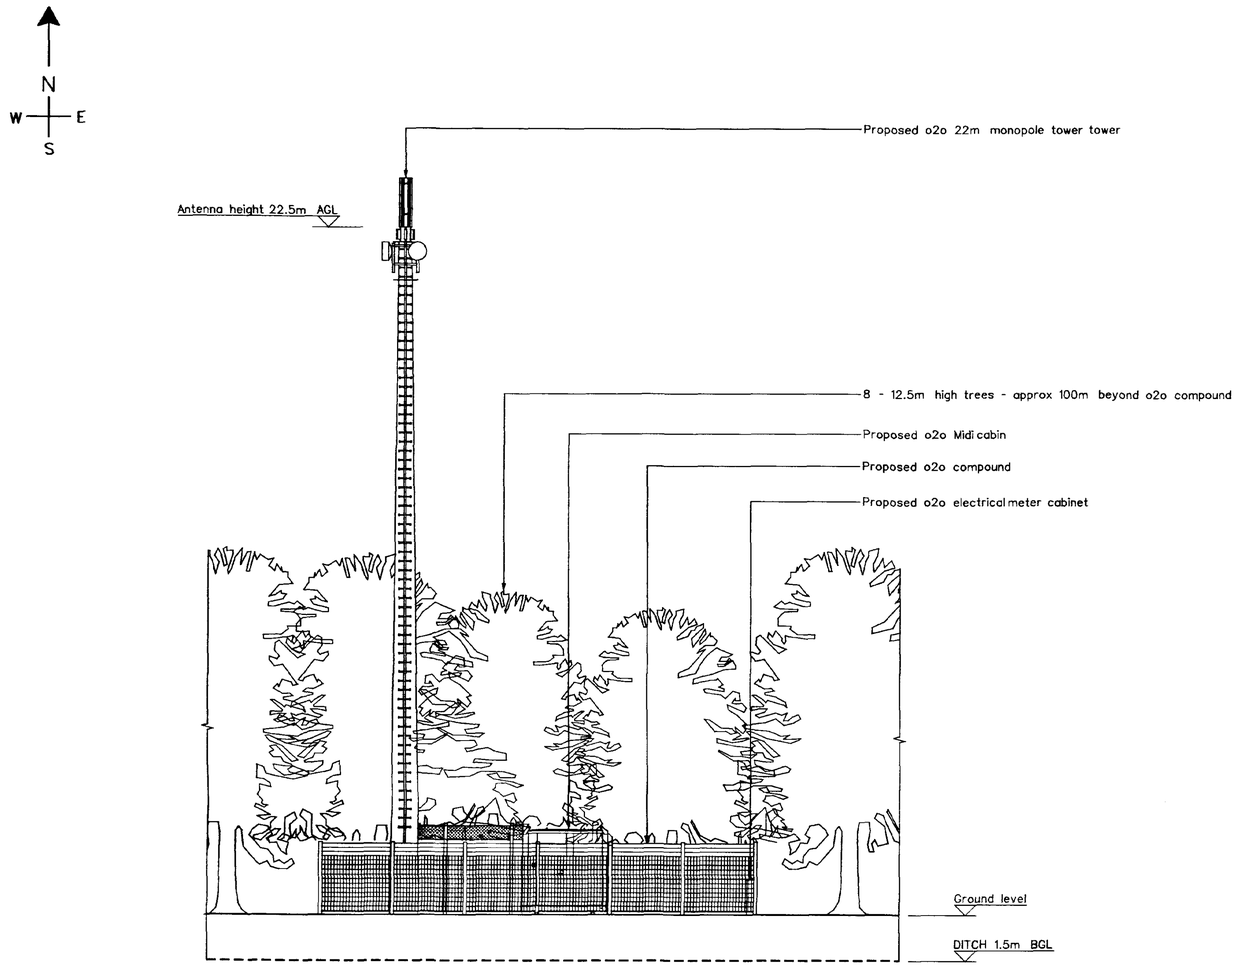


SOUTH-EAST ELEVATION
SCALE 1:100

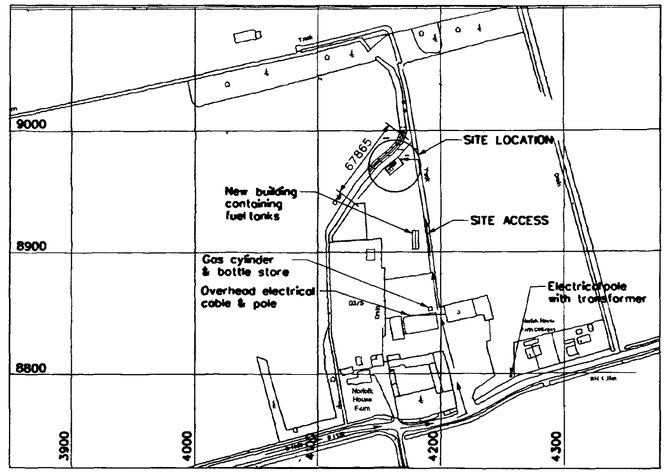


SITE LOCATION MAP
CELL: 65625 SITE ID:787755
NATIONAL GRID REFERENCE 544158/328968
Scale 1:2500

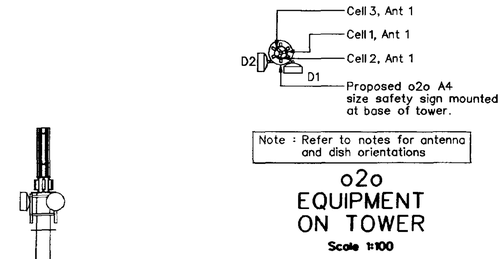


Note : Refer to notes for antenna and dish orientations

o2o EQUIPMENT ON TOWER
Scale 1:100




SOUTH-WEST ELEVATION
SCALE 1:100

CAD File Ref No APT20050_A

## NOTES

1.1. Do not scale

1.2. All dimensions are in mm unless otherwise specified.

1.3. Assume all site details are existing unless otherwise specified.

## o2o EQUIPMENT

PROPOSED CABIN DETAILS :
o2o Ref : Portasilo Midi Cabin
Dimensions : 2760 x 1560 x 2900 high
Material : Steel
Colour : Grey

PROPOSED TOWER DETAILS :
o2o ref : 22.5/PS/CP/SU/3/M

PROPOSED ANTENNA DETAILS :
3 No. cross polar antennas with orientation of 320°, 80° & 200°

PROPOSED DISH DETAILS :

| DISH ID | D1 | D2 | D3 | D4 |
|---|---|---|---|---|
| DISH SIZE | 600 | 600 | 600 | 600 |
| HEIGHT m AGL | 21.5 | 21.5 | | |
| BEARING ° EGN | TBA | TBA | | |
| SITE LINK | TBA | TBA | | |
| SITE NAME | TBA | TBA | | |

One 2 One Exclusion Zones conform to the ICNIRP Reference Level for limiting RF exposure to members of the general public.

NOTE: ORIGINAL DRAWING SIZE A1
100mm ON ORIGINAL A1 DRAWING

SCALE 1:100 0 1 2 3 4 5 6 7 8 9 10m
SCALE 1:200 0 2 4 6 8 10 12 14 16 18 20m

| Rev | Date | Amendments | Drawn By | Approved By |
|---|---|---|---|---|
| A | 18/01/01 | FIRST ISSUE | KEC | |

A·P·T
A Marconi company

CAMBERLEY
Dolphin House, Albany Park, Camberley, Surrey GU15 2QN
Telephone 01276 850700 Fax 01276 850781

NORTHERN
Unit C, Southmere Court, Electra Way, Crewe, Cheshire, CW1 6GL
Telephone 01270 535500 Fax 01270 535502

BRISTOL
Verona House, Filwood Road, Fishponds, Bristol BS16 3RY
Telephone 0117 9375700 Fax 0117 9375701

MIDLANDS
Ash House, Northern Park, 18 Lindbergh Close, Tolpits Lane, Watford, Herts WD18 8NF
Telephone 01638 662700 Fax 01638 662701

NORTHERN IRELAND
Philip House, 123 - 127 York Street, Belfast, BT15 1AB
Telephone 01232 236488 Fax 01232 237241

SCOTLAND
Woodlands House, 76 Ashley Terrace, Glasgow G3 6RS
Telephone 0141 3372828 Fax 0141 3372848

NETHERLANDS
Albany Partnership B.V., Evolutionweg 201, P.O. Box 58, 2400 AB Alphen aan den Rijn
Fax 31-30-6533481

BELGIUM
Kardinaal Mercierlaan 44, 3001 Heverlee, Antwerpen, Belgium
Telephone 32 (0)3 2870120 Fax 32 (0)3 238 26 40

Client
one2one
Client Ref: One 2 One Personal Communications Limited

Job Title
CELL - 65625
NORFOLK HOUSE FARM
NORFOLK HOUSE FARM, GEDNEY MARSH
HOLBEACH, SPALDING, PE12 9PB

Drawing Title
SITE LAYOUT (PLANNING)
(SHEET 2 OF 2)

| Scale | Site ID | Issue Date |
|---|---|---|
| AS SHOWN | 787755 | |

| Drawn by | Date | Checked by | Date | Approved by | Date |
|---|---|---|---|---|---|
| KEC/AH | 16/01/01 | | | | |

Drawing No. 98045/65625/MPC01/02
Rev. A