
NOTES:
Do not scale, use figured dimensions only All dimensions to be verified on site prior to the commencement of any work and any discrepancies are to be notified to the Architect immediately. This drawing to be read in conjunction with all related Architect's and Engineer's drawings and any other relevant information.

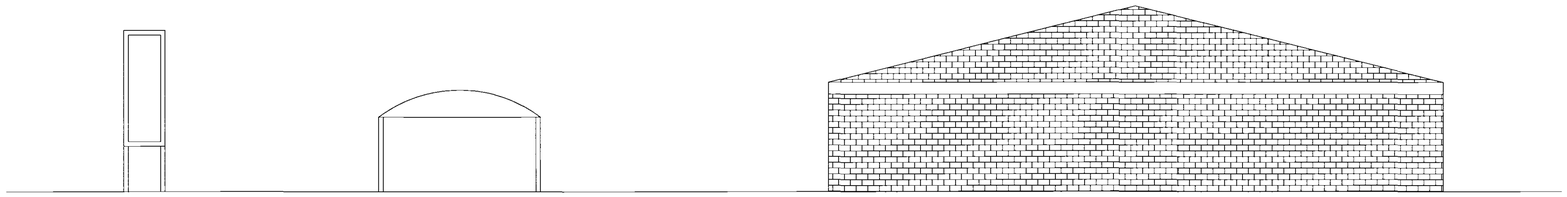


Left Flank Elevation -Scale 1:100




Existing Advertise Panel

Existing Advertise Panel


Right Flank Elevation -Scale 1:100

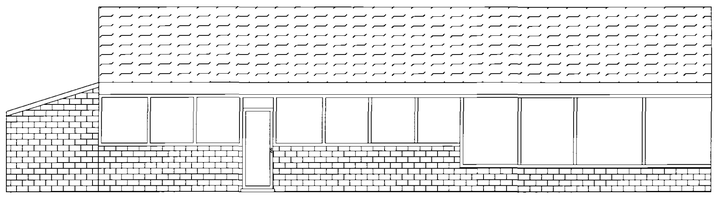


Existing Front Elevation -Scale 1:100

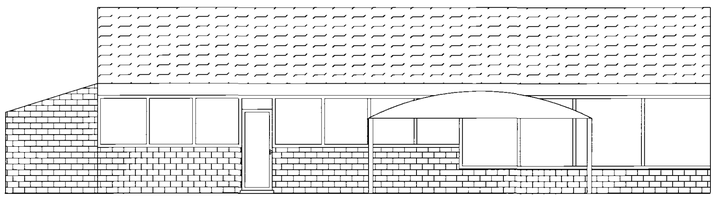

Proposed Front Elevation -Scale 1:100

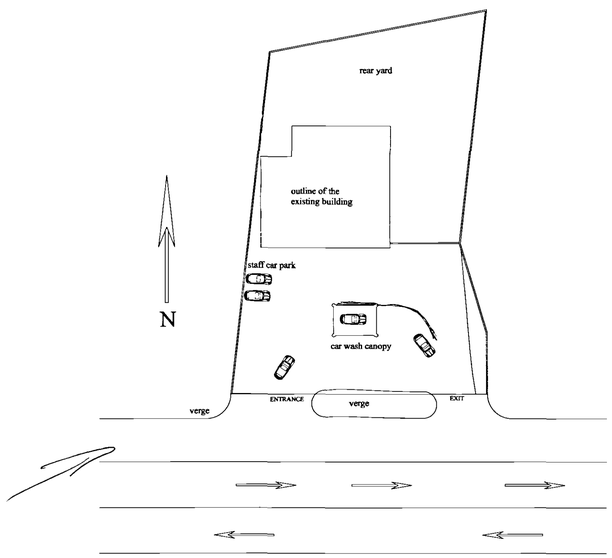

Site Plan - Scale 1:500

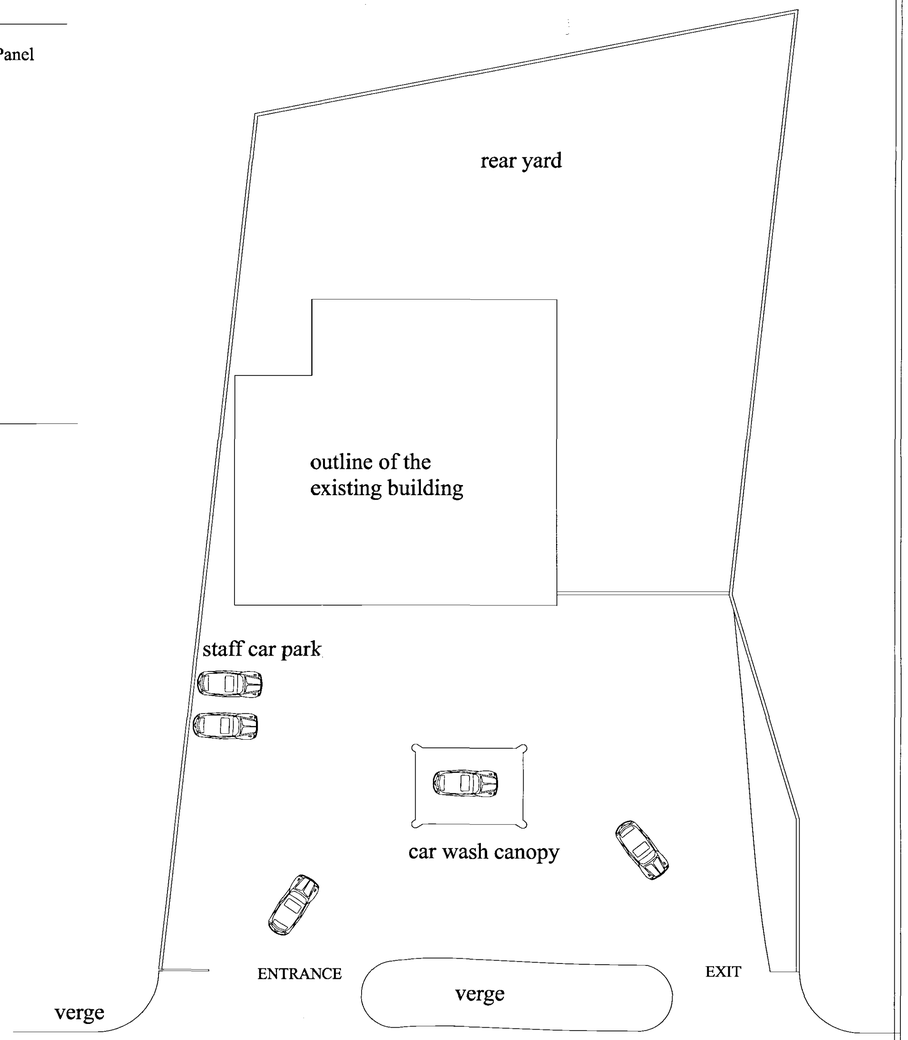

Floor Plan- Scale 1:200

SHDC
Planning & Development
2 8 MAR 2007
Ref: 0406/07

DETERMINED
PLANNING

Rev	Date
Site:	5 New Road, Spalding Lincolnshire PE11 1BS
Client:	Mr. V.Gashi
Drawing Title:	Existing & Proposed Floor Plans and Elevations & Site Plan
Date:	March 2007
Scale:	1:100/1:200/1:500
Drg No:	2007/01