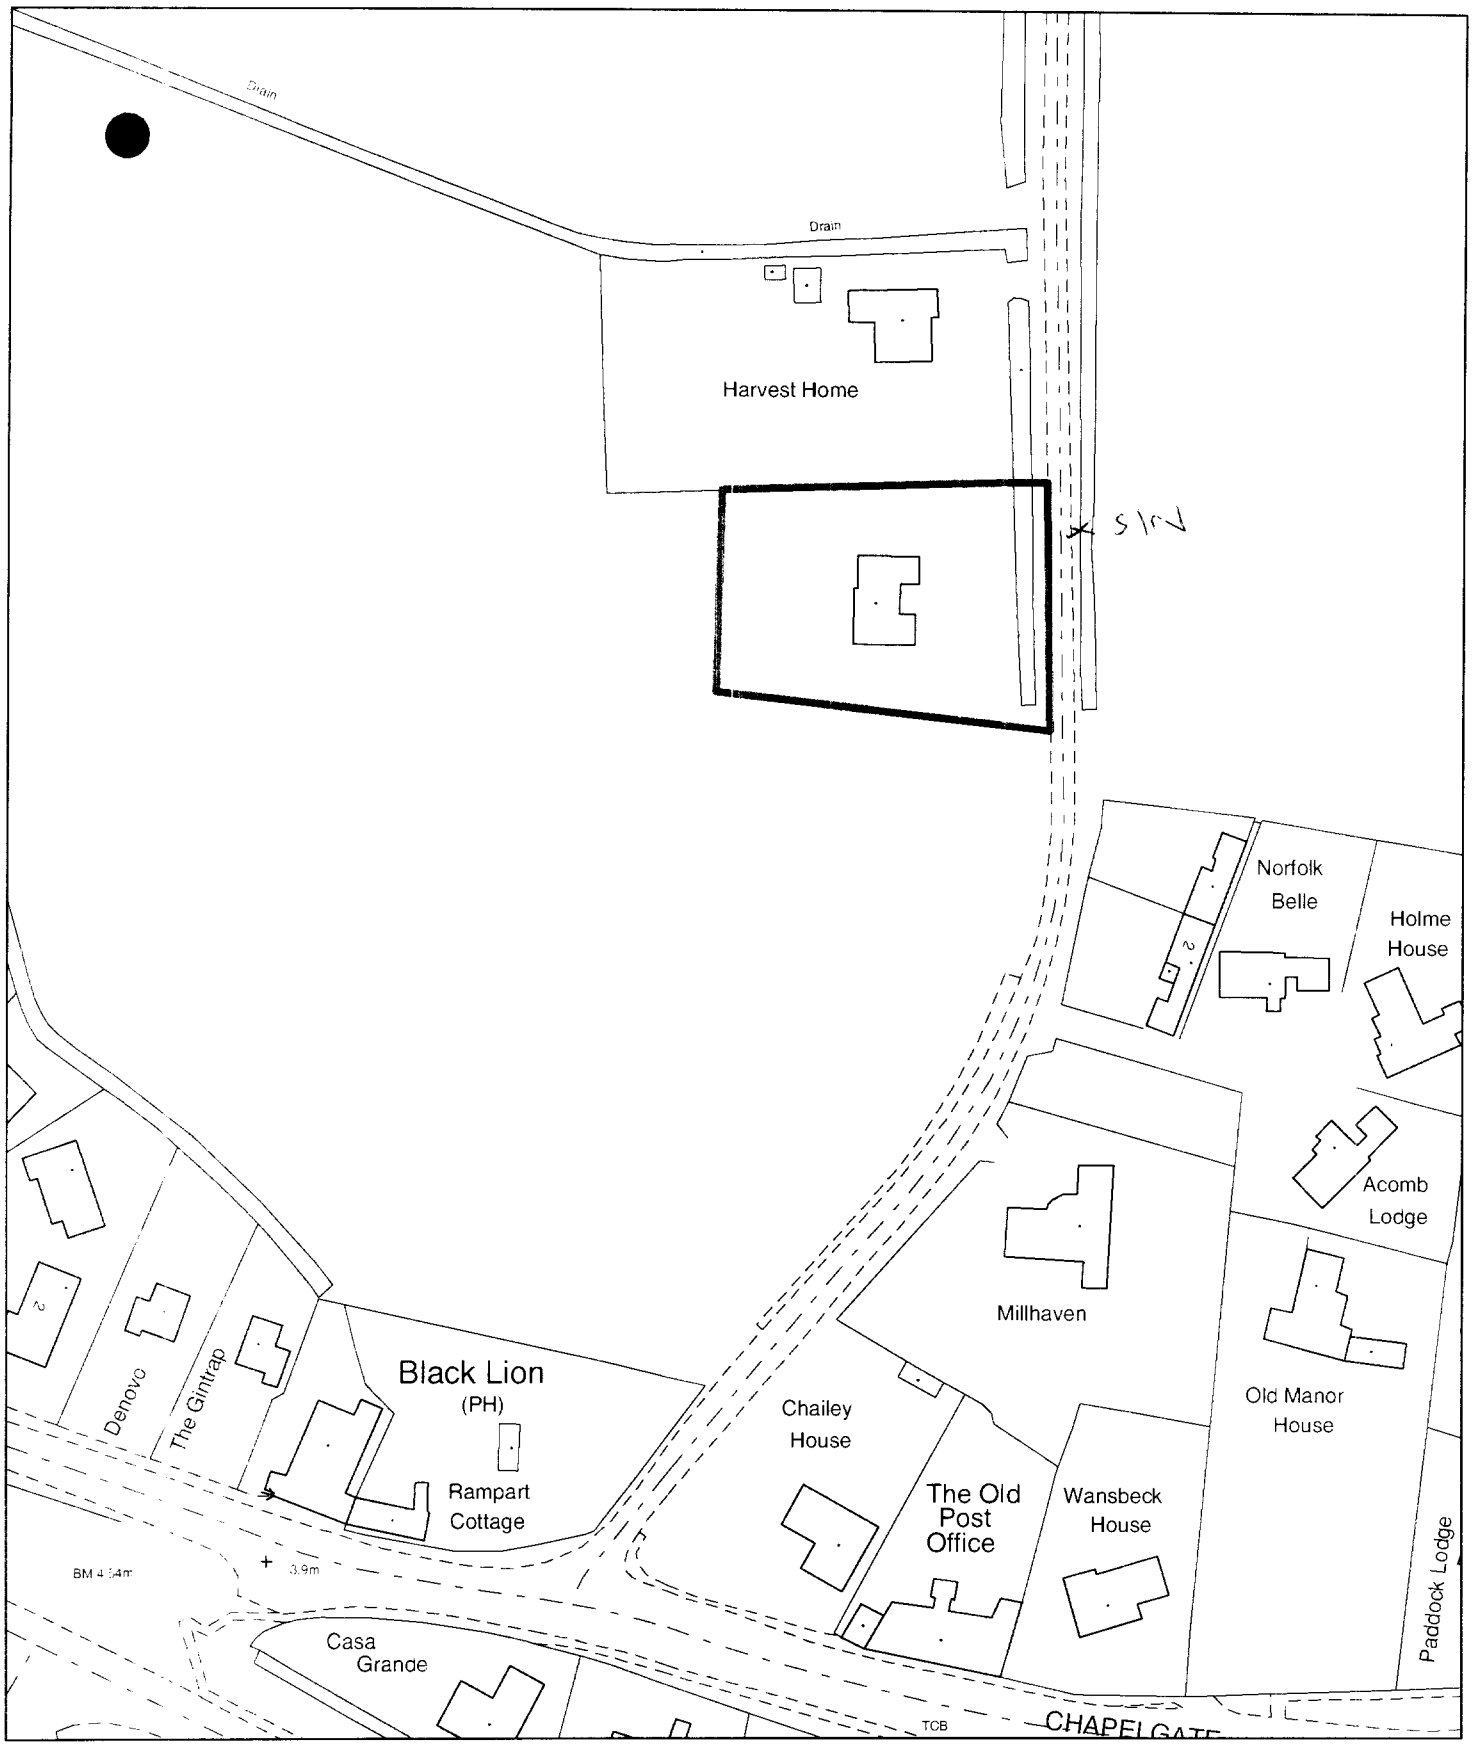


Planning Application Location Plan
Ward Member Notification

H06/0409/03


Scale: 1:1250

Planning and Development

Council Offices, Priory Road, Spalding, Lincolnshire PE11 2XE

PLEASE DO NOT COPY THIS PLAN
This map is reproduced from Ordnance Survey material with permission of Ordnance Survey on behalf of Her Majesty's Stationery Office (c) Crown copyright. Unauthorised reproduction infringes Crown copyright and may lead to prosecution or civil proceedings. South Holland District Council LA079413 2003

EXISTING ELEVATION

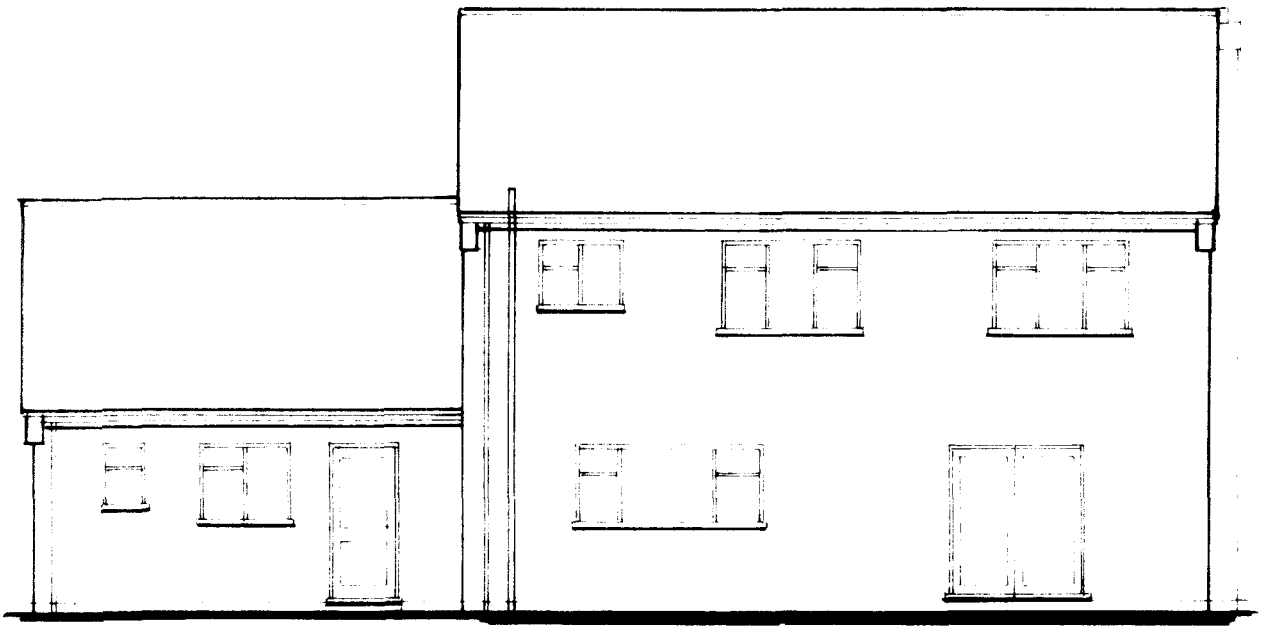

REAR ELEVATION.


DETERMINED
PLAN

SHDC
Planning & Development
28 MAR 2003
Ref 0409/03

Proposed Extension, Sunlounge & Garage at Lowgate, Gedney.

For. Mr & Mrs D.Guest.

PROPOSED.

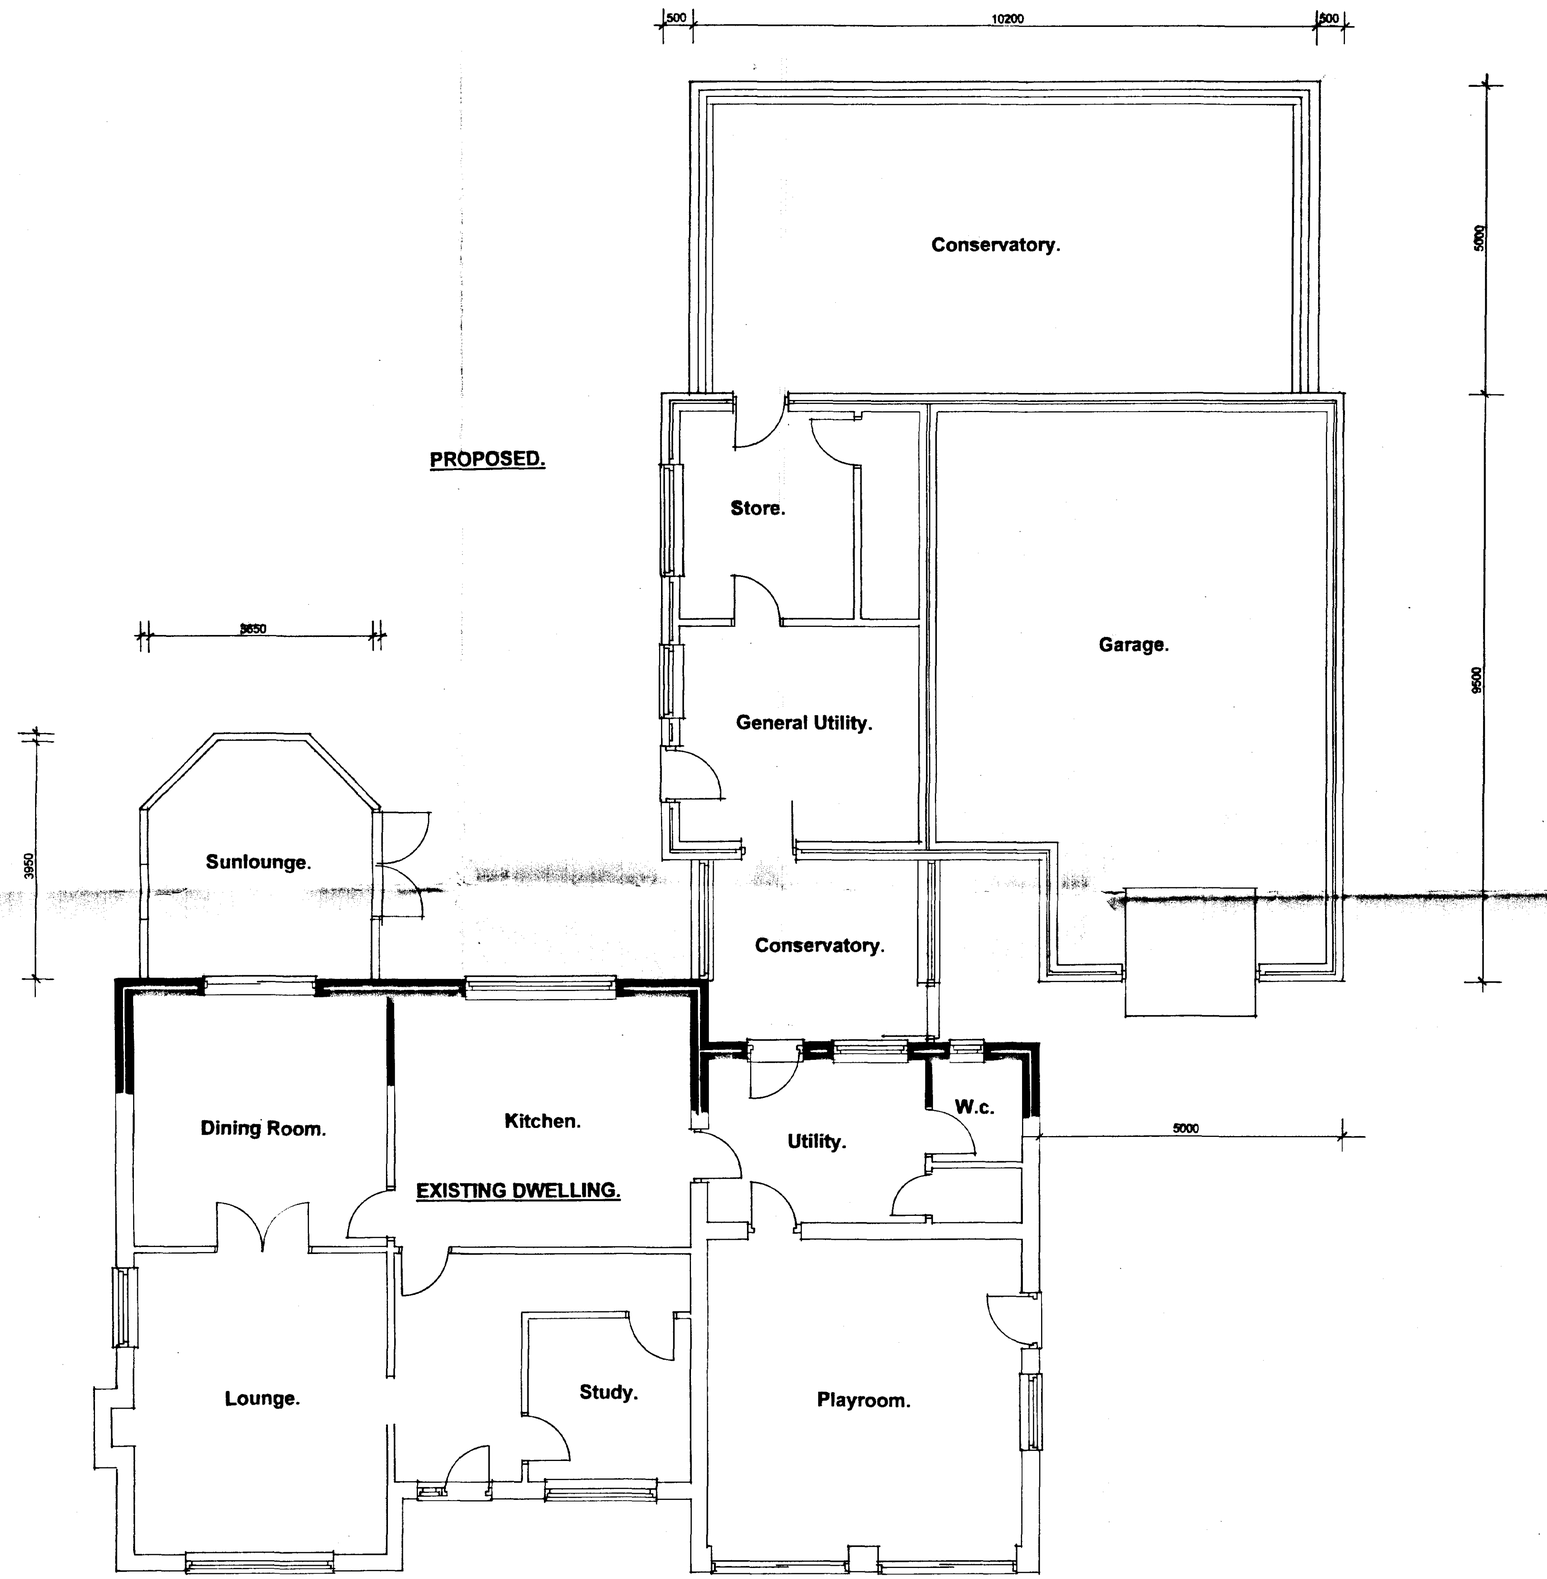

GROUND FLOOR PLAN.
PROPOSED.

DETERMINED PLAN

SHDC
Planning & Development
28 MAR 2003
Ref 0409/03

Planning Issue.

Architectural
Design Services.

S.J.Thrower.
3 Newgate Road, Tydd St.Giles, Wisbech, Cambridgeshire.
Tel 01945 870922

Proposed Extension, Sunlounge & Garage at Lowgate, Gedney.


For. Mr & Mrs D.Guest.

General Arrangement Plan.


Scale	Date.	Drwn	Chkd
1: 50.	Feb 02.	JT	~

Drng no.SH/89903. SHEET 1 of 3.


PROPOSED ELEVATIONS.

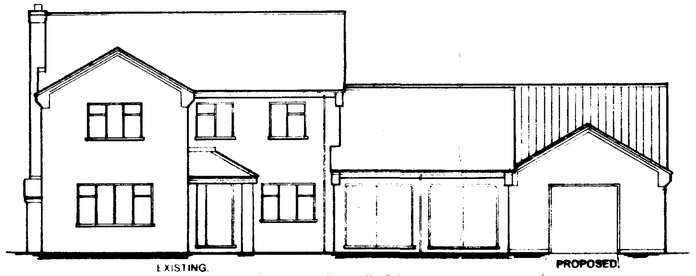

FRONT ELEVATION.

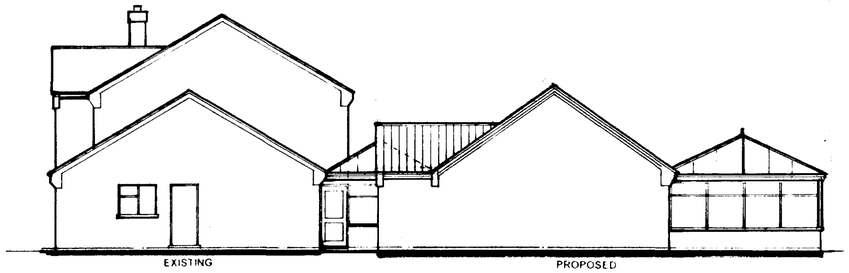

SIDE ELEVATION.

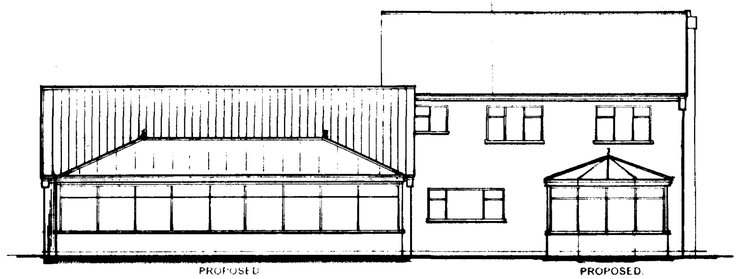

REAR ELEVATION.



SIDE ELEVATION.

DETERMINED PLAN
SHDC
Planning Development
28 MAR 2003
Ref 0409/03

Planning Issue.

Architectural
Design Services.
S.J.Thrower,
3 Newgate Road, Tydd St.Giles, Wisbech, Cambridgeshire.
Tel. 01945 870022.


Proposed Extension, Sunlounge & Garage at Lowgate, Gedney.

For. Mr & Mrs D.Guest.

Elevations/ Site Plan.

Scale.	Date	Drwn.	Chkd
1:100		J.	~

Drng no.SH/90003. SHEET 2 of 3.

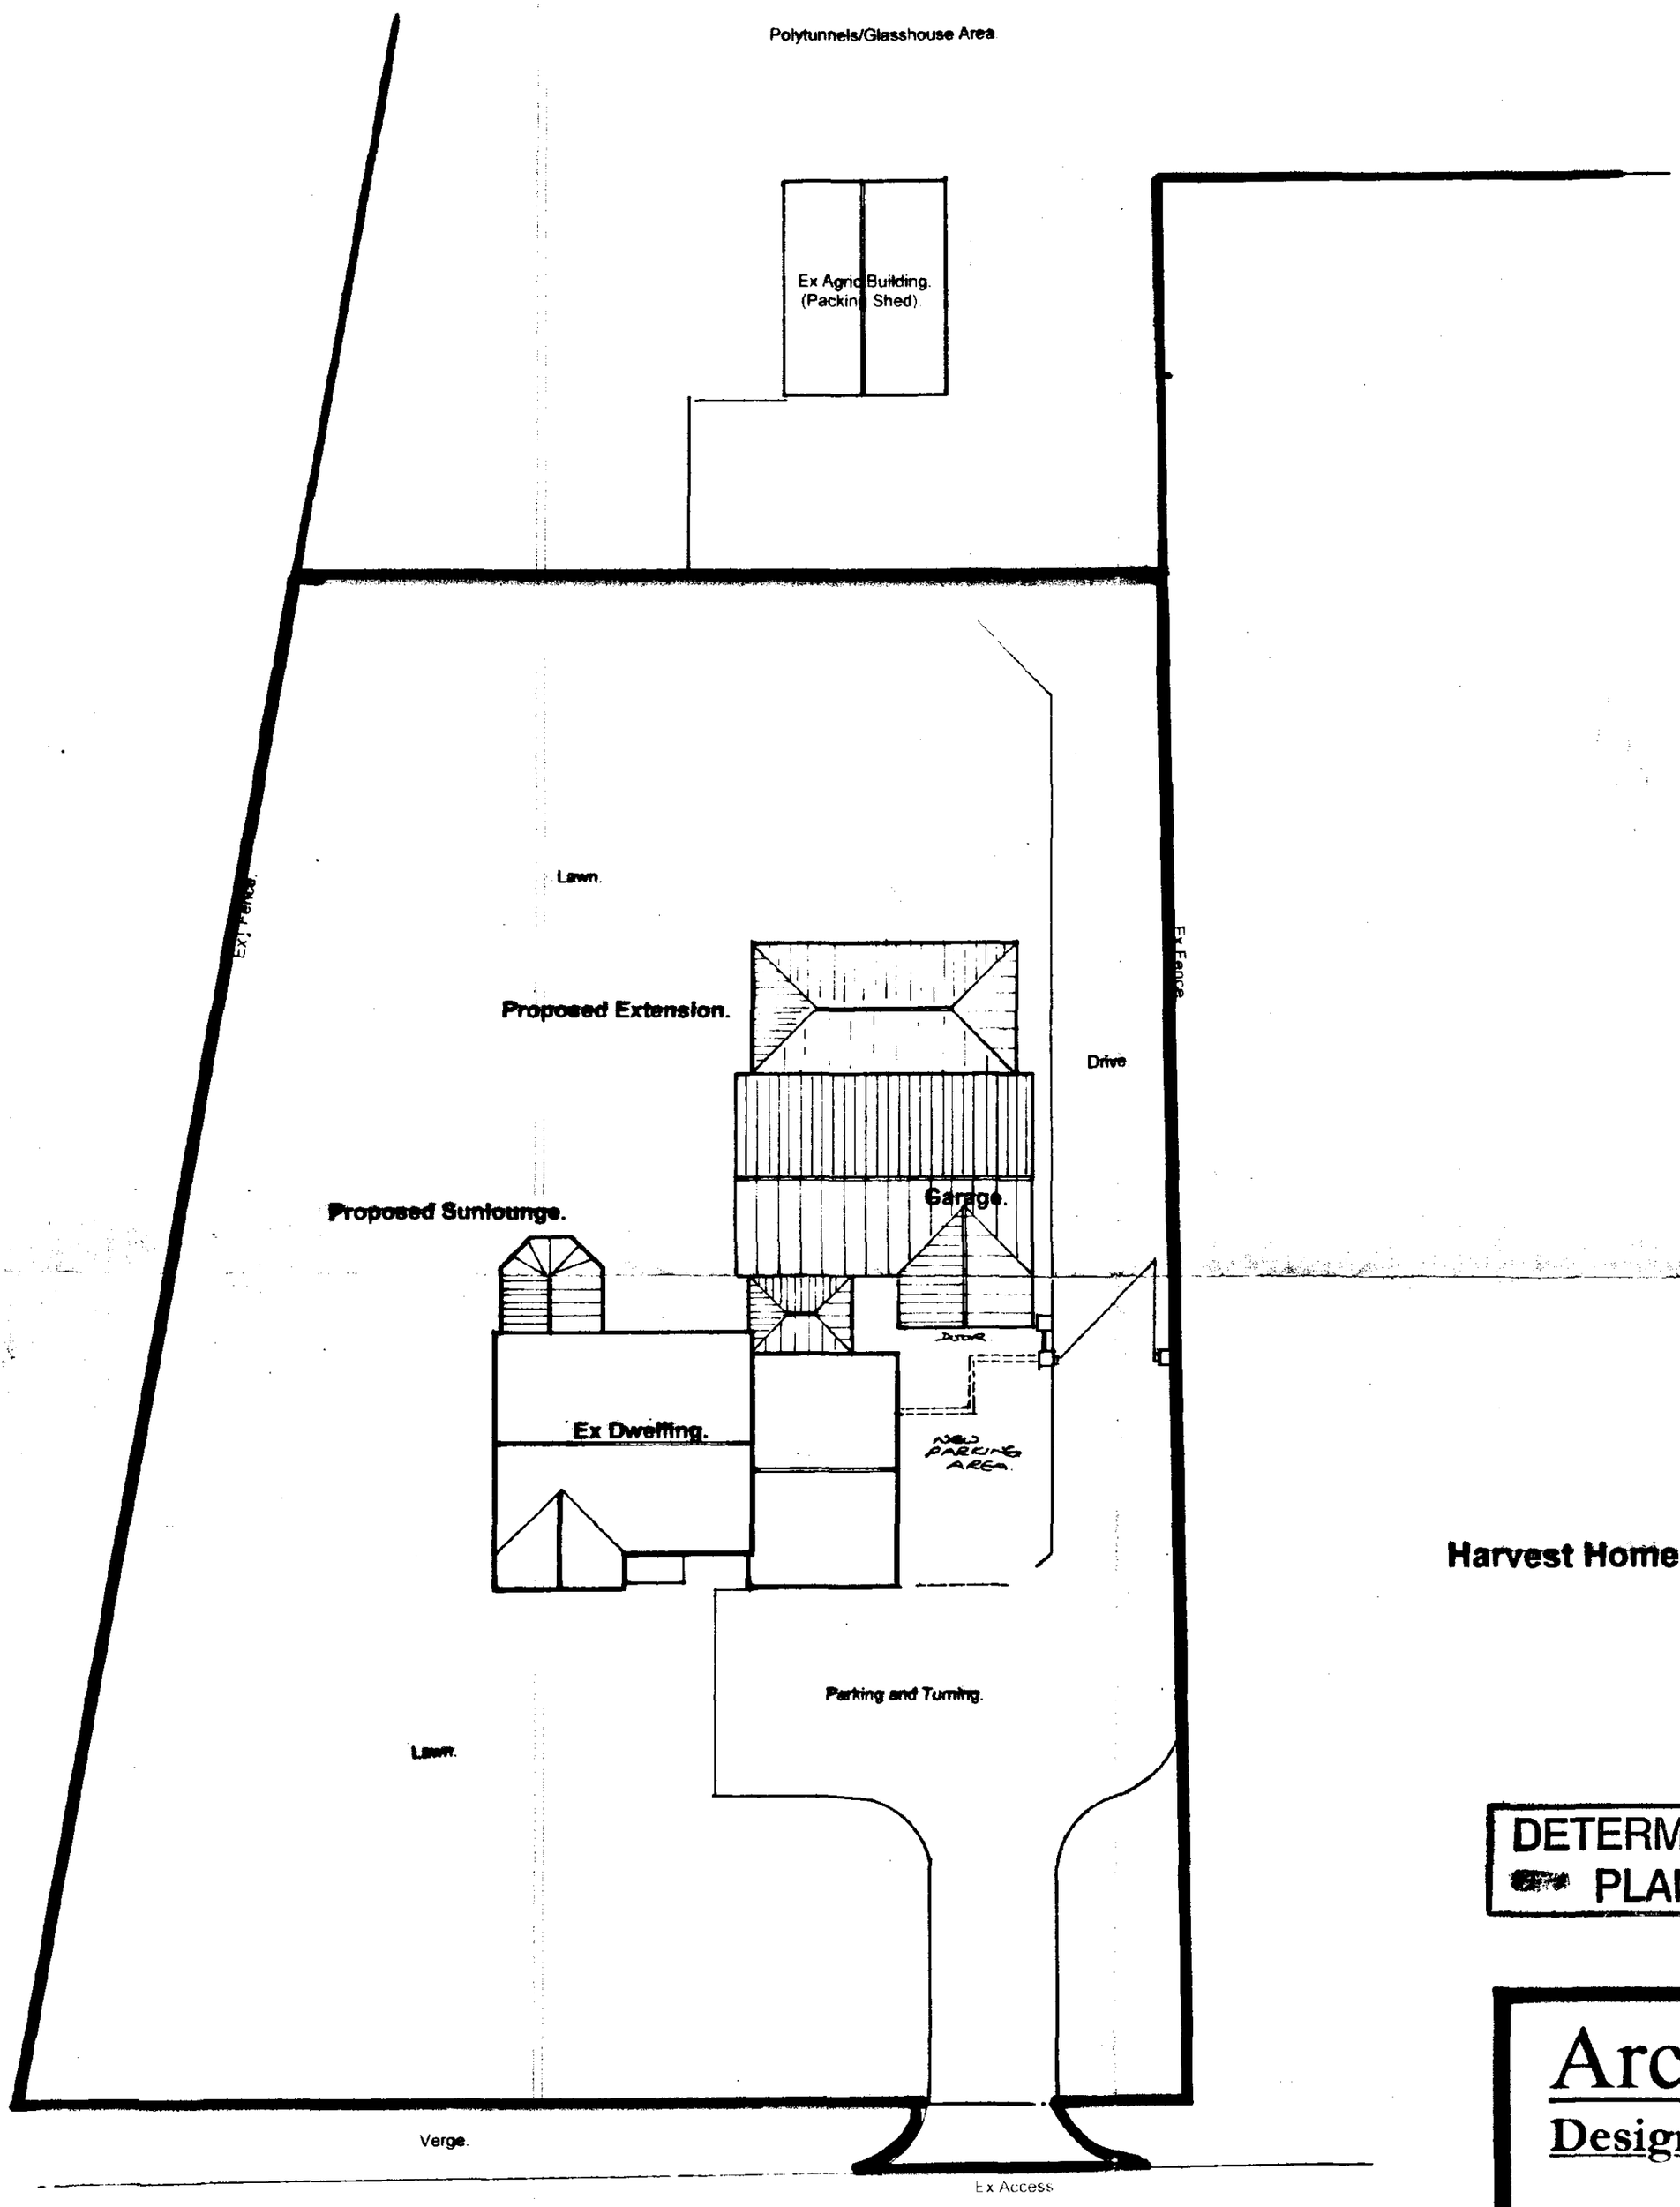

SITE PLAN 1:200.

Harvest Home.

DETERMINED
PLAN

SHDC
Planning & Development
28 MAR 2003
Ref 0409/03

Architectural
Design Services.

S.J.Thrower.

3 Newgate Road, Tydd St.Giles, Wisbech, Cambridgeshire.
Tel. 01945 870022.

Proposed Extension, Sunlounge & Garage at New House, Lowgate, Gedney.

For. Mr & Mrs D.Guest.

SITE PLAN.

Scale	Date.	Drwn.	Chkd.
1: 200.	Mar 03.	J.	~

Drwg no SH/90903.