
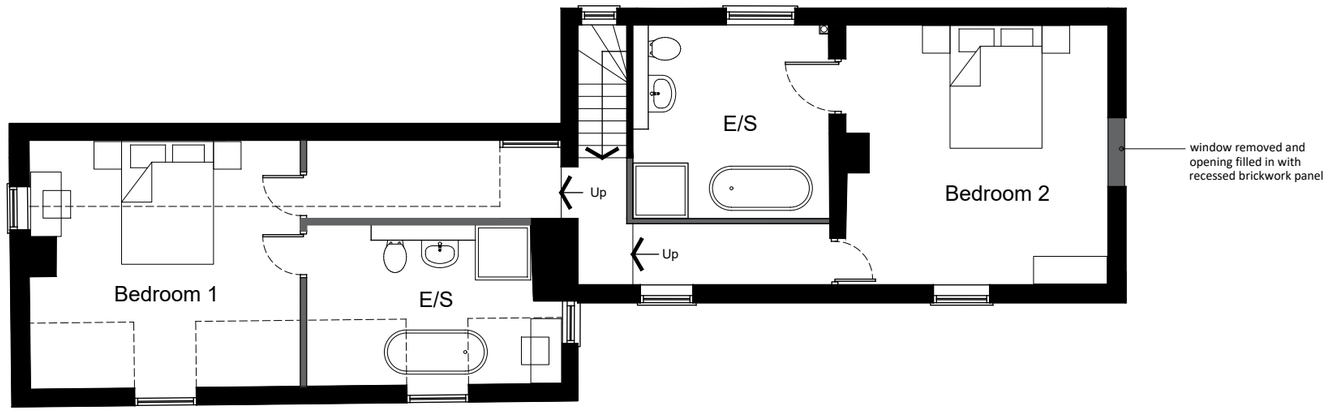


Proposed First Floor Plan

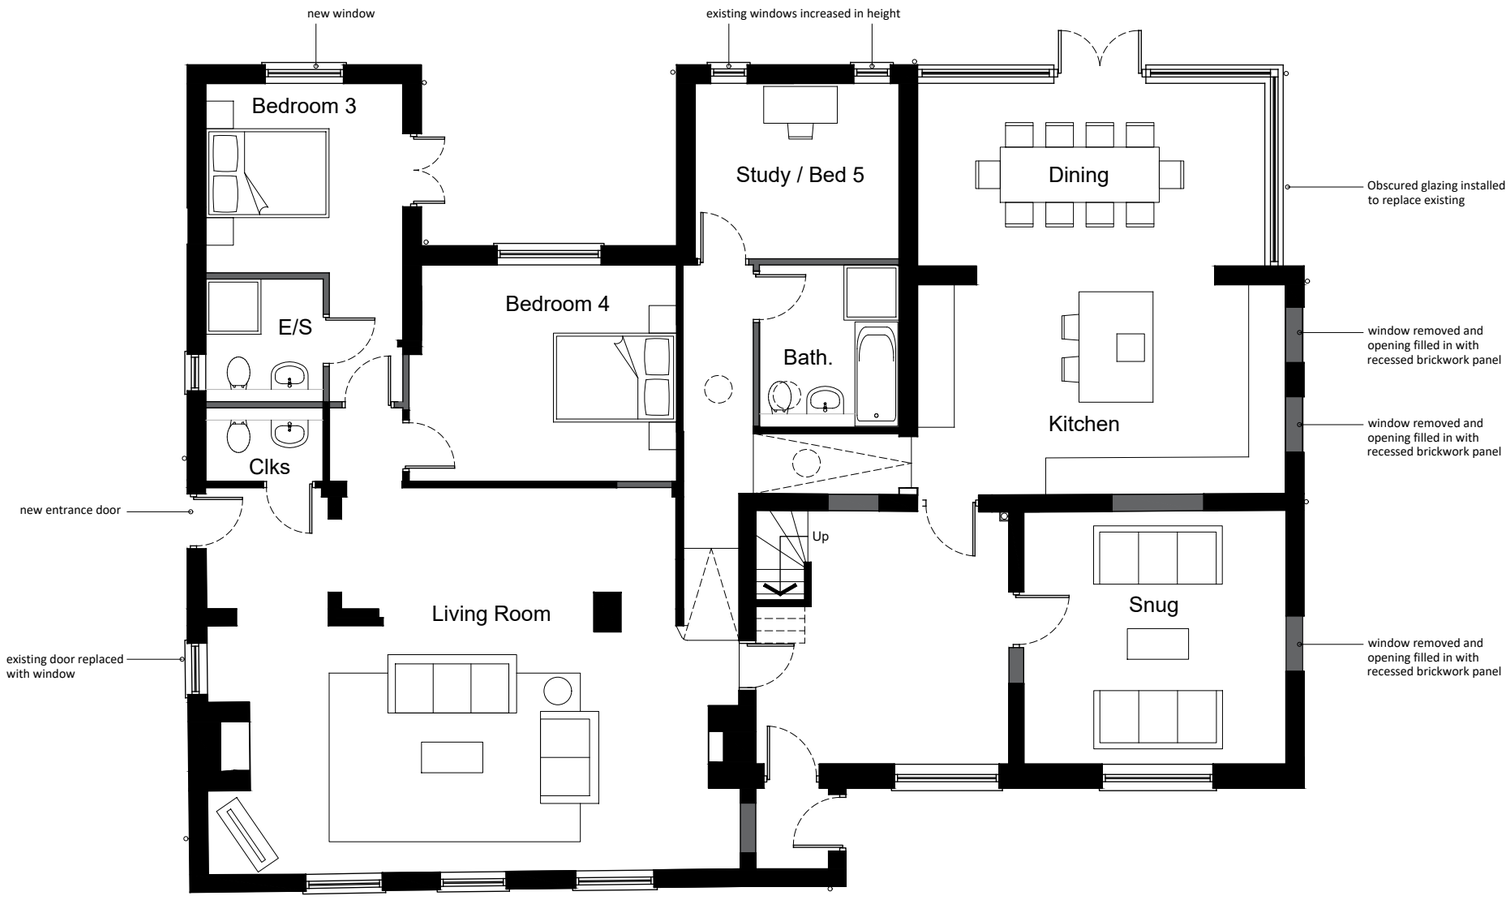

Proposed Ground Floor Plan

Existing walls retained

Proposed New walls / openings infilled

0 1 2 3 4 5m

Notes

Copyright
© Robert Doughty Consultancy Limited.
All rights described in the Copyright, Designs and Patents Act 1988 have been asserted.

Ordnance Survey Map
© Crown Copyright. OS Licence No: AR 100010613.

Dimensions
All dimensions shown are for the purposes of obtaining the relevant planning permission only.

CDM 2015
This drawing is for illustrative purposes and/or obtaining the relevant planning permission only. It should not be used for construction and accordingly, risk identification under the Construction (Design & Management) Regulations 2015 has not been undertaken.

Rev	By	Description	Date
-	-	-	-

Revision checked by: -

rdc
Robert Doughty Consultancy

32 High Street, Helpringham
Sleaford, Lincolnshire, NG34 0RA

Tel: 01529 421646
Email: admin@rdc-landplan.co.uk
Web: www.rdc-landplan.co.uk

Client
Mr G Franklin

Project
Change of Use
The Chequers, Gedney Dyke

Drawing
Proposed Floor Plans

Scale @ A3	Date
1: 100	03/04/24

Drawn By	Checked By
PSS	-

Job Number	Status	Purpose of Issue
1185-10	FP	Planning

Drawing No.	Rev
1185-10_FP_PL02	-