




REAR ELEVATION

SIDE ELEVATION

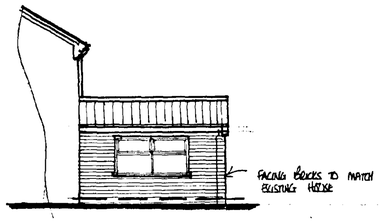


SIDE ELEVATION

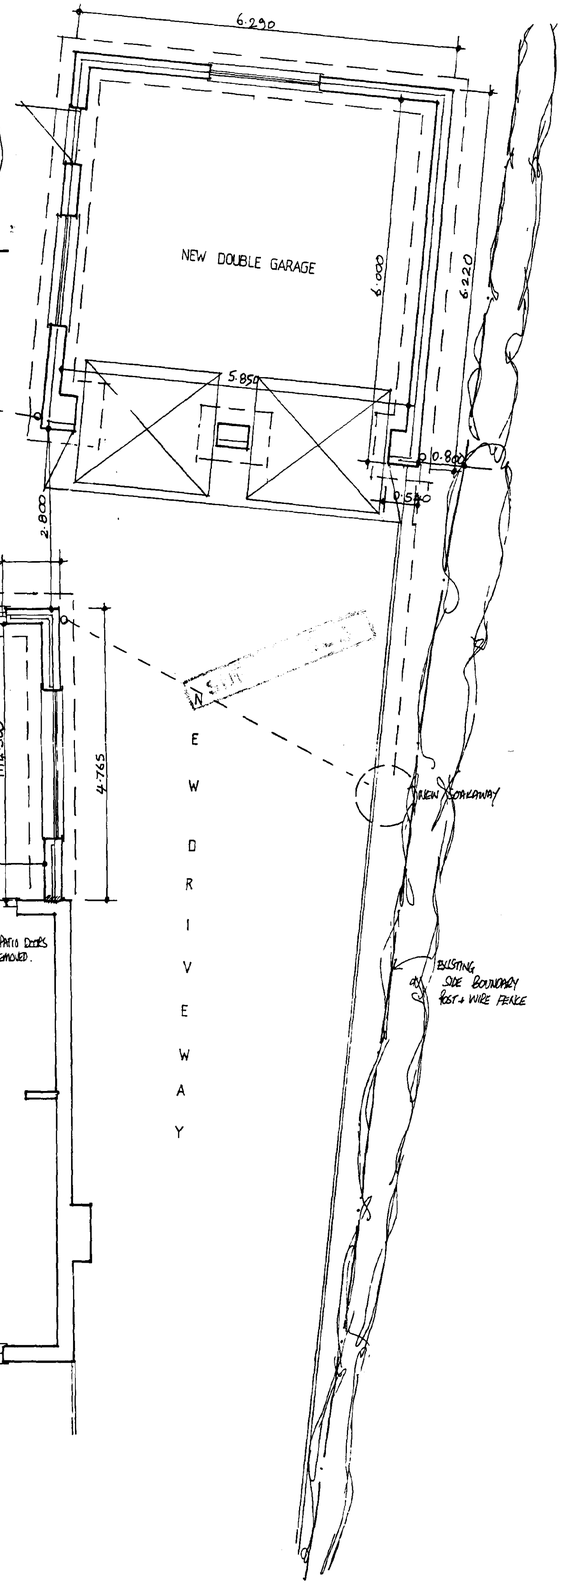

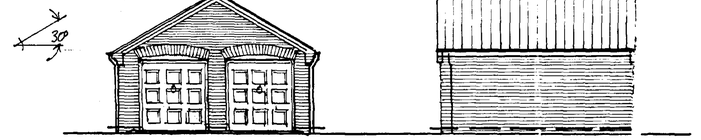


FRONT ELEVATION

SIDE ELEVATION

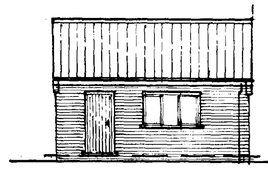

SIDE ELEVATION

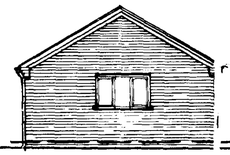

REAR ELEVATION

SUPERSEDED

project : PROPOSED SUN-LOUNGE EXTENSION TO REAR OF HOUSE INCLUDING CONVERSION OF GARAGE TO STUDY AND PROPOSED NEW DOUBLE GARAGE


site : NEW HOUSE, MARSH ROAD, GEDNEY DROVE END, LINCOLNSHIRE.

clients : Mr & Mrs S. DICKS.


scale : 1:50, 1:100.

date ; MAR,03.


SHDC
Planning & Development
04 APR 2003
Ref 0436/03

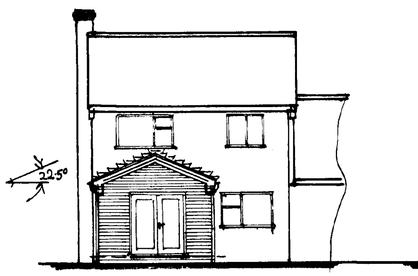


REAR ELEVATION

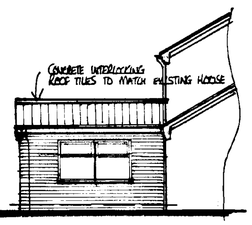

SIDE ELEVATION

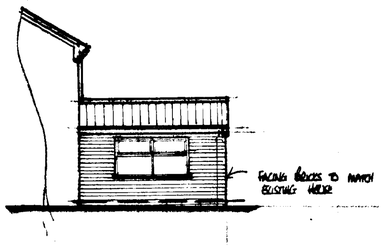


SIDE ELEVATION

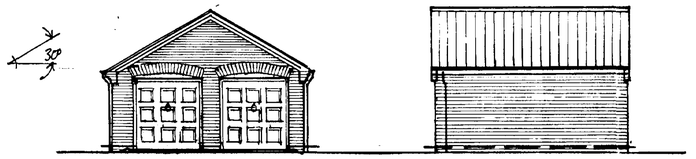

FRONT ELEVATION

SIDE ELEVATION

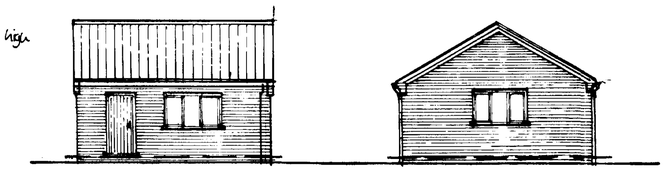

SIDE ELEVATION

REAR ELEVATION

S.H.D.C.
RECEIVED
02 JUN 2003
Ref 0436/03

DETERMINED
PLAN

AMENDED PLAN
Ref. A1

project : PROPOSED SUN-LOUNGE EXTENSION TO REAR OF HOUSE INCLUDING CONVERSION OF GARAGE TO STUDY AND PROPOSED NEW DOUBLE GARAGE

site : NEW HOUSE, MARSH ROAD, GEDNEY DROVE END, LINCOLNSHIRE.

clients : Mr & Mrs S. DICKS.

scale : 1:50, 1:100.

date ; MAR,03.

A JUNE 03 Planning (Boundary details amendment) Soakaway removed from boundary