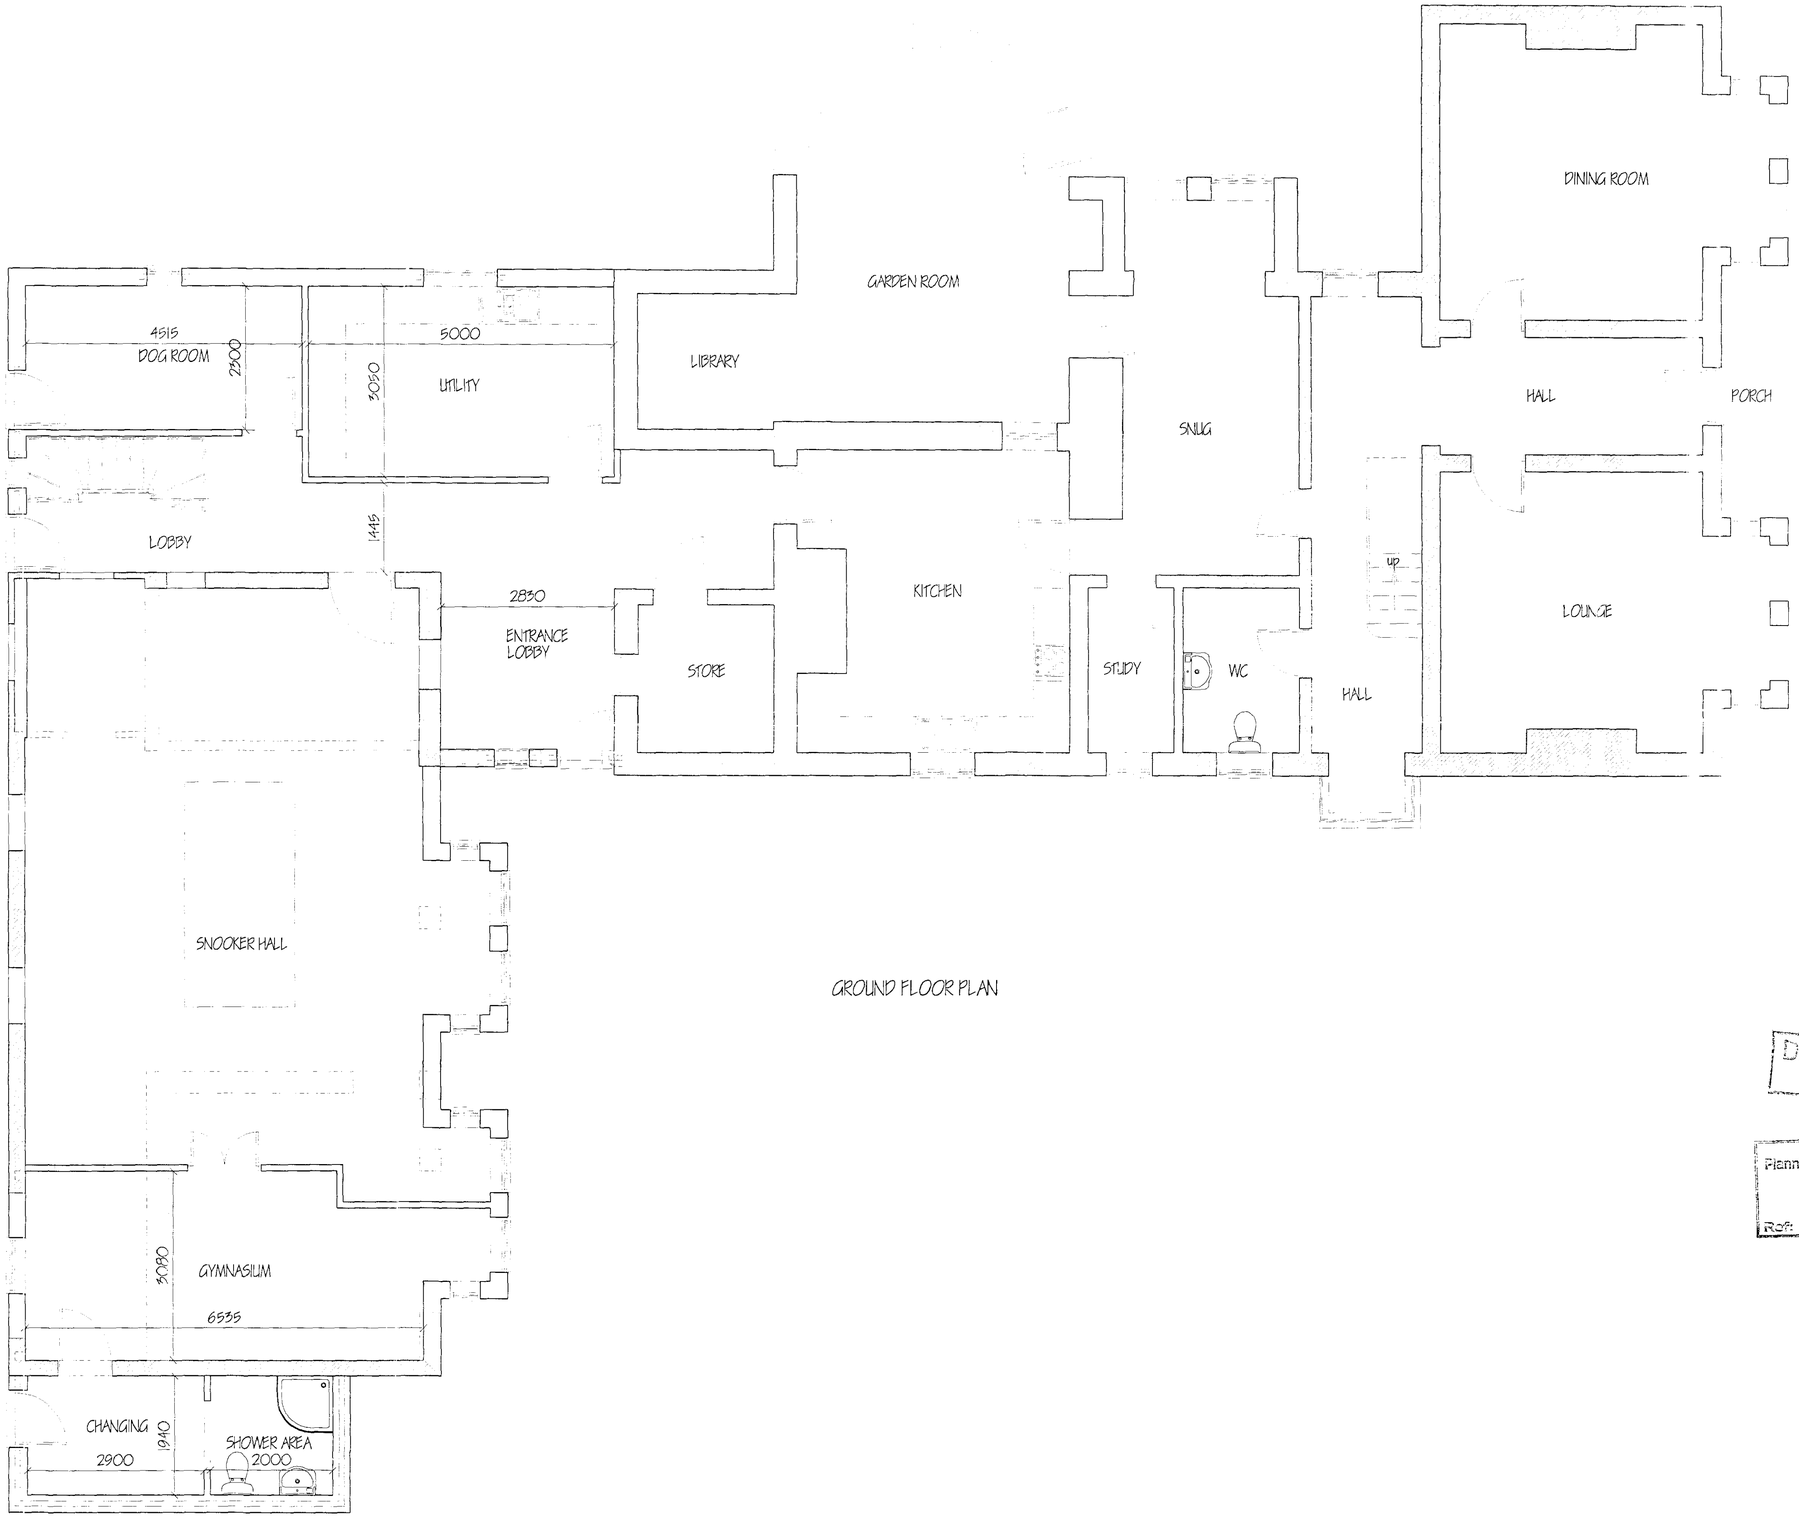


GROUND FLOOR PLAN

DETERMINED PLAN

SHBC
Planning & Development
- 6 APR 2004
Ref: 04/551/04

ref. revision date

G. R. MERCHANT
I.ENG AMICE FIWO

ARCHITECTURAL, STRUCTURAL AND LAND DRAINAGE CONSULTANTS

Unit 4, Wrights Mews
12A Park Road, Holbeach,
Spalding, Lincs. PE12 7EE
Tel: 01406 490600
Fax 01406 425744
E-Mail: G. R. Merchant @ Merchant. Fsnet. Co. UK

Project
EXTENSION & ALTERATIONS.
'LEBANON HOUSE'.
GEDNEY ROADGATE.
SPALDING. LINC'S.

Client
MR. & MRS. C. OFFLER.

Drawing
GROUND FLOOR PLAN.
- PROPOSED.

Job Ref.	Drawing No.
882-04	05
Date	Drawn
MARCH '04	GRM

Scales
1/50

DO NOT SCALE FROM THIS DRAWING
This drawing is copyright and may not be altered, traced, photographed or used for any other purpose other than that for which it is issued. The General Contractor is to check all dimensions on site and report any discrepancies to the Architect. All details shown on this drawing including foundations are based upon trial hole excavations made to the area. No responsibility can be accepted for abnormal conditions which may be discovered during construction unless reported to the Architect so that design amendments may be introduced. Site soil surveys are recommended in respect of foundations to establish specific site conditions before foundation work is undertaken. This drawing is limited in its extent of information contained and does not purport to contain a full specification of the works. It is solely for the purpose of obtaining Planning / Building Regulation approval. The drawing must not be relied upon for construction purposes. The works will not be authorised or supervised on site by G.R. Merchant of any representative thereof. It is the client or their appointed agents responsibility to control workmanship, substitution of materials, adherence to specification, variances to contract etc.
All materials to be new unless otherwise stated and all components and materials etc. to be used fixed and installed etc in all accordance with manufacturers instruction and relevant code of practice. Materials shall conform to appropriate British standard specification or BBA certificate of Sufficient work supervision is the Employer / Client shall ensure that the respective contractor's commitment with and across all measures necessary to achieve compliance with Health and Safety legislation for Building sites and Work places. The Employer / Client is advised that should " a works need to comply with the C.D.M. (Construction Design and Management Regulations an Inspectorate Planning Supervisor will be named. The works shall comprise of all that is shown on the drawing and details. Work that may be reasonably inferred from the documentation shall be deemed to be included as if shown.