
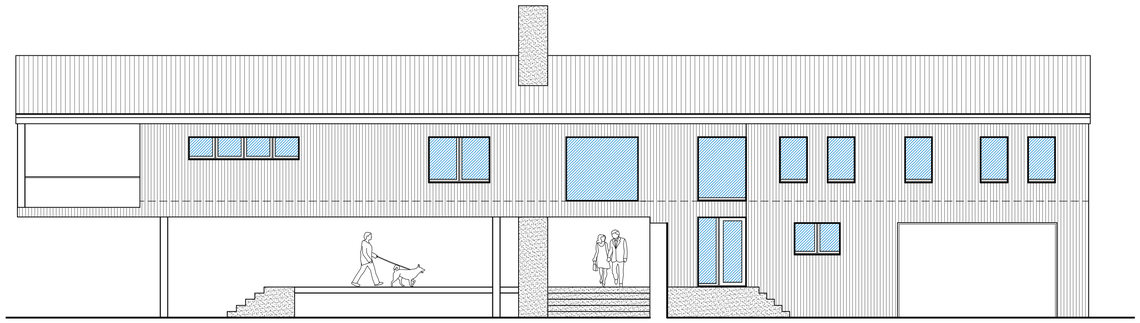


Front Elevation

Scale: 1:100


0 1 2 3 4 metres

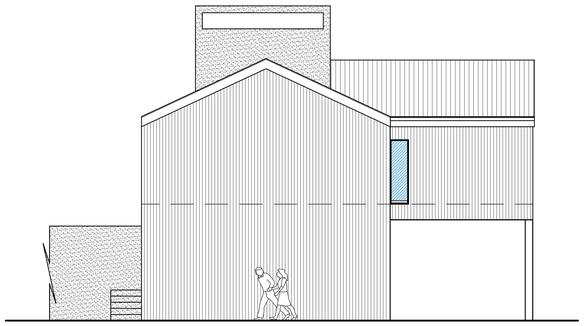

Side Elevation

Scale: 1:100


0 1 2 3 4 metres

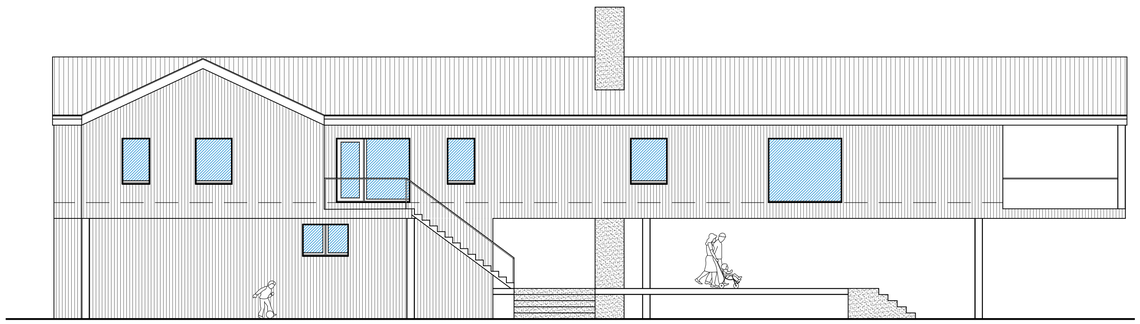

Rear Elevation

Scale: 1:100


0 1 2 3 4 metres

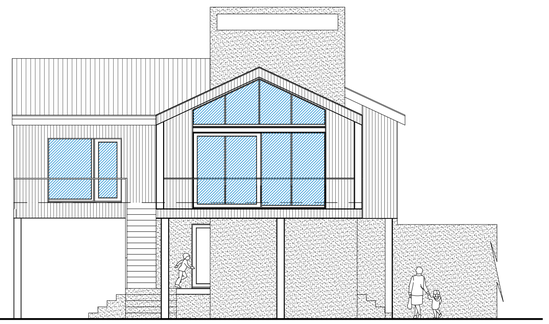

Side Elevation

Scale: 1:100


0 1 2 3 4 metres

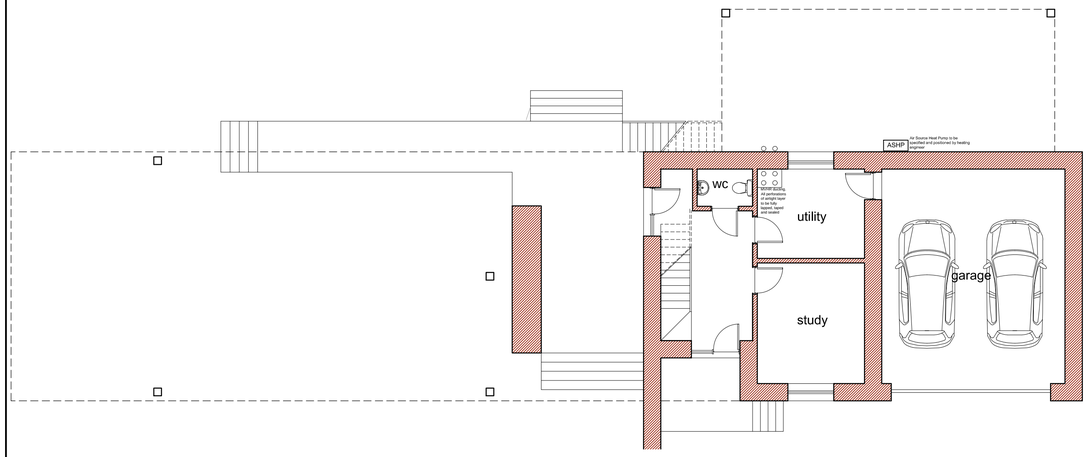

Ground Floor Plan

Scale: 1:100

0 1 2 3 4 metres

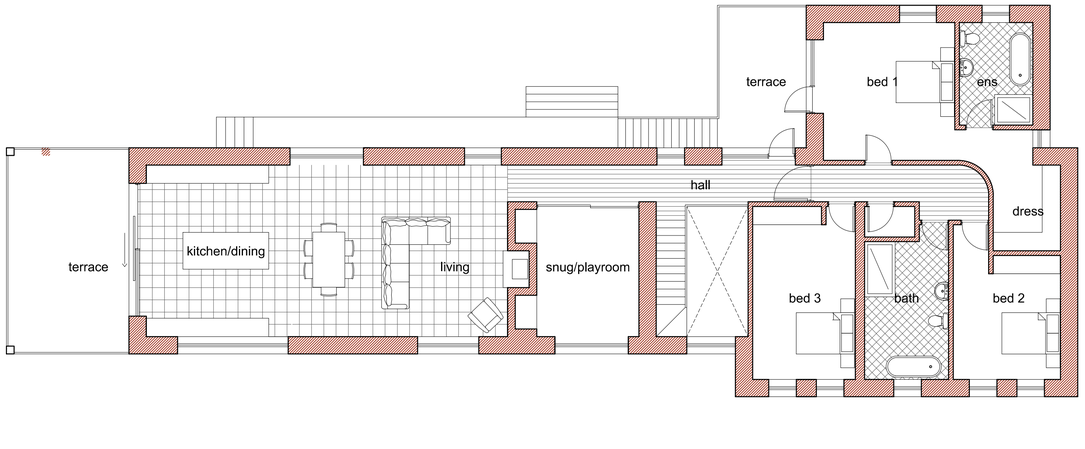

First Floor Plan

Scale: 1:100

0 1 2 3 4 metres

General Notes

1. This drawing shall not be scaled, figured dimensions only to be used.
2. All dimensions are shown in 'mm' unless otherwise stated.
3. The contractor, sub-contractors and suppliers must verify all dimensions on site prior to the commencement of any work.
4. This drawing is to be read in conjunction with all relevant engineers and specialist sub-contractors drawings and specifications.
5. Any discrepancies are to be brought to the designers attention.

ELEVATION KEY

Indicates grey cladding panels

Indicates joinery

Indicates stone cladding

Revisions

A	April 2021	Amendment for S73 Application

Status

FOR APPROVAL

SWANN EDWARDS ARCHITECTURE

Swann Edwards Architecture Limited, Swann Edwards Architecture, Fen Road, Guyhirn, Wisbech, Cambs. PE13 4AA
t 01945 450694 e info@swannedwards.co.uk w www.swannedwards.co.uk

Job Title: Proposed Para 79 House, Land Adj. Tilsons Yard, Gedney Drove End

Date: July 2019	Drawn by: JRB
	Checked by: JB
Job No.: SE-1111	Sheet Size: A1
Dwg No.: 10	Revision: A

Drawing Title: Planning Drawing Elevations