


Site Plan

Scale: 1:500

0 5 10 15 20
metres

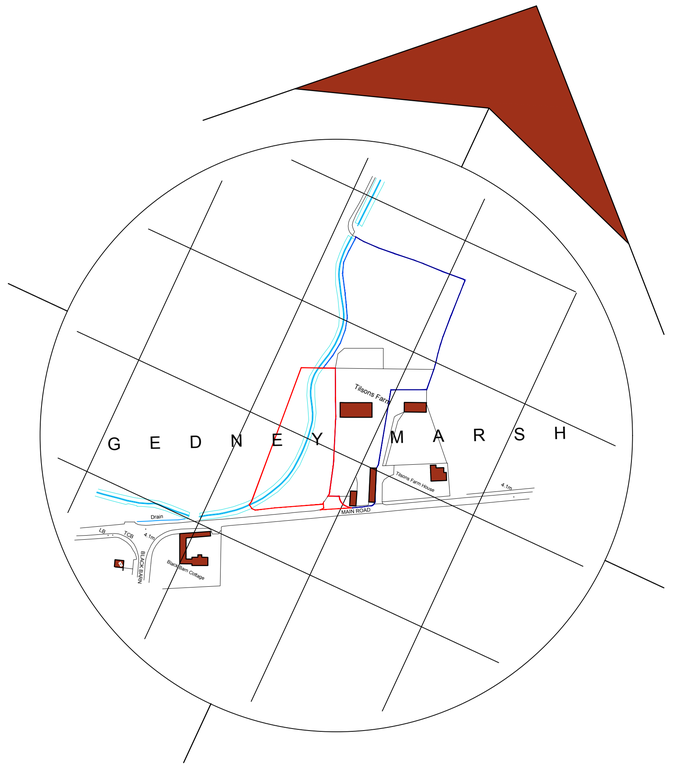

Location Plan


Scale: 1:2500

0 20 40 60 80
metres

General Notes

1. This drawing shall not be scaled, figured dimensions only to be used.
2. All dimensions are shown in 'mm' unless otherwise stated.
3. The contractor, sub-contractors and suppliers must verify all dimensions on site prior to the commencement of any work.
4. This drawing is to be read in conjunction with all relevant engineers and specialist sub-contractors drawings and specifications.
5. Any discrepancies are to be brought to the designers attention.

SITE PLAN KEY

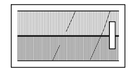


Indicates proposed building




Indicates proposed grass



Indicates proposed gravel

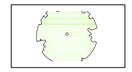

Indicates proposed trees and hedges

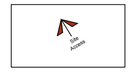

Indicates site access

Status

FOR APPROVAL

SWANN EDWARDS
ARCHITECTURE
Swann Edwards Architecture Limited, Swann Edwards Architecture, Fen Road, Guyhirn, Wisbech, Cambs. PE13 4AA
t 01945 450694 e info@swannedwards.co.uk w www.swannedwards.co.uk

Job Title
Proposed Para 79 House
Land Adj. Tilsons Yard
Gedney Drove End

Date: July 2019

Drawn by: JRB

Checked by: JB

Drawing Title
Planning Drawing
Site Plan & Location Plan

Job No.: SE-1111

Dwg No.: 12

Sheet Size: A1

Revision:

Swann Edwards Architecture Limited ©