



SITE PLAN.
1/500.

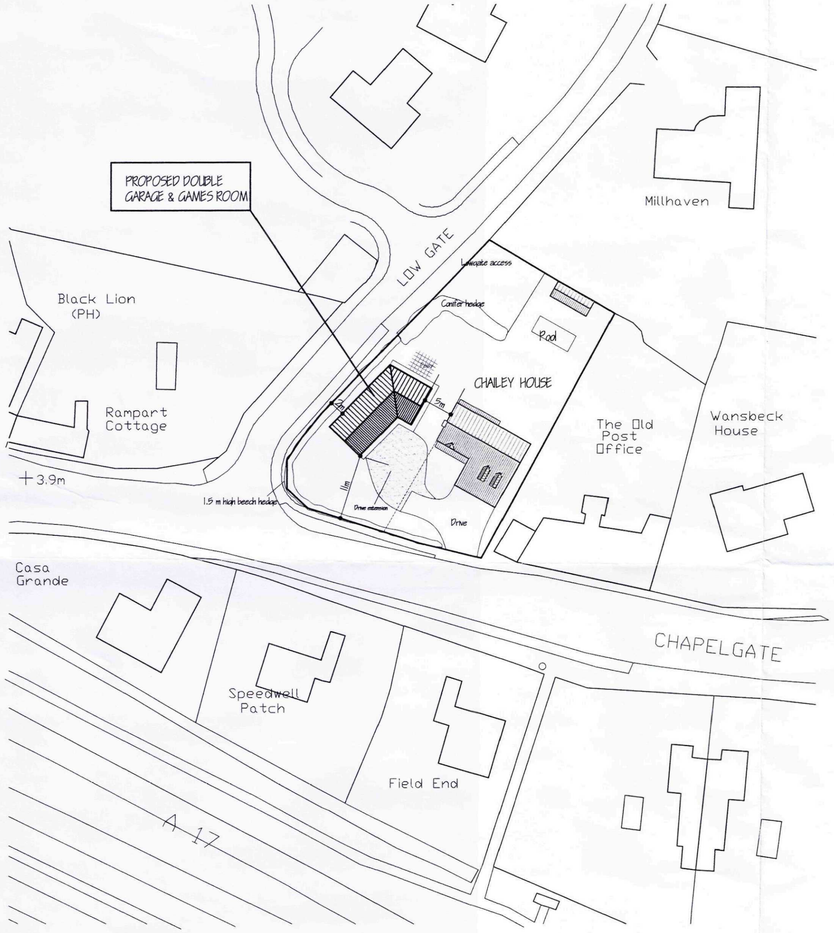

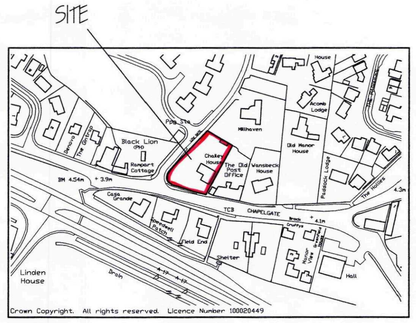

LOCATION PLAN.
1/2500.

SHDC
Planning & Development
- 2 JUN 2010
Ref: 04464-10

ref.	revision	date

G. R. MERCHANT LTD.
I.ENG AMICE FIWO
ARCHITECTURAL, STRUCTURAL AND LAND DRAINAGE CONSULTANTS
4 Wrights Mews
12A Park Road, Holbeach,
Spalding, Lincs. PE12 7EE
Tel: 01406 490800
Fax: 01406 422744
E-Mail: gr.merchant@btconnect.com

Project
DOUBLE GARAGE & GAMES ROOM.
CHAILEY HOUSE.
CHAPELGATE. CROWLAND.
SPALDING. LINC'S.

Client
MR. & MRS. V. CROWLEY.


Drawing
LOCATION & SITE LAYOUT PLANS.

Job Ref.	Drawing No.
2104-10.	01.
Date	**Drawn**
APRIL 2010.	GRM.


Scales
AS INDICATED.

DO NOT SCALE FROM THIS DRAWING


This drawing is copyright and may not be altered, traced, photographed or used for any other purpose other than that for which it is issued. The General Contractor is to check all dimensions on site and report any discrepancies to the Architect. All details shown on this drawing including foundations are based upon typical site conditions relative to the area. No responsibility can be accepted for unusual conditions which may be discovered during construction unless reported to the Architect so that design modifications can be considered. The Contractor is to satisfy himself as to the adequacy of foundations to establish specific site conditions before foundation work is undertaken. This drawing is limited in the amount of information contained and does not purport to contain a full specification of the works. It is solely for the purpose of obtaining Planning / Building Regulation approval. This drawing must not be used as a contract document alone. The works will not be supervised or inspected on site by G R Merchant Ltd unless specifically instructed to do so. The Contractor is responsible for setting out, control workmanship, substitution of materials, adherence to specification, variations to contract etc. All materials to be new unless otherwise stated and all components and materials etc. to be used fitted and installed etc. in strict accordance with manufacturers instructions and relevant code of practice. Materials shall conform to appropriate British standard specifications or BBA certificates where applicable. The Contractor shall be responsible for ensuring that all sub-contractors comply with current legislation and adopts all measures necessary to achieve compliance with Health and Safety legislation for Building sites and Work places. The Employer / Client is advised that should the works need to comply with the Construction Design and Management Regulations an Independent Planning Supervisor will be required. The works shall comprise of all that is shown on the drawing and all that is reasonably to be inferred therefrom as being necessary for the completion of the works and the Contractor shall be deemed to be included. It is the plot / land owners responsibility to be aware of the Party Wall etc. Act 1996 when building in close proximity to adjoining neighbors boundaries.

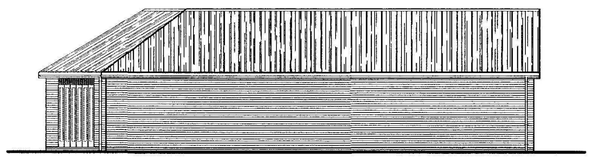


REAR ELEVATION.

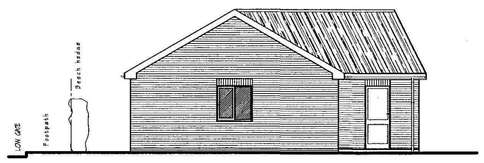


END ELEVATION.

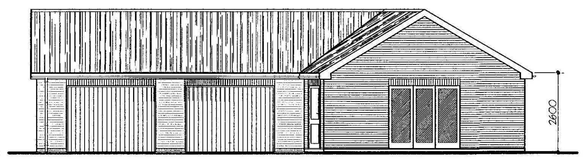

FRONT ELEVATION.

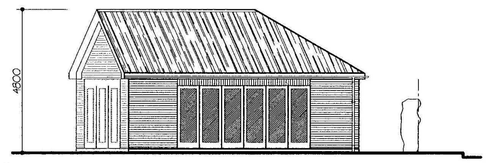

END ELEVATION.

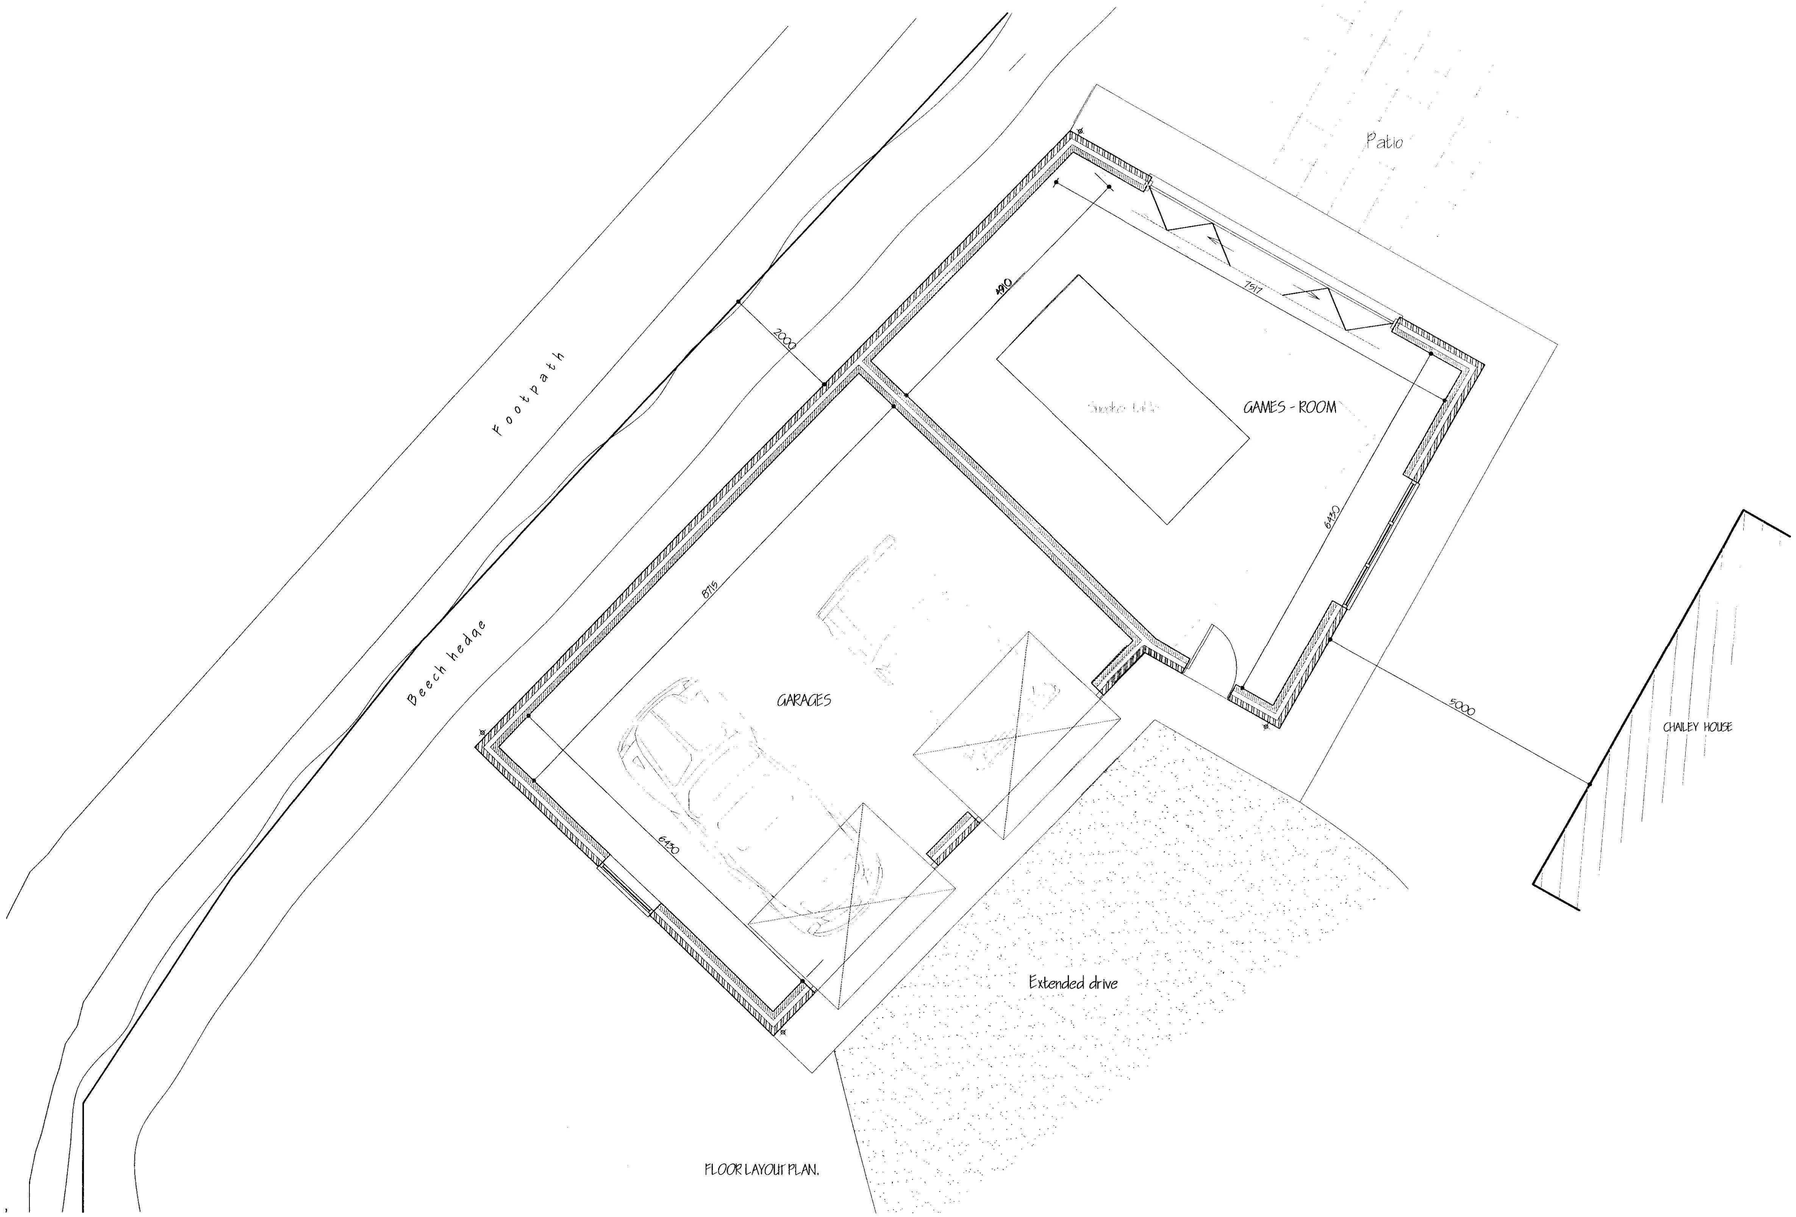

FLOOR LAYOUT PLAN.

ref:	revision	date

G. R. MERCHANT LTD.
I.ENG AMICE FIWO

ARCHITECTURAL, STRUCTURAL AND LAND DRAINAGE CONSULTANTS

4 Wrights Mews
12A Park Road, Holbeach,
Spalding, Lincs. PE12 7EE
Tel: 01406 490800
Fax: 01406 425744
E-Mail: gr.merchant@btconnect.com

Project
DOUBLE GARAGE & GAMES ROOM.
'CHALEY HOUSE'.
LONGGATE. GEDNEY.
SPALDING. LINC'S.

Client
MR. & MRS. V. GEDNEY.

Drawing
FLOOR PLAN & ELEVATIONS.

Job Ref.	Drawing No.
2104-10.	02.
Date: MAY 2010.	Drawn: GRM.

Scales
1/50. 1/100. [unless otherwise stated]

DO NOT SCALE FROM THIS DRAWING

This drawing is copyright and may not be altered, traced, photographed or used for any other purpose other than that for which it is issued. The General Contractor is to check all dimensions on site and report any discrepancies to the Architect. All details shown on this drawing including foundations are based upon typical site conditions related to the area. No responsibility can be accepted for abnormal conditions which may be discovered during construction unless reported to the Architect as their design amendments may be considered. Site soil surveys are recommended in respect of foundations to establish specific site conditions before foundation work is undertaken. This drawing is limited in the amount of information contained and does not purport to contain a full specification of the works. It is solely for the purpose of obtaining Planning / Building Regulation approval. This drawing must not be used as a contract document alone. The works will not be supervised or inspected on site by G.R Merchant or any representative thereof. It is the client or their appointed agents responsibility to control workmanship, substitution of materials, adherence to specification, variations to contract etc.All materials to be new unless otherwise stated and all components and materials etc. to be used fitted and installed in strict accordance with the manufacturers recommendations and British Standard Codes. Materials shall conform to appropriate British standard specification or BBA certificate or European code equivalent. The Employer / Client shall ensure that the selected contractor is conversant with and adopts all measures necessary to achieve compliance with Health and Safety legislation for Building sites and Work places. The Employer / Client is advised that should the works need to comply with the Construction Design and Management Regulations an Independent Planning Supervisor will be required. The works shall comprise of all that is shown on this drawing and details. Work that may not specifically be shown but may be reasonably inferred as necessary to carry out the works shall be deemed to be included. It is the plot / land owners responsibility to be aware of the Party Wall etc. Act 1996: when building in close proximity to adjoining neighbors boundaries.

Plan: 0464-10