Peter Humphrey Associates Ltd.
ARCHITECTURAL DESIGN AND BUILDING

PROJECT
Proposed Dwelling

SITE
Land adj. the Chapel
Marsh Road
Gedney Drove End
Spalding
PE12 9PJ

DRAWING TITLE
BREGS DRAWING 1


CLIENT
S Mcauley & C Taylor

DATE APR 2020 SCALE as shown JOB No. 6162/BR01C


DO NOT SCALE FROM THIS DRAWING
COPYRIGHT. THIS DRAWING MUST NOT BE ISSUED, LOANED OR COPIED WITHOUT THE CONSENT OF PETER HUMPHREY ASSOCIATES

Peter Humphrey Associates
ARCHITECTURAL DESIGN AND BUILDING
TELEPHONE: 01945 466 966
FAX: 01945 466 433
E-MAIL: info@peterhumphrey.co.uk
31 OLD MARKET WISBECH CAMBS PE13 1NB


Fenland District Council
Building Design Awards
Building Excellence in Fenland
Category Winner 03,05,10
Overall Winner 2010

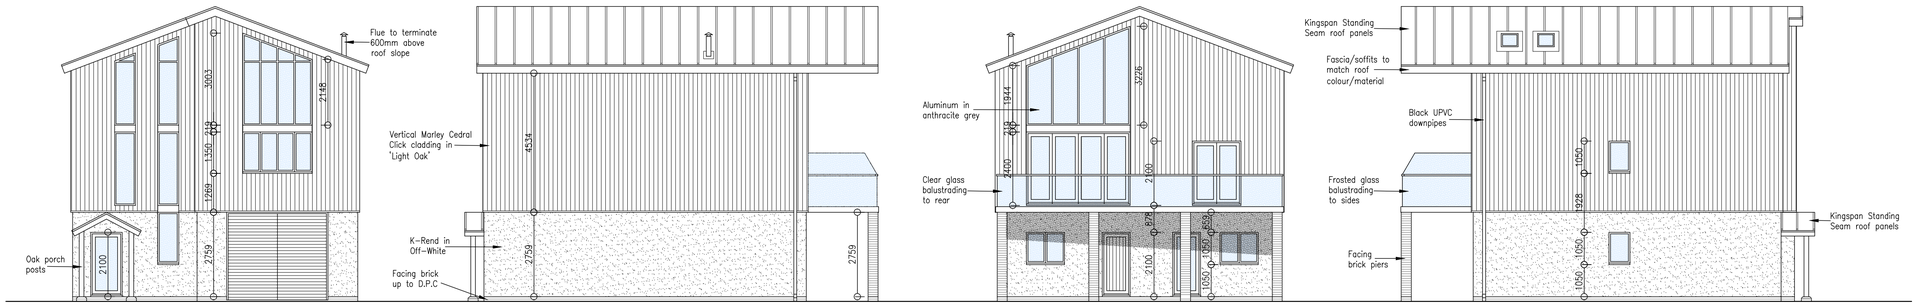



Proposed Front Elevation 1:100 | Proposed Side Elevation 1:100 | Proposed Rear Elevation 1:100 | Proposed Side Elevation 1:100

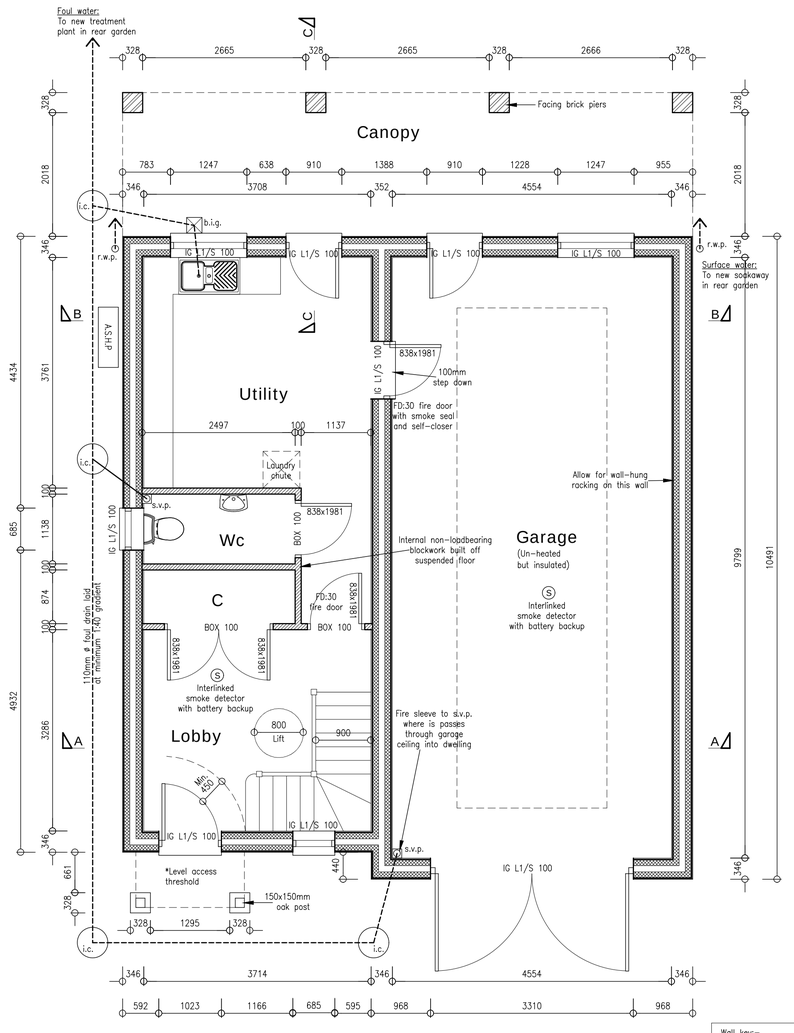


Proposed Ground Floor Plan 1:50

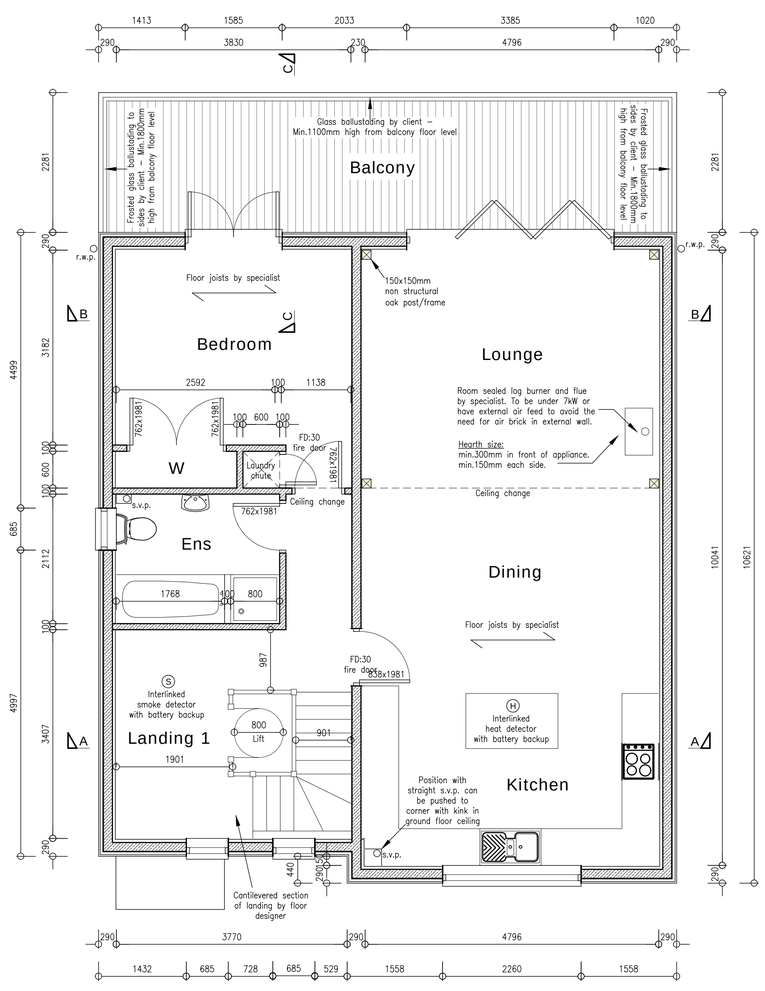


Proposed First Floor Plan 1:50

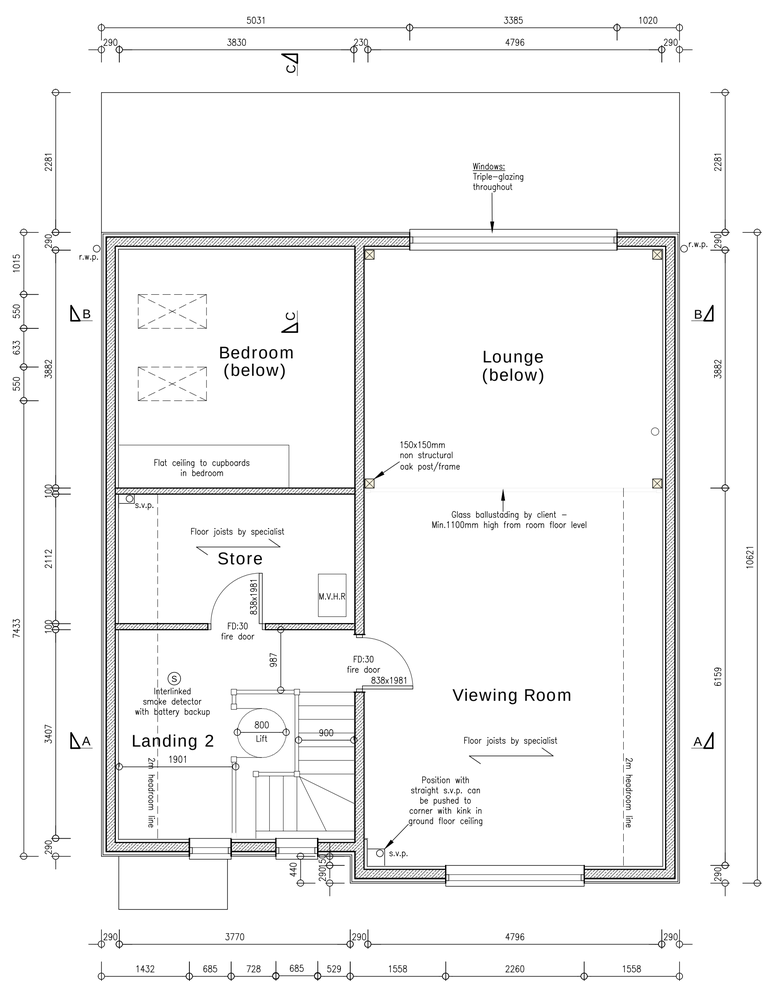


Proposed Second Floor Plan 1:50

Wall key:–
100mm Facing brick
100mm blockwork
Timber frame (by specialist)