

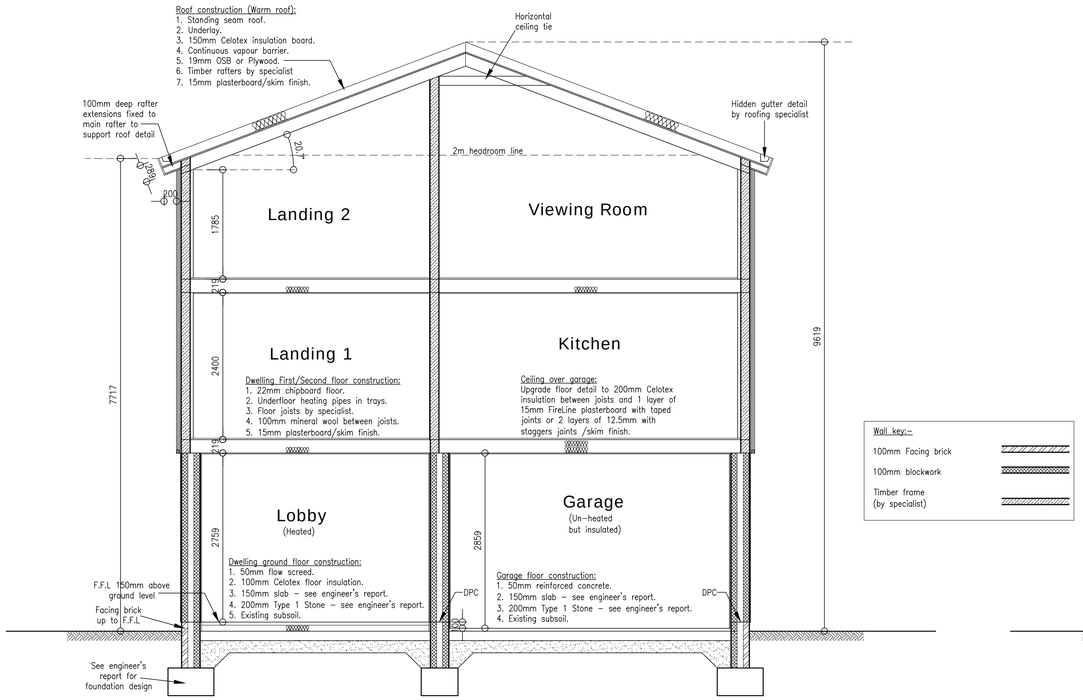



Proposed Section A-A 1:50

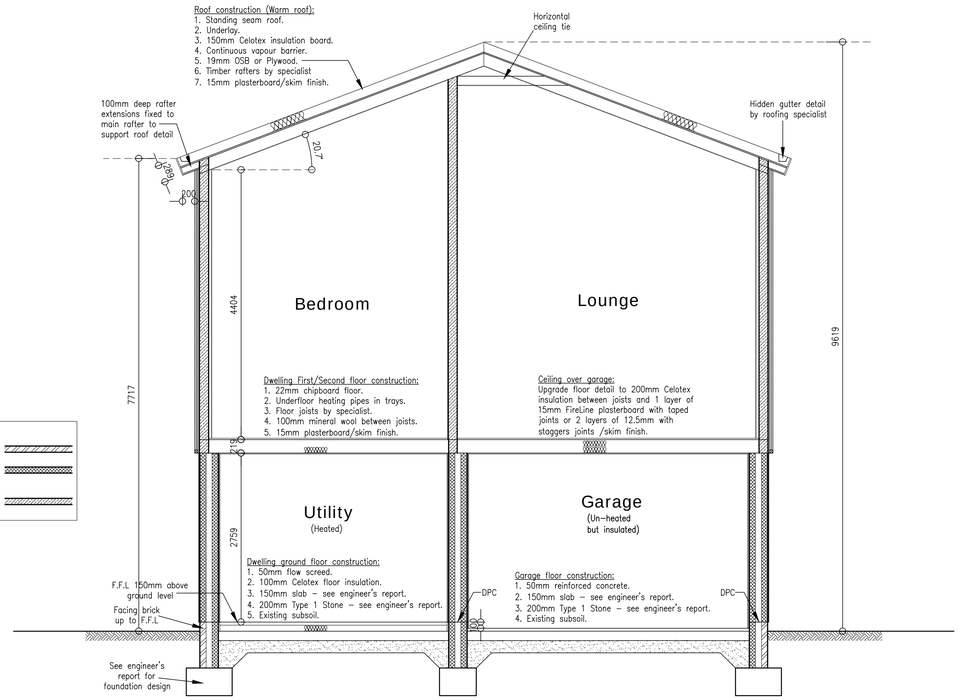


Proposed Section B-B 1:50

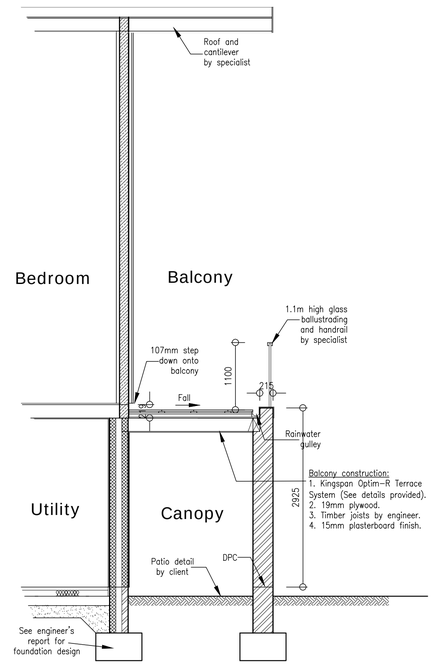


Proposed Section C-C 1:50

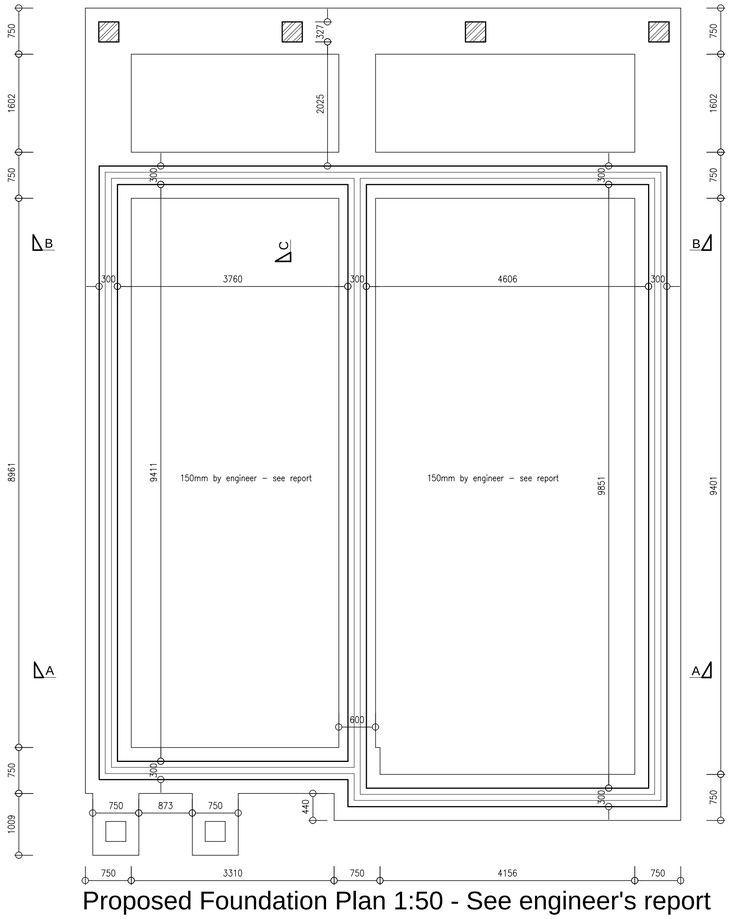


Proposed Foundation Plan 1:50 - See engineer's report

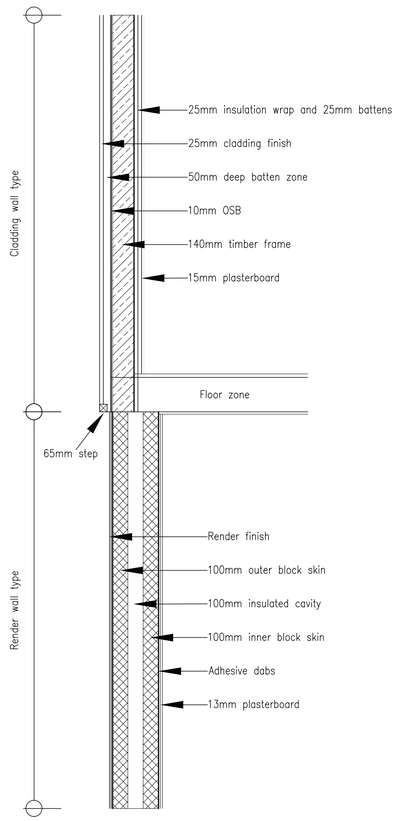

Proposed Wall Detail 1:20

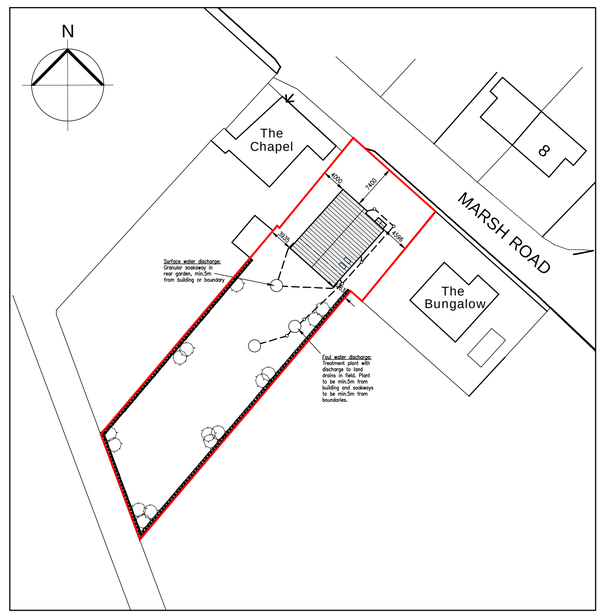

Proposed Site Plan 1:500

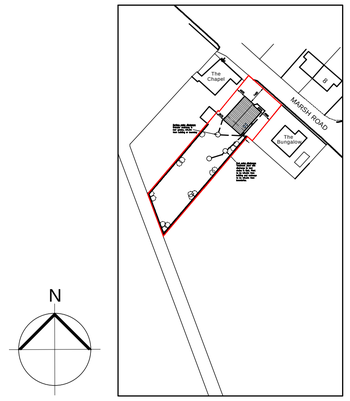

Location Plan 1:1250

Peter Humphrey Associates Ltd.
ARCHITECTURAL DESIGN AND BUILDING

PROJECT
Proposed Dwelling

SITE
Land adj. the Chapel
Marsh Road
Gedney Drove End
Spalding
PE12 9PJ

DRAWING TITLE
BREGS DRAWING 2

CLIENT
S Mcauley & C Taylor

DATE APR 2020 SCALE as shown JOB No. 6162/BR02C

DO NOT SCALE FROM THIS DRAWING

COPYRIGHT: THIS DRAWING MUST NOT BE ISSUED, LOANED OR COPIED WITHOUT THE CONSENT OF PETER HUMPHREY ASSOCIATES

Peter Humphrey Associates
ARCHITECTURAL DESIGN AND BUILDING
TELEPHONE: 01945 466 966
FAX: 01945 466 433
E-MAIL: info@peterhumphrey.co.uk
31 OLD MARKET WISBECH CAMBS PE13 1NB

Fenland District Council
Building Design Awards
Building Excellence in Fenland
Category Winner 08,09,10
Overall Winner 2010