


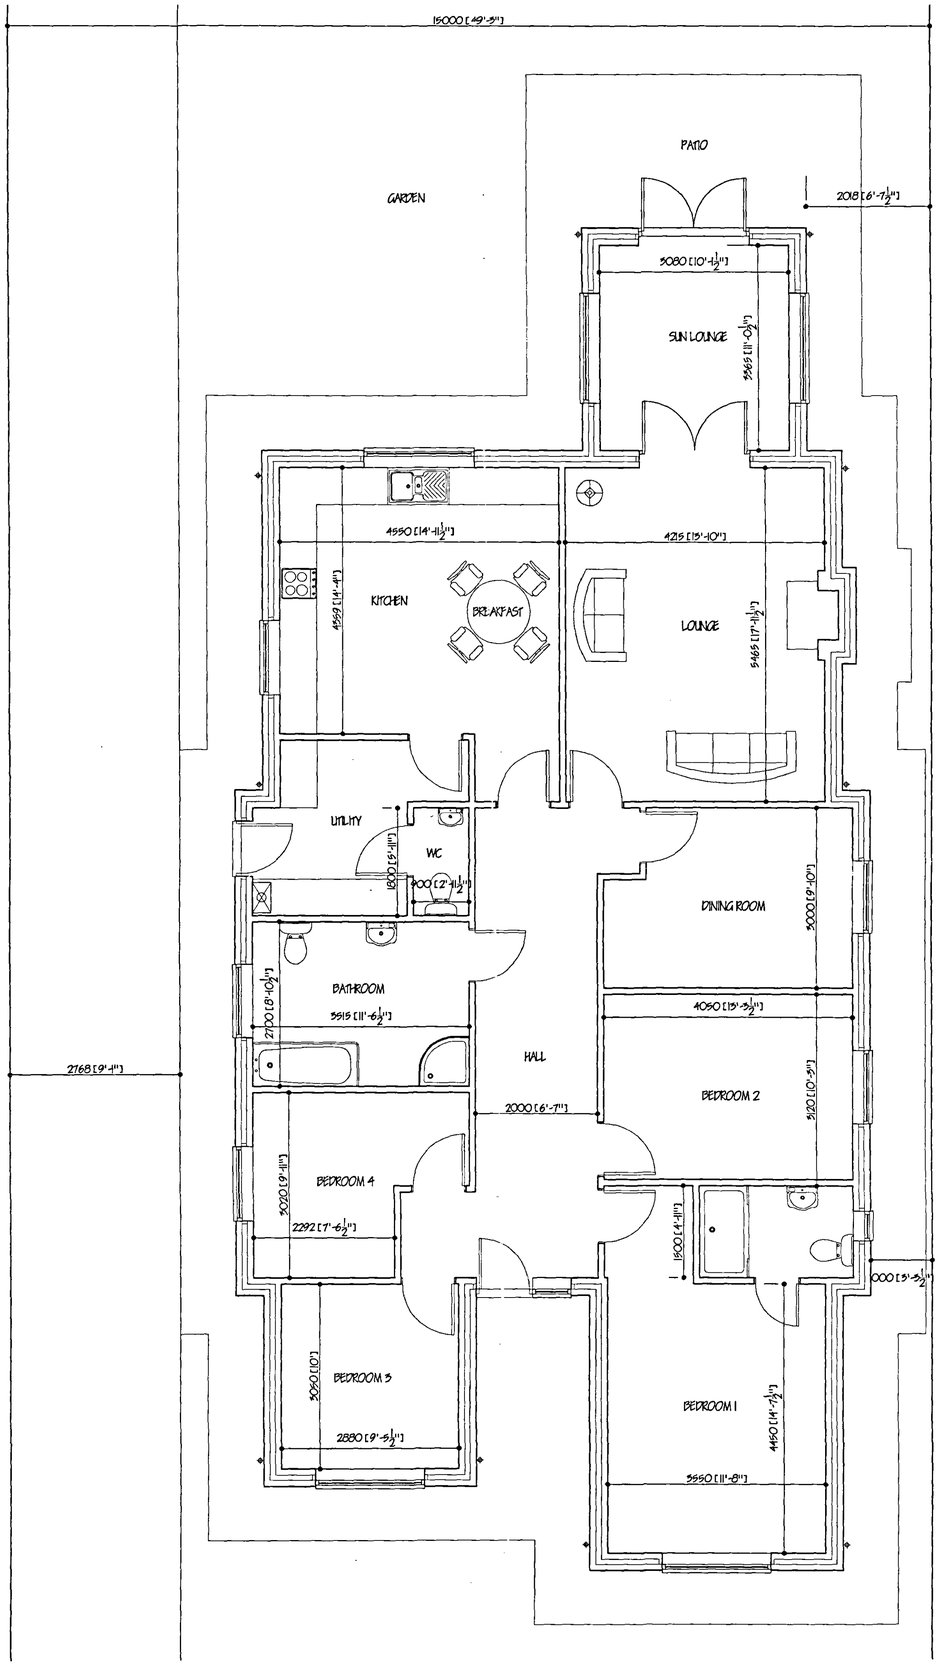


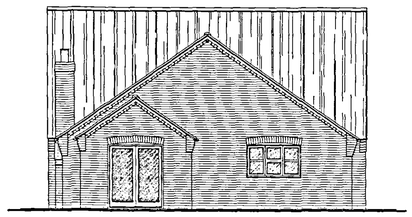


WEST ELEVATION

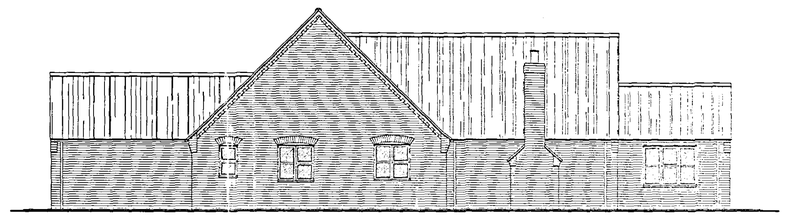

NORTH ELEVATION

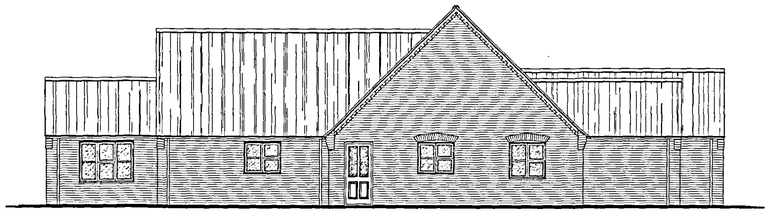

SOUTH ELEVATION

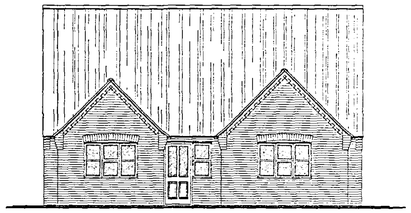

EAST ELEVATION

ref.	revision	date
A	CLIENTS AMENDMENTS.	MAR 07.

G. R. MERCHANT LTD.
LENG AMICE FWD
ARCHITECTURAL, STRUCTURAL AND LAND DRAINAGE CONSULTANTS
4 Wrights Mews
12A Park Road, Holbeach,
Spalding, Lincs. PE12 7EE
Tel: 01406 426660
Fax: 01406 426744
E-Mail: gr.merchant@btconnect.com

Project
PROPOSED 4 BEDROOM BUNGALOW
ADJ. CHARTWELL
85 CROWLEY ROAD
LONG SUTTON LINC'S.

Client
MR D WINTERTON

Drawing
FLOOR PLAN & ELEVATIONS - PROPOSED.

Job Ref.	Drawing No.
1504-06	02A
Date	Drawn
FEB '07	SLH

Scales
1/50. 1/100.

SHDC
Planning & Development
13 APR 2007
Ref: 0489/07

DETERMINED PLAN

DO NOT SCALE FROM THIS DRAWING
This drawing is copyright and may not be altered, lent, photographed or used for any other purpose other than that for which it is issued. The General Contractor is to check all dimensions on site and report any discrepancies to the Architect. All details shown on this quoting including illustrations are based upon known site conditions existed to the area. No responsibility can be accepted for concurrent conditions which may be discovered during construction unless reported to the Architect so that design amendments may be considered. Site soil surveys are recommended in respect of foundations to establish specific site conditions before foundation work is undertaken. This drawing is similar in the amount of information contained and does not purport to contain a full specification of the works. It is solely for the purpose of obtaining Planning / Building Regulation approval. This drawing must not be used as a contract document alone. The works will not be supervised or inspected on site by G.R. Merchant or any representative thereof. It is the client or their appointed agents responsibility to appoint a competent person to supervise the works and ensure to specification, variations to planned risk. All references to be read unless otherwise stated, and ensure to specification, variations to planned risk. All materials, components, fittings, appliances, equipment, services, fixtures, fittings, finishes and installed etc., in strict accordance with manufacturers instructions and relevant code of practice. Materials shall conform to appropriate British standard specification or BBA certificate of European Union equivalent. The Employer / Client shall ensure that the selected contractor is conversant with and adopts all measures necessary to ensure compliance with Health and Safety legislation for Building sites and Work places. The Employer / Client is advised that should the works need to comply with the Construction Design and Management Regulations an Independent Planning Supervisor will be required. The term 'site' comprises of all that is shown on the drawing and details. Work that may not specifically be shown but may be reasonably inferred as necessary to carry out the works shall be deemed to be included. It is the client / land owners responsibility to be aware of the Party Wall etc. Act 1996 when building in close proximity to adjoining neighbors properties.