

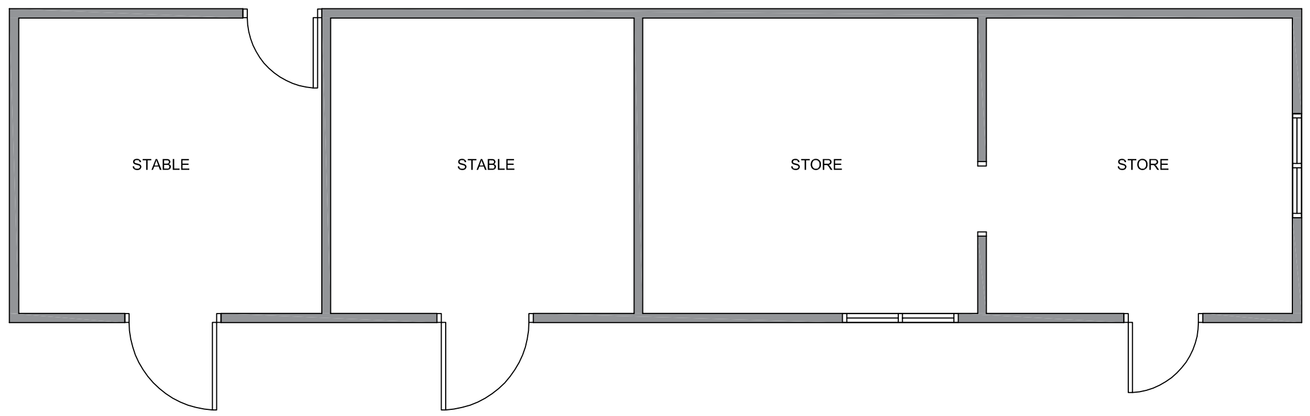


EXISTING STABLE BLOCK

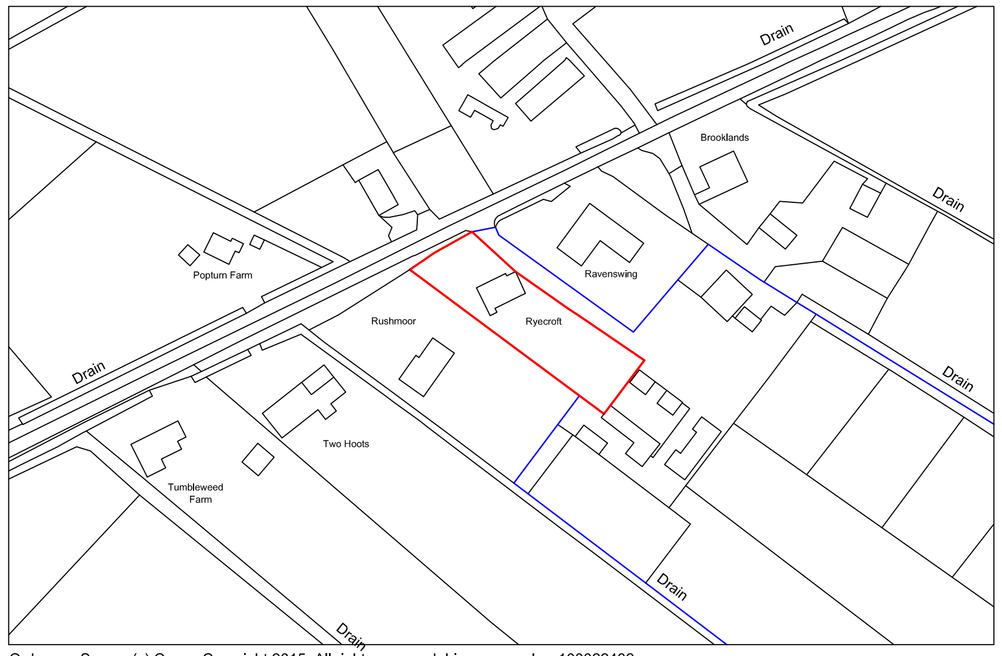


Ordnance Survey (c) Crown Copyright 2015. All rights reserved. Licence number 100022432


SITE PLAN

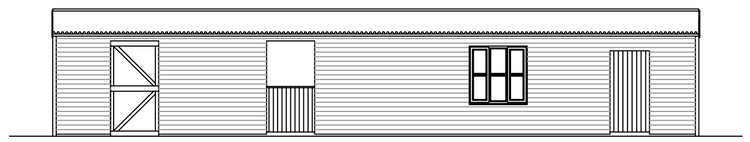

EXISTING FRONT (SOUTH EAST) ELEVATION

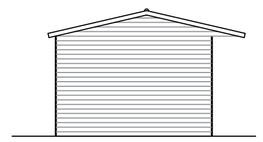


EXISTING SIDE (SOUTH WEST) ELEVATION

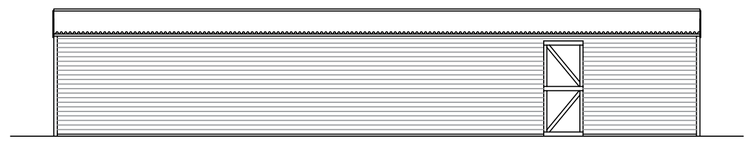


EXISTING REAR (NORTH WEST) ELEVATION




EXISTING SIDE (NORTH EAST) ELEVATION

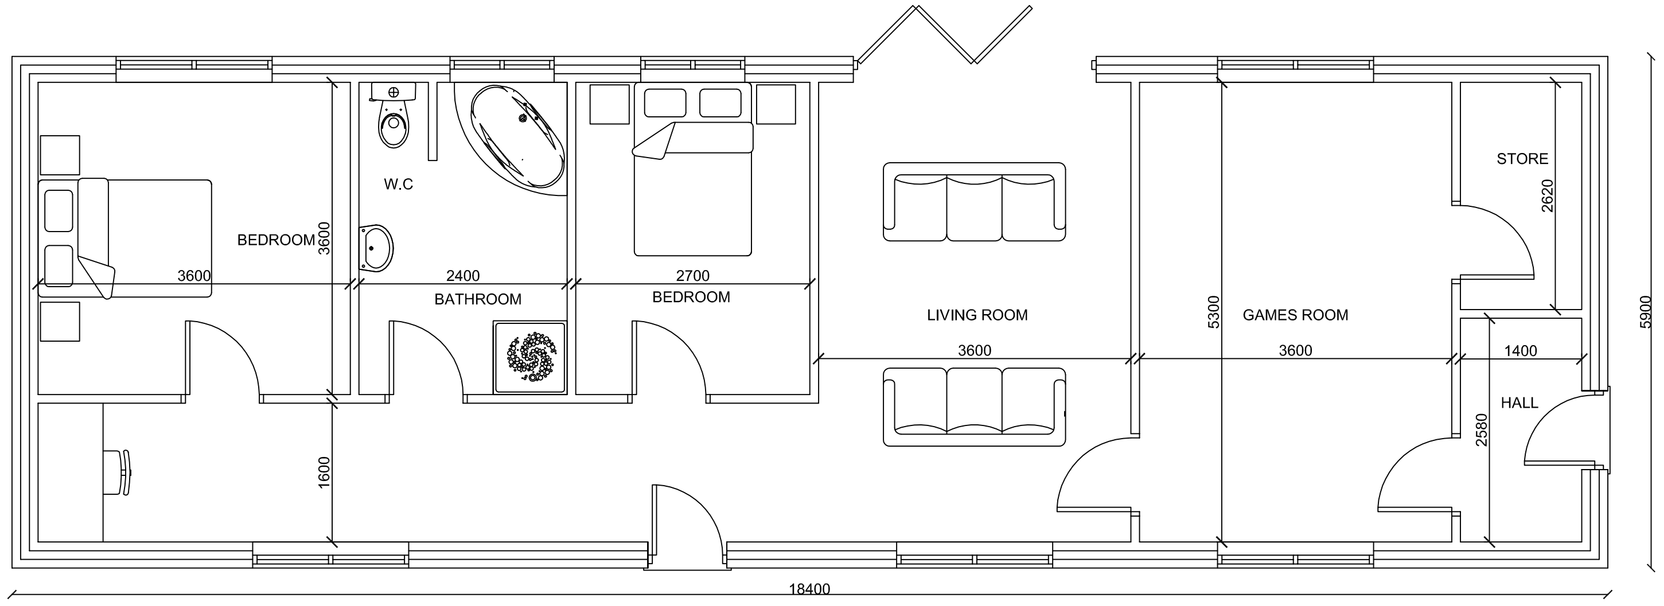

PROPOSED FLOOR PLAN

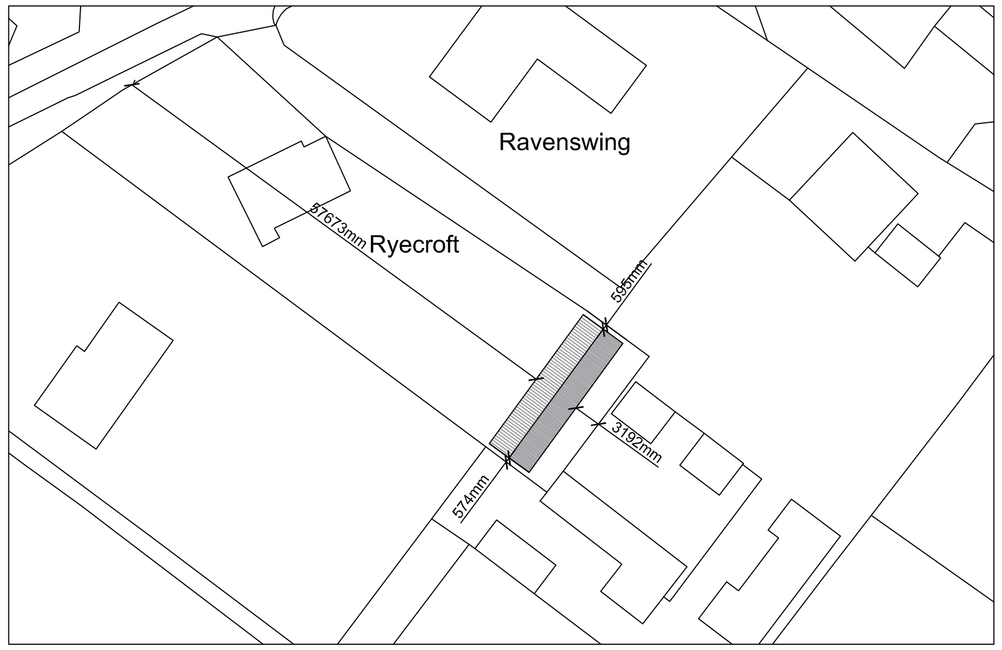


BLOCK PLAN

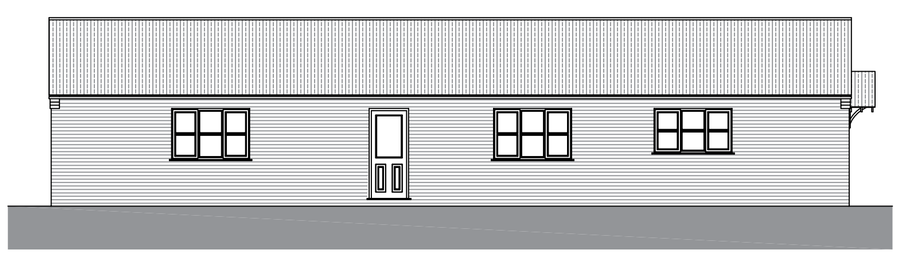


PROPOSED FRONT (SOUTH EAST) ELEVATION



PROPOSED SIDE (SOUTH WEST) ELEVATION

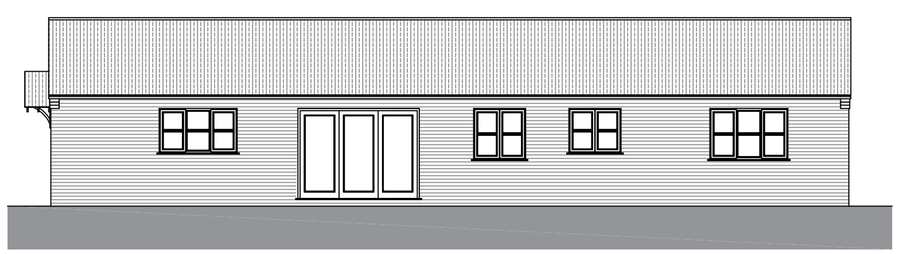

PROPOSED REAR (NORTH WEST) ELEVATION

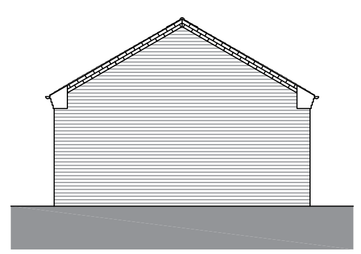

PROPOSED SIDE (NORTH EAST) ELEVATION

Ref:	Revision:	Date:
A	Client amendment to room dimensions	02.06.15

AUSTIN JOHN
DEVELOPMENTS

Rualen, Mill Green Road, Pinchbeck, Spalding,
Lincolnshire, PE11 3PU
01775 712115

Project:
PROPOSED REPLACEMENT OF STABLE BLOCK
WITH ANCILLARY ACCOMMODATION

Client:
MR & MRS JAMIESON
RYECROFT,
RYEFIELD LANE,
HOLBEACH FEN,
PE12 8PS

DRAWING:
EXISTING FLOOR PLAN & ELEVATIONS
PROPOSED FLOOR PLAN & ELEVATIONS
BLOCK PLAN
SITE PLAN

DRAWING N°:	DATE:
AJD1717/15/00A	MAY 2015
DRAWN BY: JC	SCALE: 1:50 1:100 1:500 1:1250

COPIES OF THESE DRWGS. MUST NOT BE TAKEN, TRACED OR ALTERED FOR ANY PURPOSE OTHER THAN THAT FOR WHICH THEY ARE ISSUED WITHOUT WRITTEN PERMISSION OF MONMAN BUILDING DESIGN. THESE SERVICES ARE PRODUCED ONLY FOR THE PURPOSE OF OBTAINING PLANNING OR BUILDING REGULATIONS APPROVAL AND DO NOT CONTAIN A FULL SPECIFICATION FOR THE PROPOSED WORKS AND MUST NOT BE USED AS A CONTRACT DOCUMENT ALONE.
THE PROPOSED WORKS WILL BE CARRIED OUT IN A WORKMANLIKE MANNER BY MONMAN BUILDING DESIGN (unless agreed otherwise in writing by the CONTRACTOR) OR A SUITABLY QUALIFIED BUILDER/CONTRACTOR(S) RESPONSIBLE TO CONTROL WORKMANSHIP/MATERIALS & SPECIFICATION AND ANY VARIATIONS TO THE STANDARDS. IT IS NEITHER PRACTICAL OR REASONABLE TO SHOW ALL RELEVANT MATTERS ON THE DRAWINGS, THE FACT THAT MATTERS ARE NOT MENTIONED DOES NOT ALLEVIATE THE BUILDER/CONTRACTOR FROM RESPONSIBILITY OF NON-COMPLIANCE IN CARRYING OUT THE WORK. ALL WORKS AND MATERIALS TO BE FITTED AND INSTALLED TO THE MANUFACTURERS INSTRUCTIONS AND COMPLY WITH THE MANUALS AND APPROVED DOCUMENTS OF THE BUILDING REGULATIONS AND CURRENT NHBC TECHNICAL REQUIREMENTS CODES OF PRACTICE, BRITISH STANDARDS OR EUROPEAN CODE etc. ALL MEASUREMENTS ON THIS DRAWING ARE NOT TO BE SCALED FOR CONSTRUCTION/ORDERING PURPOSES. ALL DIMENSIONS FOR SETTING OUT OF THE WORKS AS SHOWN ON THE DRAWING TO BE CHECKED BY THE BUILDER/CONTRACTOR PRIOR TO THE COMMENCEMENT OF WORK AND ANY DISCREPANCIES REPORTED IMMEDIATELY. WHERE APPLICABLE DIMENSIONS SHOWN ARE EITHER THE OUTSIDE/INSIDE OF brk OR blockwork AND NOT FINISHED PLASTER. IT IS RECOMMENDED THAT A SITE SOIL SURVEY IS UNDERTAKEN PRIOR TO COMMENCEMENT OF WORKS. THE ACTUAL POSITIONING OF EXISTING SERVICES PIPES, ELECTRICAL CABLES etc. ARE NOT GENERALLY SHOWN. THE ACTUAL POSITIONING OF APPARATUS MUST BE ESTABLISHED BY THE BUILDER/CONTRACTOR PRIOR TO COMMENCEMENT OF WORK AND REPOSITIONED TO SUIT THE INDIVIDUAL SERVICE SUPPLIERS INSTALLATION RECOMMENDATIONS.

HEALTH & SAFETY
The client is to ensure that the appointed contractor is familiar with and complies with Health & Safety for Building Sites and Work Places.