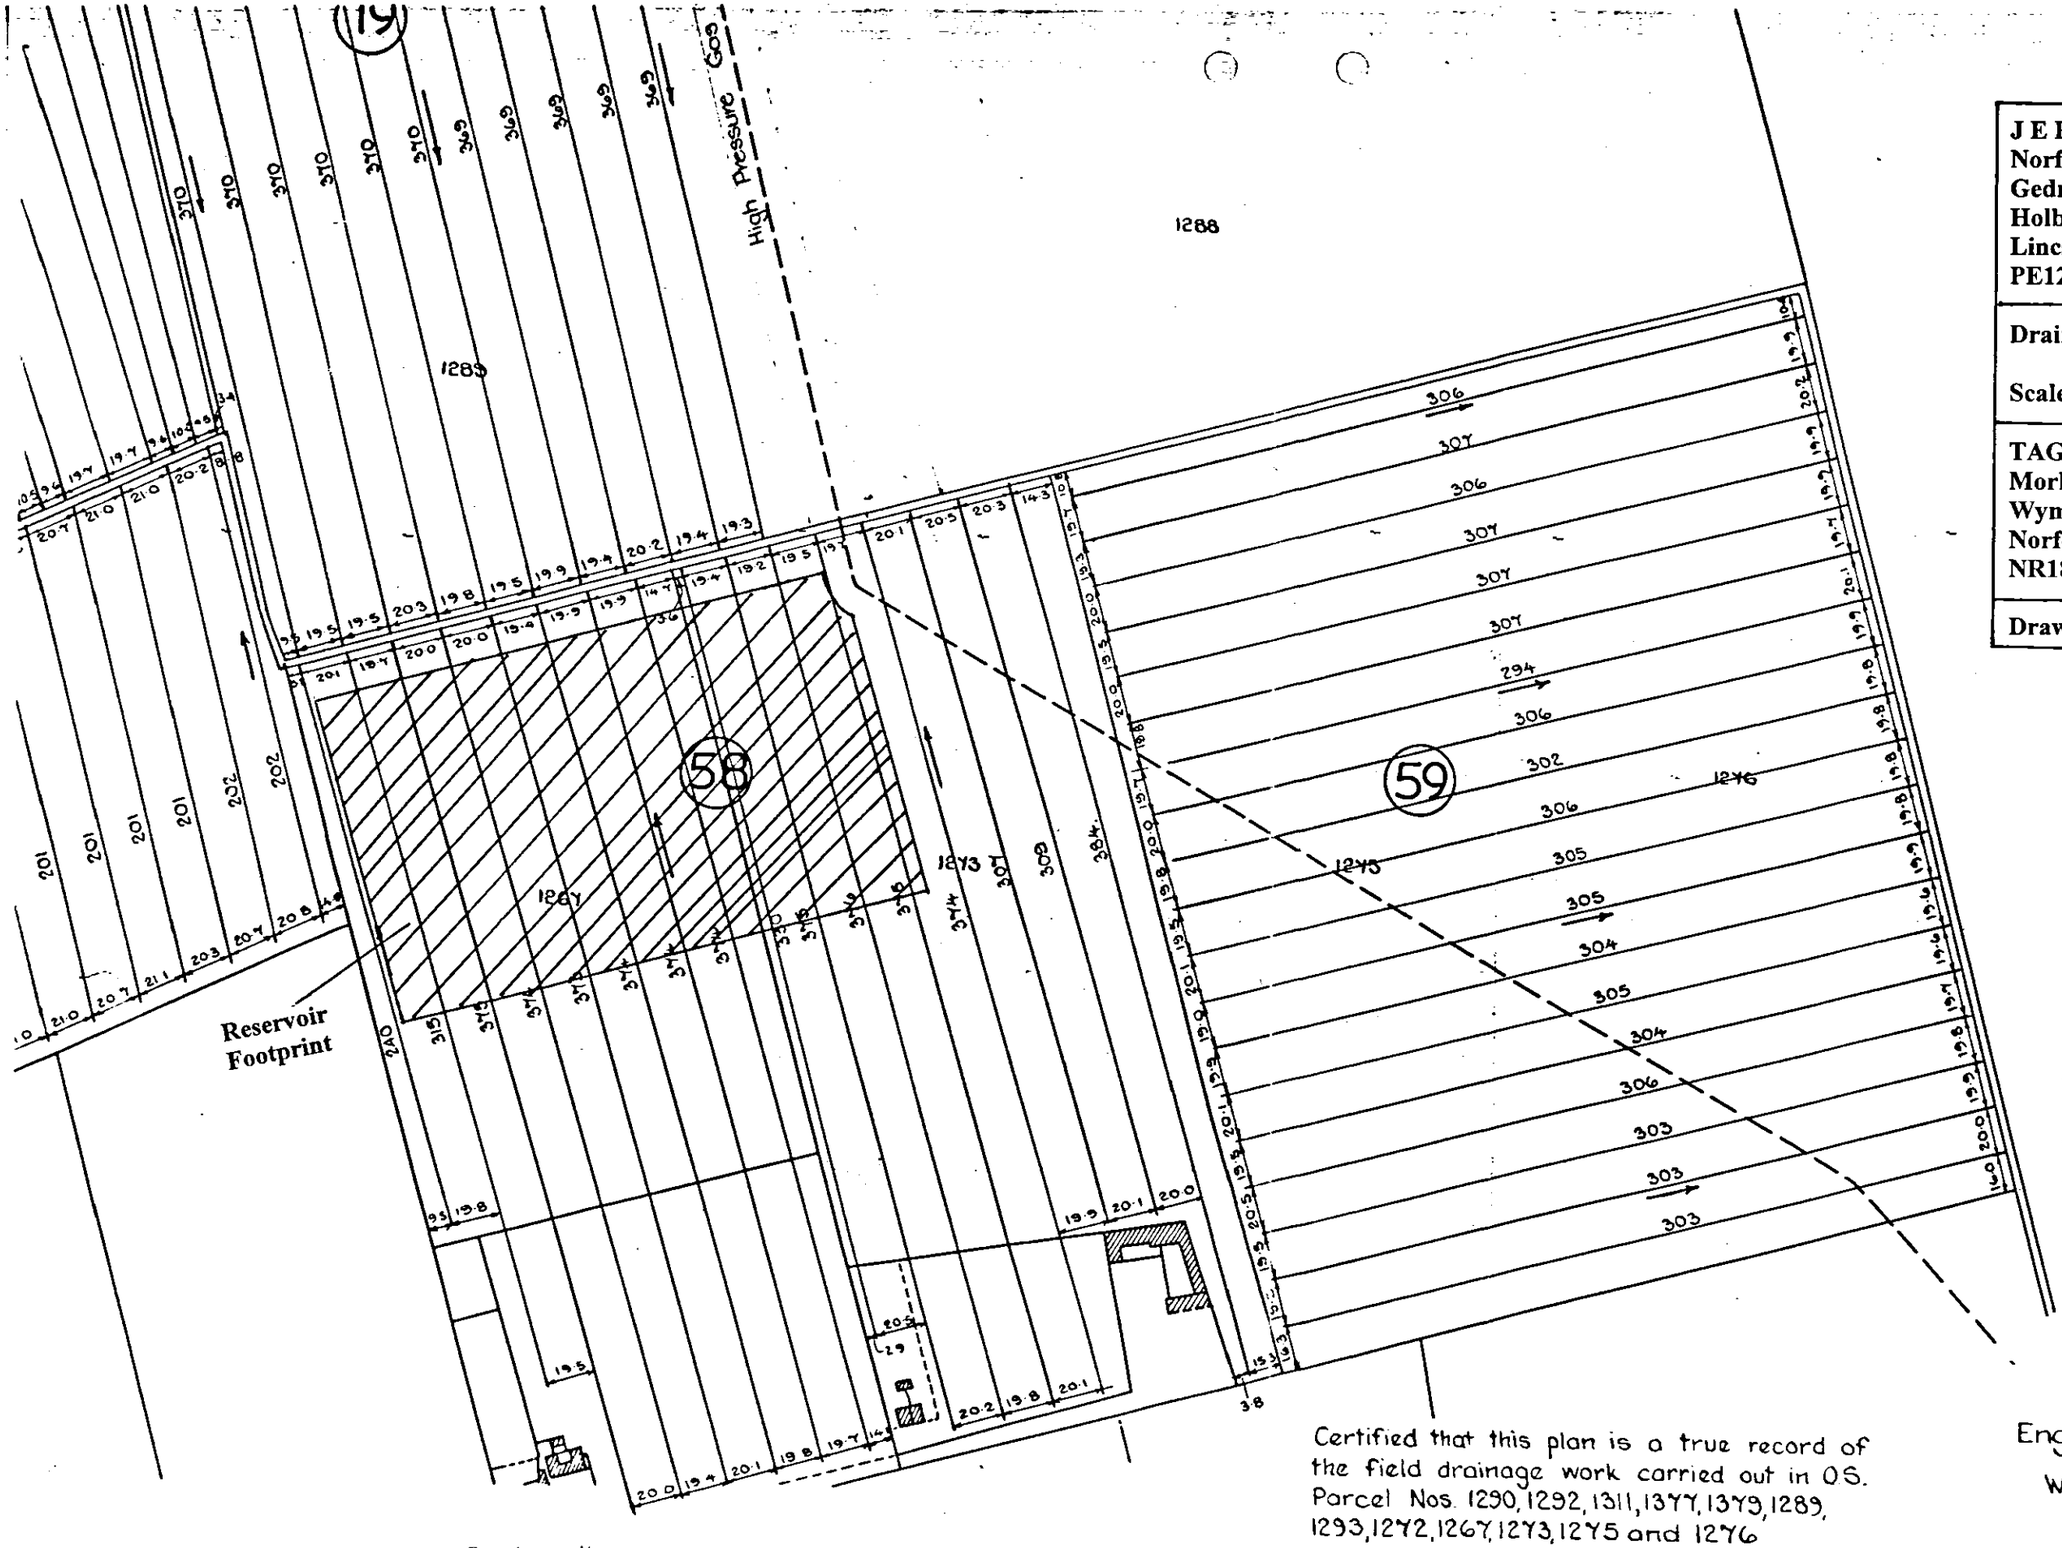


J E Piccaver & Co (Gedney Marsh) **Norfolk House Farm** **Gedney Marsh** **Holbeach** **Lincs.** **PE12 9PR**
Drainage Plan **Scale 1:2,500**
TAG Consulting Ltd. **Morley** **Wymondham** **Norfolk** **NR18 9DB**
Drawn by JB 05/04/04

SHDC
Planning & Development
2 3 APR 2004
Ref: 0528/04

DETERMINED
PLAN

~ Scale :- 1/2500 ~

Certified that this plan is a true record of the field drainage work carried out in O.S. Parcel Nos. 1290, 1292, 1311, 1377, 1379, 1289, 1293, 1272, 1267, 1273, 1275 and 1276

B L Gorton
28th November 1977.

Engineers Office,
Welland House,
Roman Bank,
Spalding.

MAF&F Ref No. FCG 8

1118 / LT