
Reproduced from the Ordnance Survey Map with the
Permission of The Controller of HM Stationery Office,
Crown Copyright Reserved. Licence No. AL 100030540

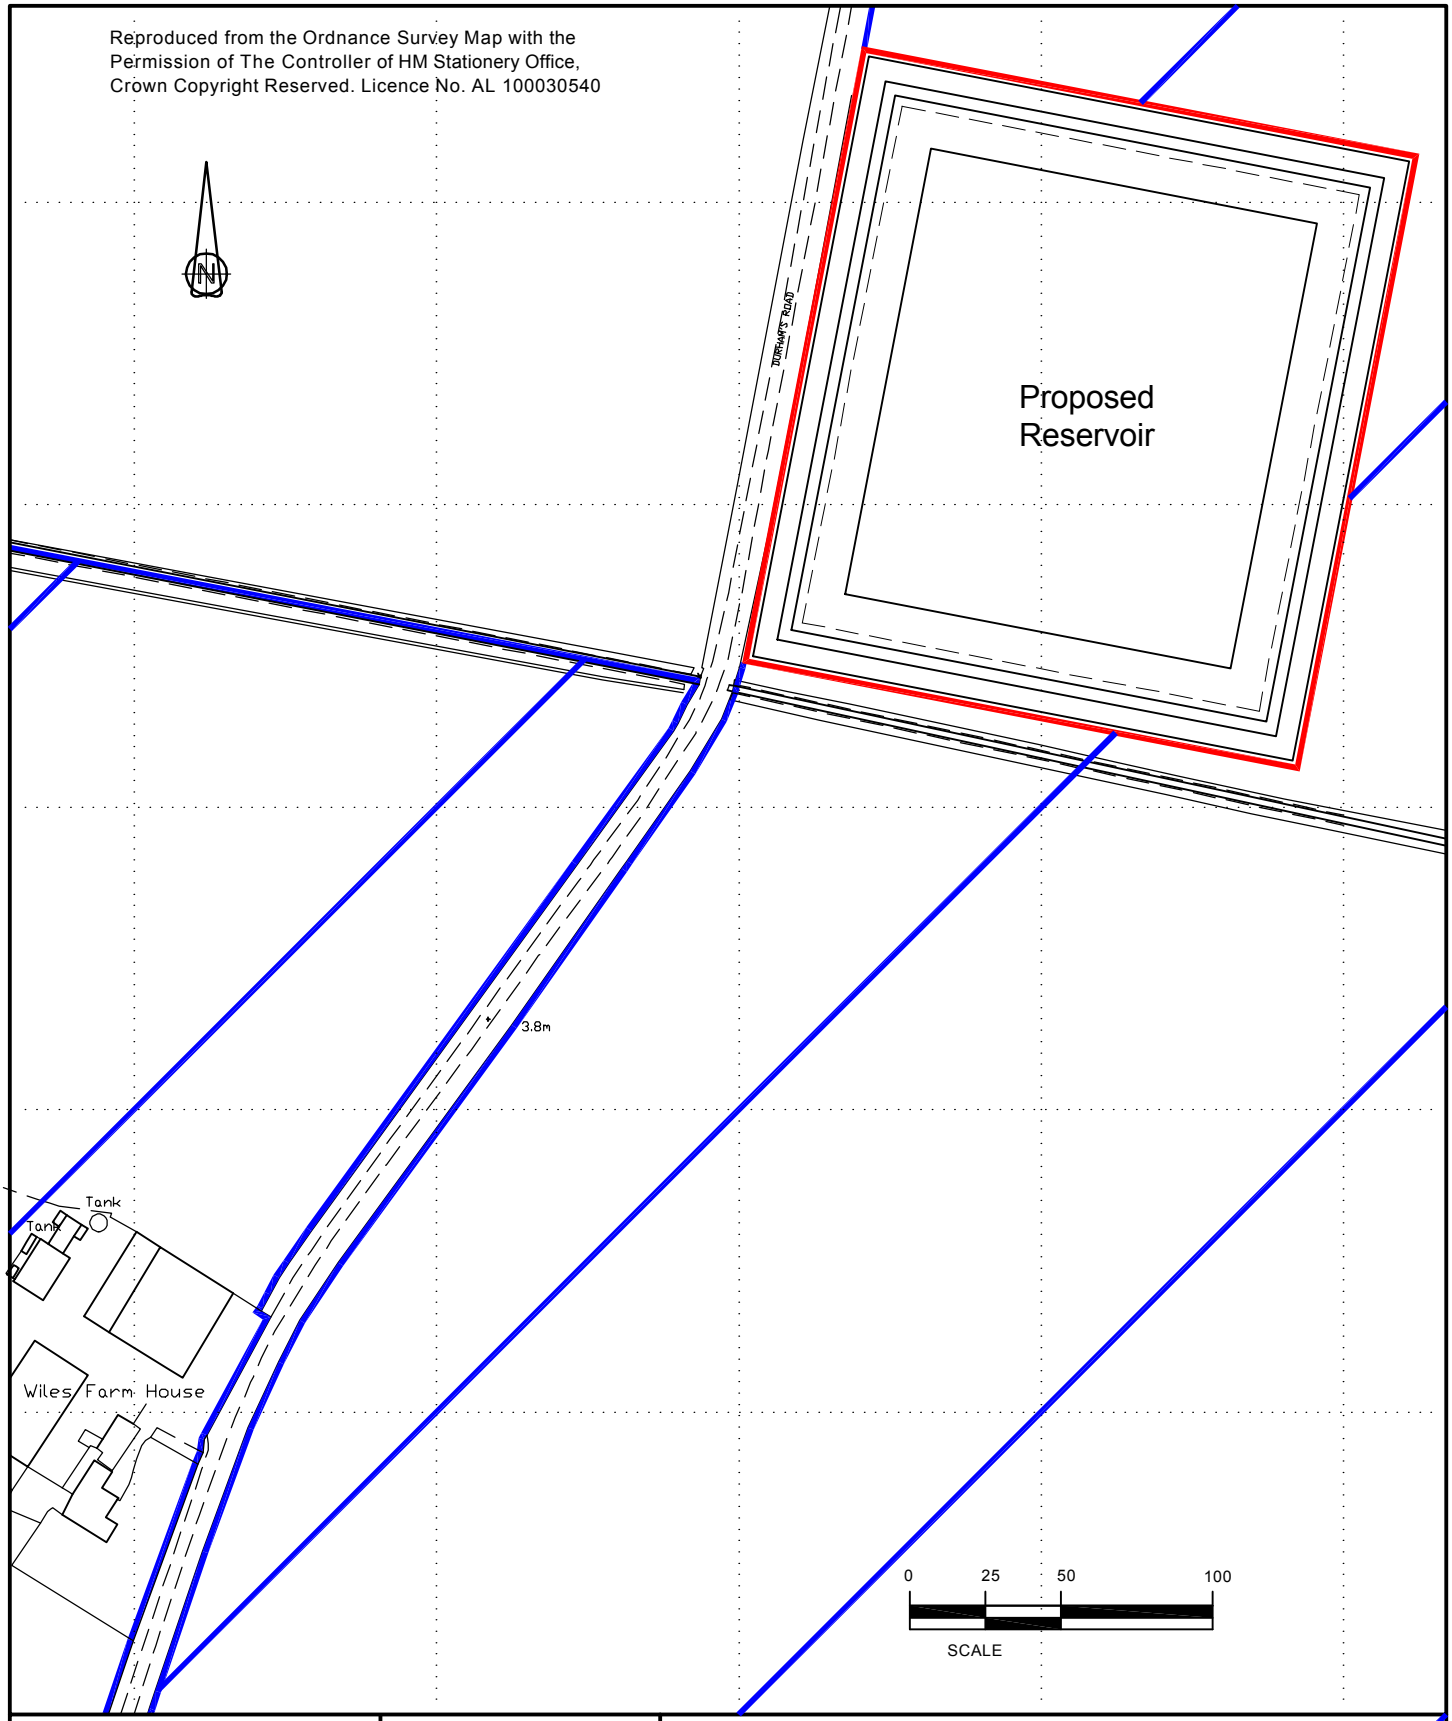

Drawing No. FP/007/250R	Drawn S.A.K.
Site Plan	Scale 1 : 2500
	Date 14-06-17

TITLE

Loveden Ltd
Durhams Road, Dawsmere
Spalding, Lincolnshire, PE12 9NJ

RURAL PARTNERS LIMITED
F I N E · P L A N S

Parkhouse Farm, Harbottle
Morpeth, Northumberland, NE65 7BD
Tel: 01669 650250 Mobile: 07836 675966
www.ruralpartners.co.uk