



REAR ELEVATION



SIDE ELEVATION

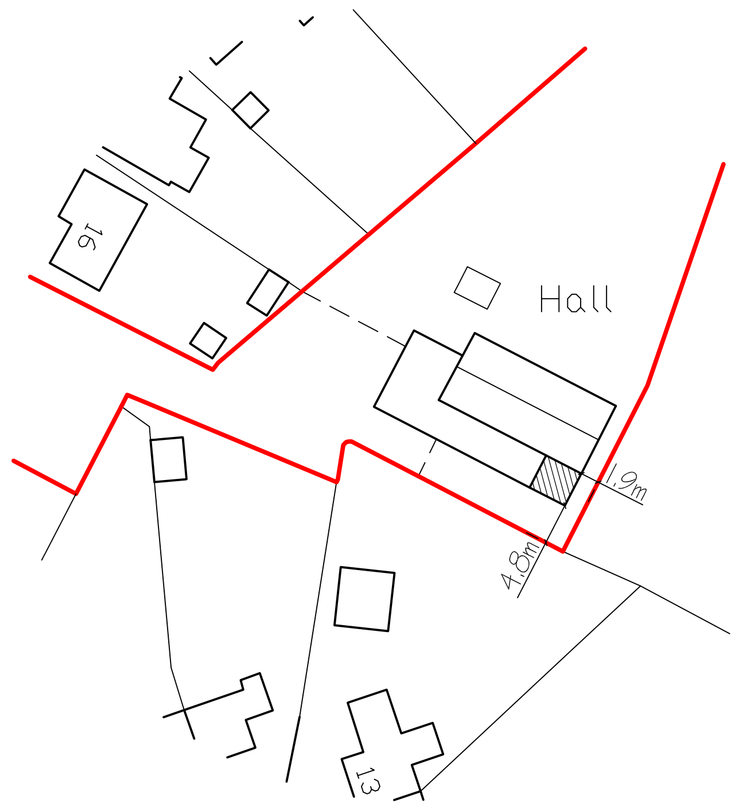

SITE PLAN.
1/500.

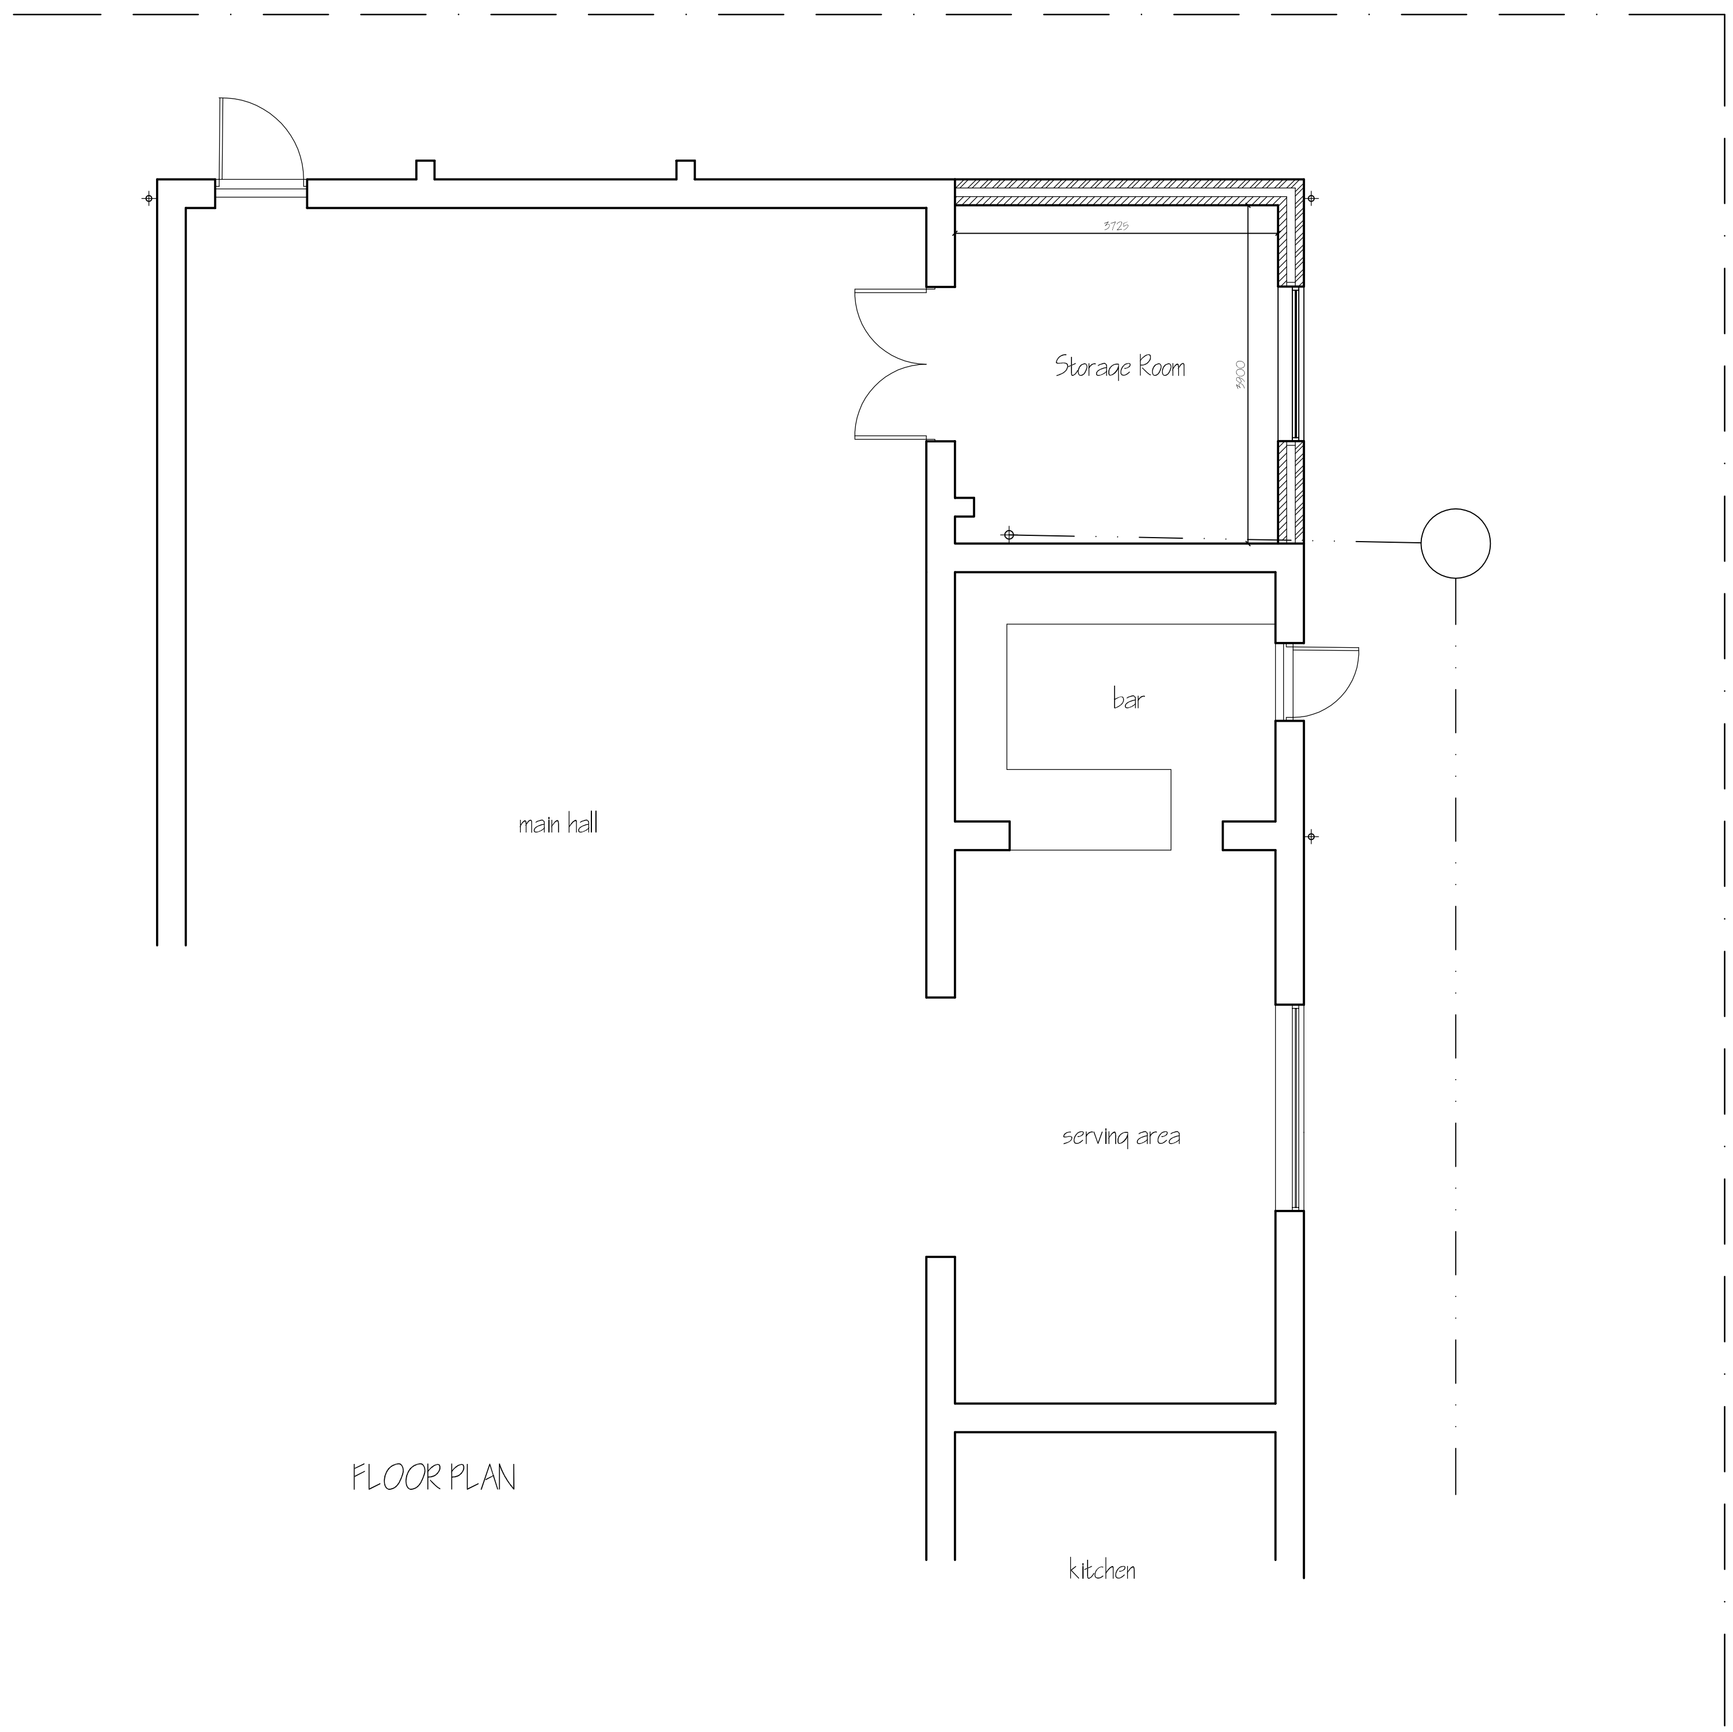

FLOOR PLAN

ref.	revision	date

G. R. MERCHANT GRM
I.ENG AMICE FIWO

ARCHITECTURAL, STRUCTURAL AND LAND DRAINAGE CONSULTANTS

Unit 4, Wrights Mews
12A Park Road, Holbeach,
Spalding, Lincs. PE12 7EE
Tel: 01406 490800
Fax: 01406 425744
E-Mail: G. R. Merchant @ Merchant. F9. Co. UK

Project
EXTENSION & ALTERATIONS,
MAIN STREET, GEDNEY DYKE,
SPALDING,
LINC'S. PE12 0AJ.

Client
GEDNEY DYKE VILLAGE HALL

Drawing
PROPOSED
FLOOR PLANS & ELEVATIONS
SITE PLAN.

Job Ref.	Drawing No.
4056-22.	02.
Date	**Drawn**
MAY 2022.	S.D.

Scales
1/50. 1/100. (unless otherwise stated)

DO NOT SCALE FROM THIS DRAWING

This drawing is copyright and may not be altered, traced, photographed or used for any other purpose without permission. The Builder is to check all dimensions before commencing work on site and report any discrepancies to the Architect. All details shown on this drawing including foundations are based upon typical site conditions related to the area,No responsibility can be accepted for abnormal conditions which may be discovered during construction unless reported to the Architect so that design ammendments may be considered, Site soil surveys are recommended to be carried out before commencing work to establish the bearing capacity of the subsoil strata. This drawing is limited in the amount of information contained and does not purport to contain a full specification of the works, It is solely for the purpose of obtaining Planning / Building Regulation approval, This drawing must not be used as a contract document alone, The works will not be supervised or inspected on site by G R Merchant or any representative thereof, It is the client or their appointed agents responsibility to obtain contractors estimates, quotations of materials, adherance to specification, variations to contract etc.,
All materials to be new unless otherwise stated and all components and materials etc, to be used fitted, installed, connected, spread, covered and left in accordance with the manufacturers instructions, Materials shall conform to the relevant British Standard Specification or BSI certified European code equivalents, The Employer / Client is advised that the selected contractor is conversant with and adopts all measures necessary to achieve compliance with Health and Safety legislation for Building sites and Work places, The Employer / Client is advised that should the works need to comply with the Construction (Design and Management) Regulations an independent Planning Supervisor will be required, The works shall complete of all the items shown on the drawing and details, Work that may not specifically shown but may be reasonably inferred as necessary to carry out the works shall be deemed to be included.