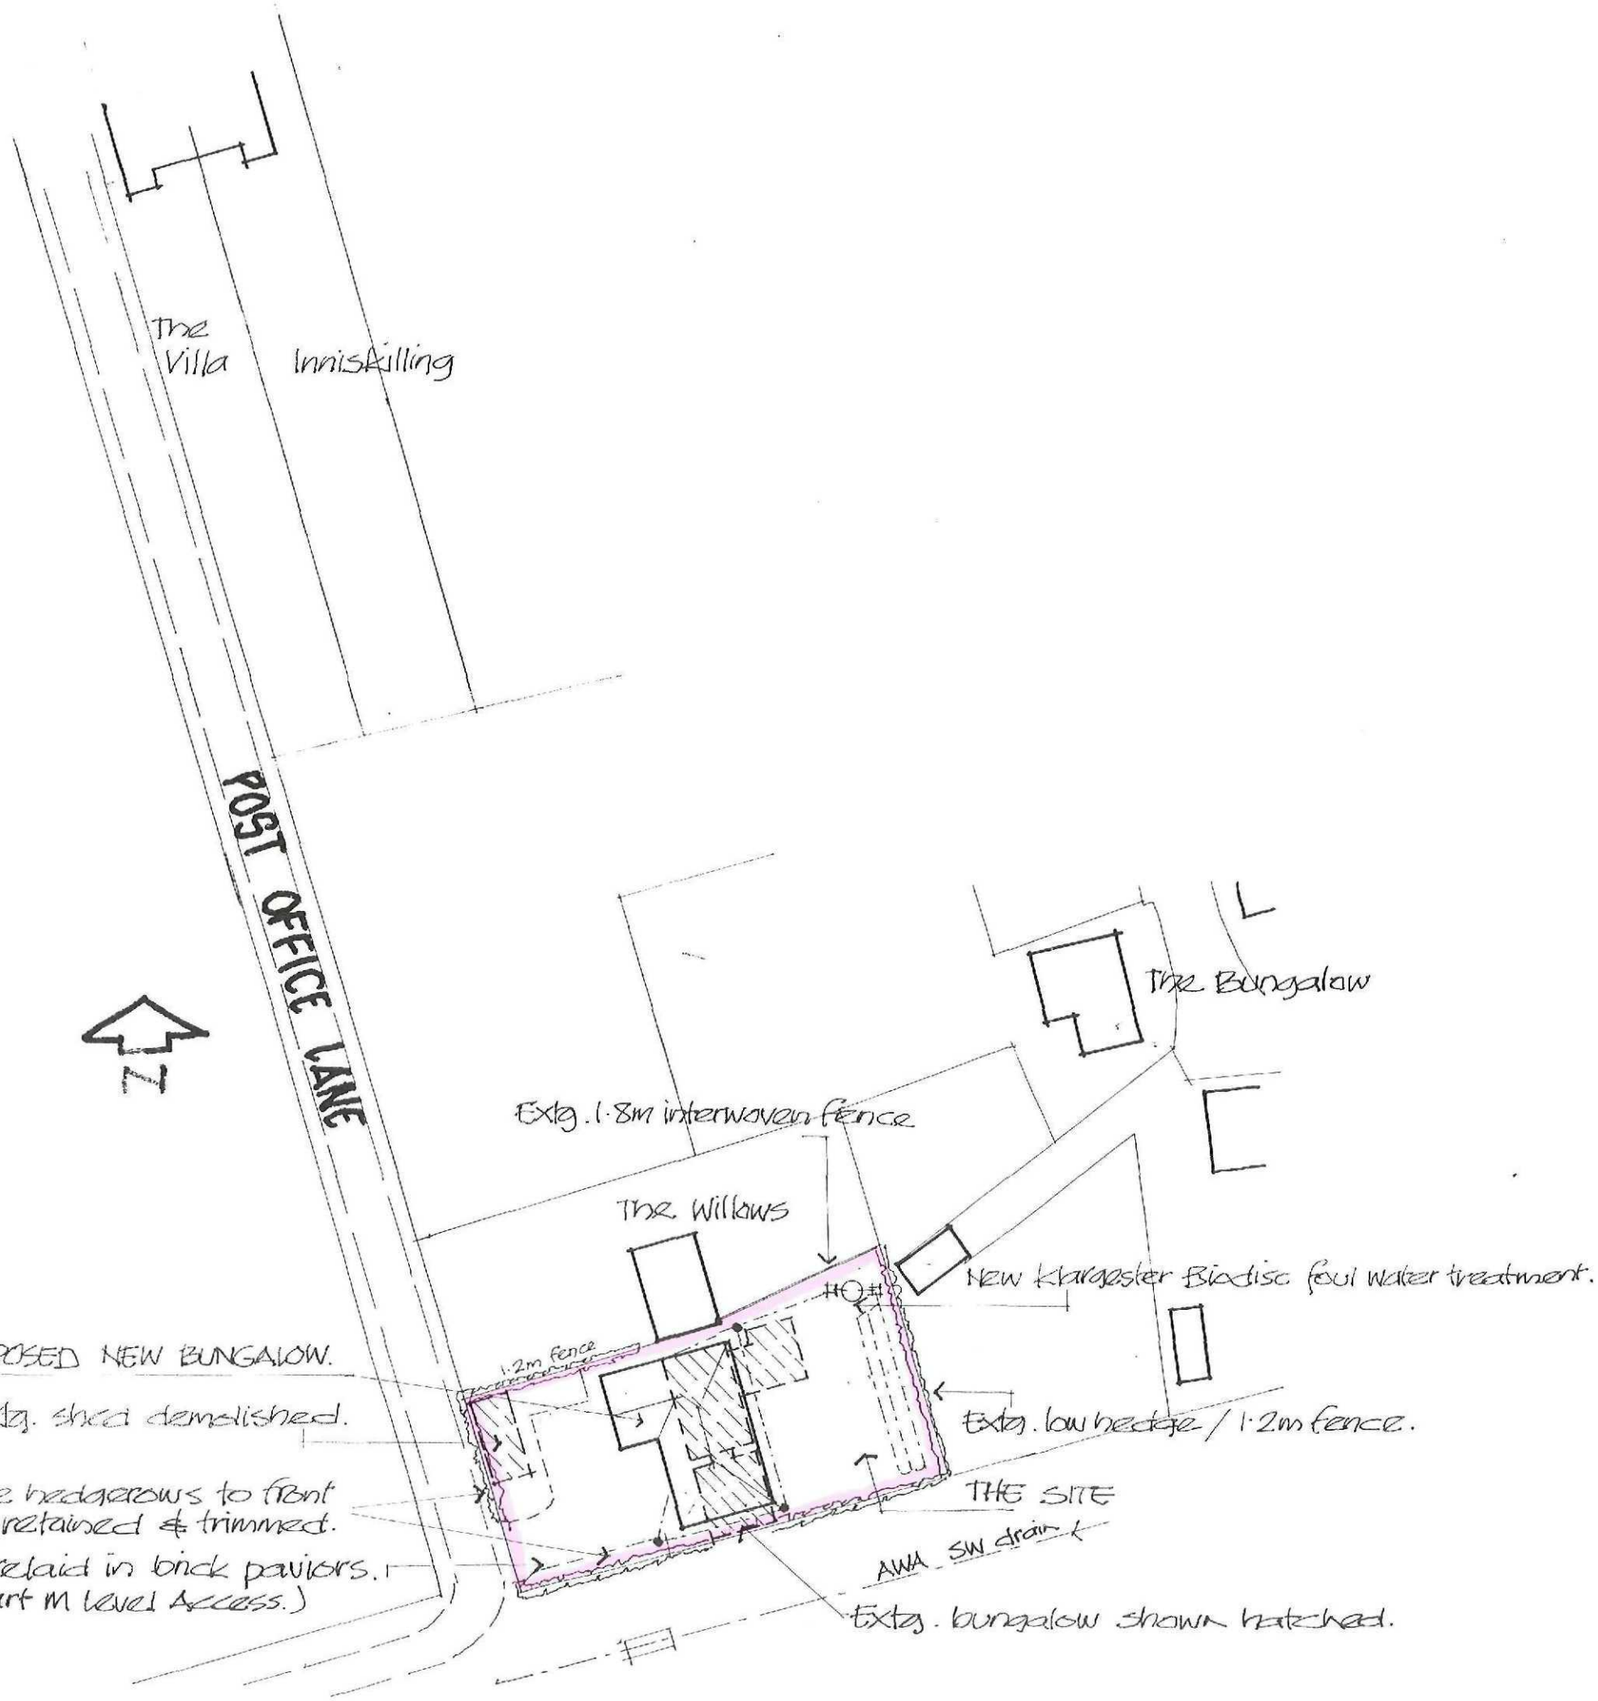


SHDC
Planning & Development
0 3 AUG 2009
Ref: 0573-09

NEW BUNGALOW.

WITTEN COTTAGE
3. POST OFFICE LANE.
GEDNEY DROVE END.


SCALE : 1:500

DATE : JULY 2009

DRWG. NO. KEM/1260/09

CLIENT : CHARAM LTD.

K.E. MATTHEWS
Consultant Building Surveyor
South Lodge. Hall Lane.
INGATESTONE. ESX. CM4 9NT
01277 356649.

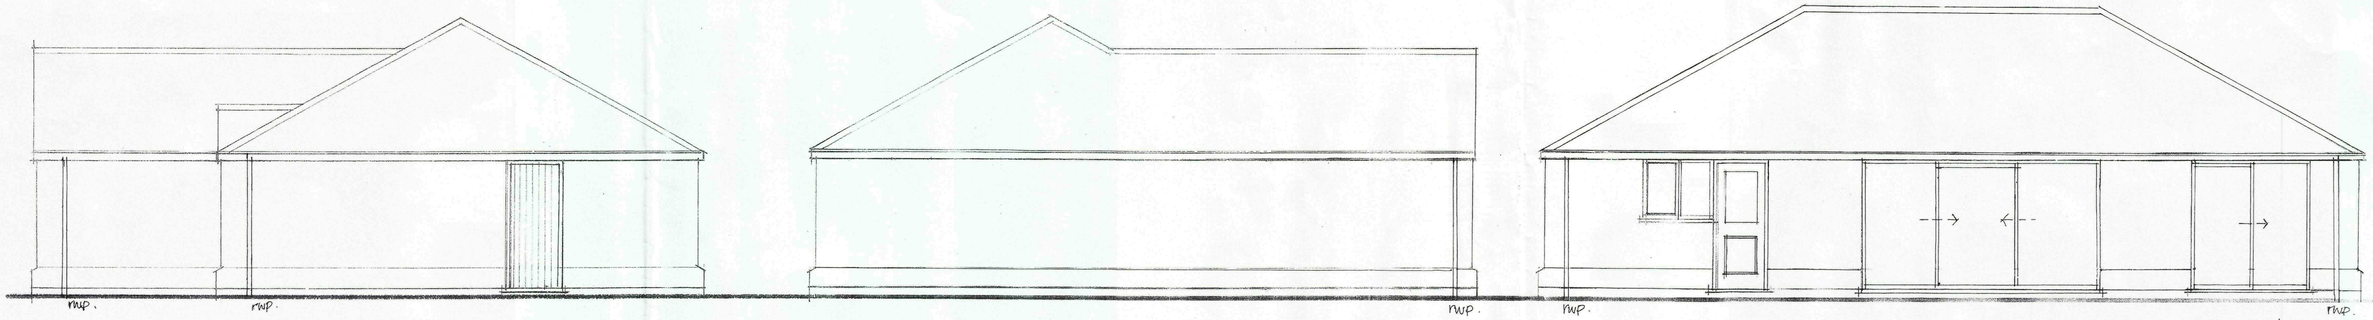

elevations south

north


rear



front



site plan 1:1250

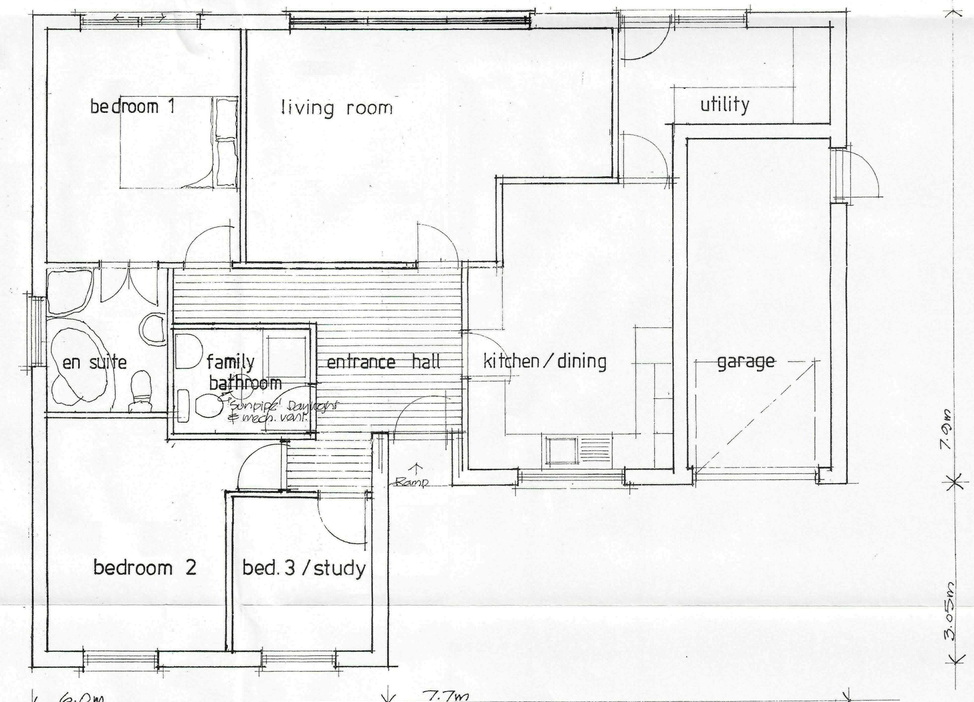

layout plan

SHDC Planning & Development 03 AUG 2009 Ref: 0573-09

Revision	
This drawing is copyright © and must not be reproduced in whole or in part without obtaining written authority	
Title NEW BUNGALOW	
Location/Address WITTEN COTTAGE, 3, POST OFFICE LANE, GEDNEY DROVE END.	
Client CHARAM LTD.	
Date JUNE 2009.	**Scale** 1:50 1:500
Drg.No. KGM/1259/09	**Rev.**

K. MATTHEWS
Consultant Building Surveyor
South Lodge, Hall Lane,
Ingatestone, CM4 0NT
TELEPHONE 01277 366443