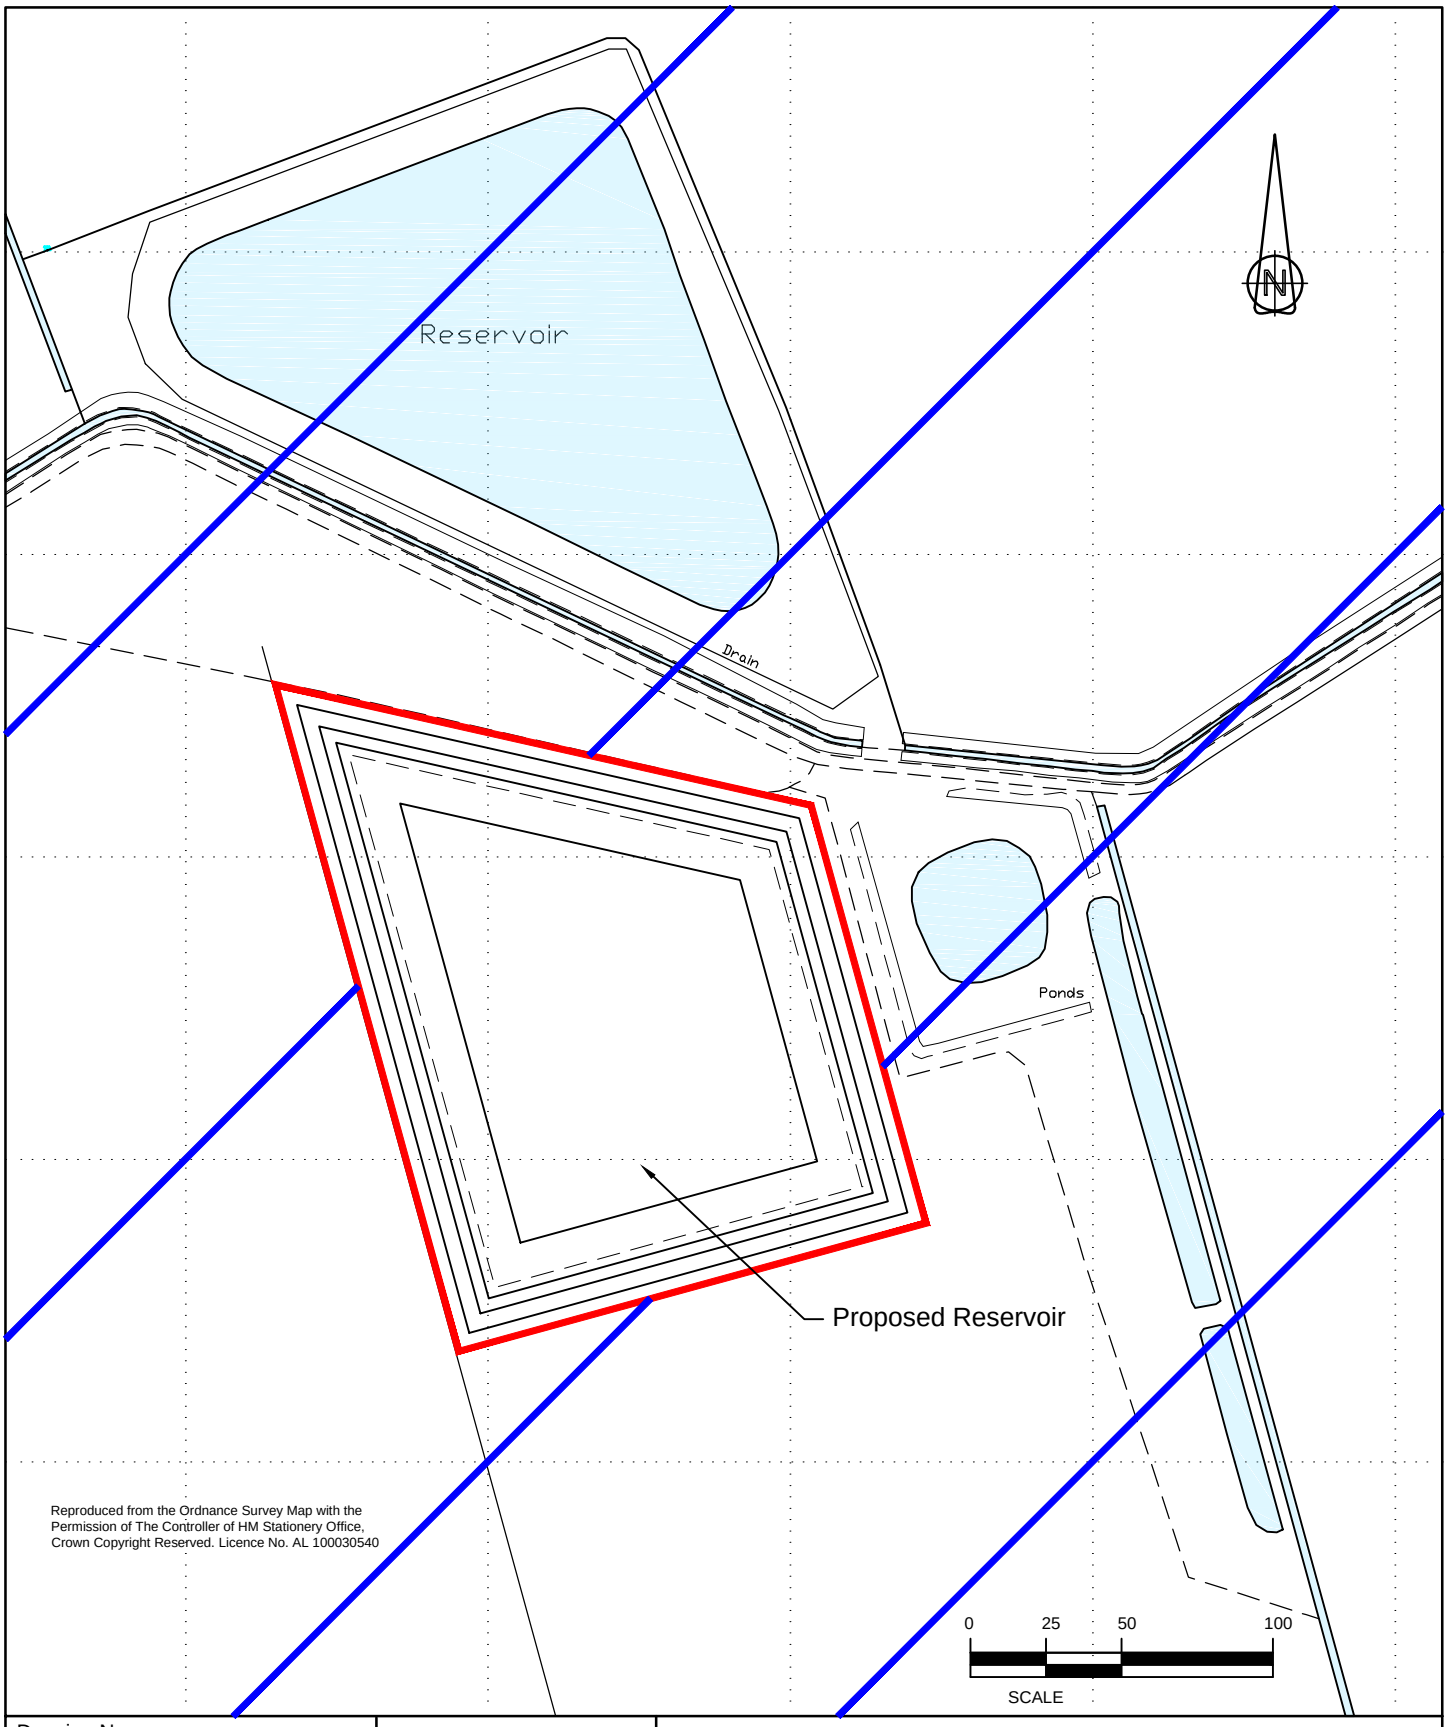


Reproduced from the Ordnance Survey Map with the Permission of The Controller of HM Stationery Office, Crown Copyright Reserved. Licence No. AL 100030540

Drawing No.	FP/022/125
	Site Plan
Drawn	S.A.K.
Scale	1 : 2500
Date	20-05-21

TITLE

J E Piccaver & Co (Gedney Marsh)
Norfolk house Farm
Gedney Marsh
Spalding, PE12 9PB

RURAL PARTNERS LIMITED
F I N E · P L A N S

Parkhouse Farm, Harbottle
Morpeth, Northumberland, NE65 7BD
Tel: 01669 650250 Mobile: 07836 675966
www.ruralpartners.co.uk