

TECHNICAL DATA

PRODUCTION PLANT	HAAFTEN
PRODUCTION METHOD	WATERSTRUCK
DIMENSIONS	210 X 100 X 65 MM
SIZE TOLERANCE	T2
RANGE TOLERANCE	R1
GROSS DRY DENSITY	1750Kg/m3
COMPRESSIVE STRENGTH	>= N/mm2 (EN 771-1)
THERMAL CONDUCTIVITY 1745:2012:S1)	0.530 W/(m.k) (EN
DURABILITY DESIGNATION	F2 (EN 771-1)
WATER ABSORPTION	<=12% (EN 771-1)
REACTION TO FIREA1 CLASS	
ACTIVE SOLUABLE SALT	S2

RUSTIC BROWN BRICK COLOUR BY WIENERBERGER LTD, UK & IRELAND




KINGSPAN MICRORIB XL FORTE FINISH
MICRORIB WALL PANEL RAL 6019 COLOURED




West Elevation
Scale 1:200



South Elevation
Scale 1:200

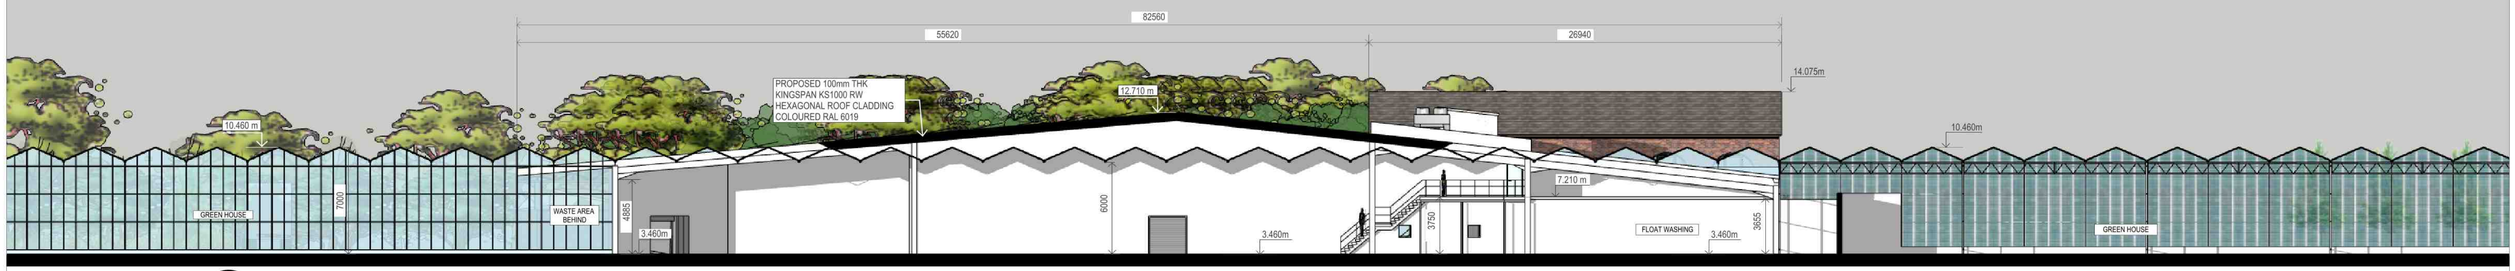

East Sectional Elevation
A
0018
Scale 1:200

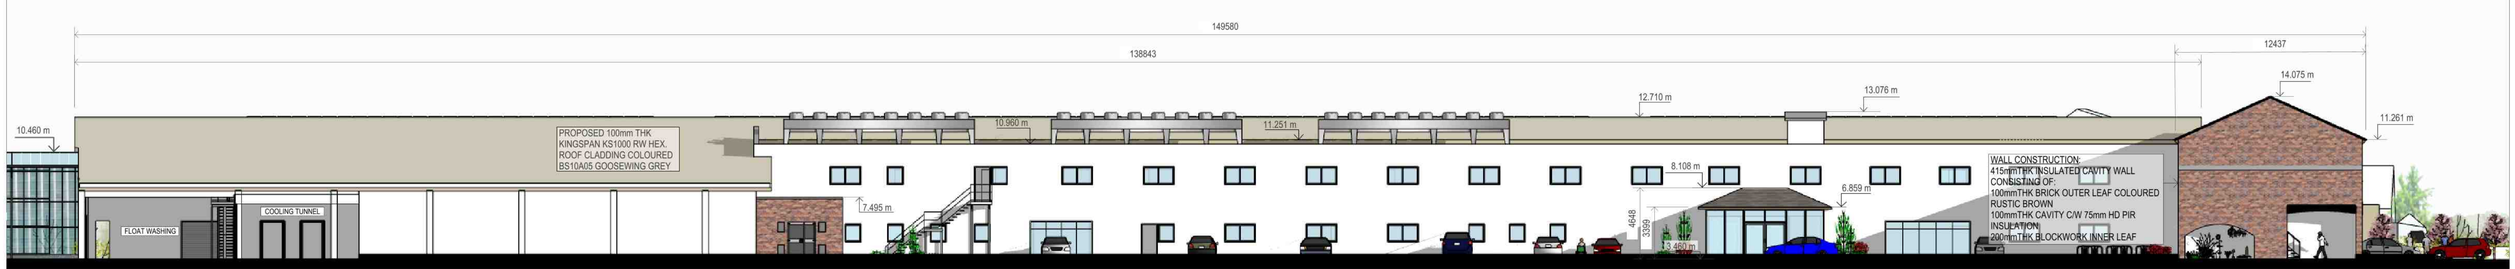

North Sectional Elevation
Scale 1:200

PROJECT: GEDNEY MARSH H3 PROJECT | LOCATION: Norfolk House Farm Gedney Marsh, Gedney Drove End, Spalding PE12 9PB, United Kingdom | TITLE: PROPOSED ELEVATIONS | DRG No. 2008-20-DR-0022_A | A1 | SCALE: 1:250 | ISSUE: REVISED FOR PLANNING | DATE | 18/06/2025

SPECIAL VERSION
FOR OFFICIAL VERSION, REFER TO A COPY WITH ORIGINAL SIGNATURE(S) IN THE TITLE BLOCK/LEAD SHEET

MACEO DESIGN & MANAGEMENT LTD
81A Applewood Main Street, Swords
Co. Dublin K67 WV30